


LOCATION PLAN 1:1250

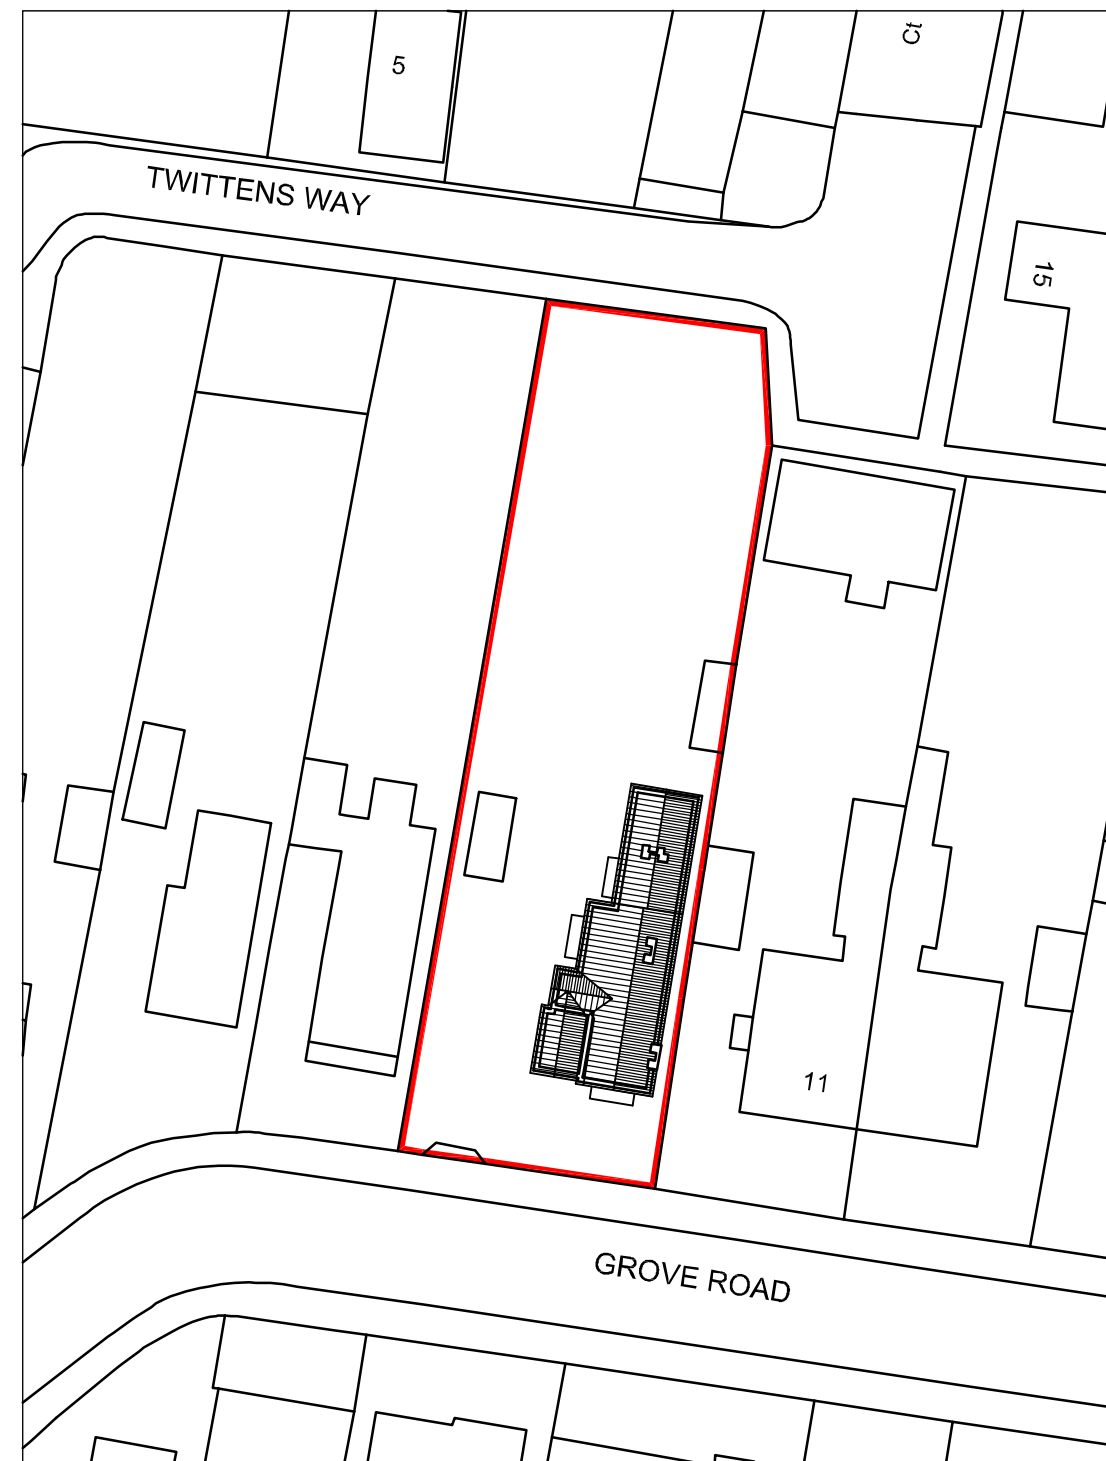

BLOCK PLAN 1:500


m 10 20 30 40

9 Grove Road
Havant
PO9 1AR

SITE PLANS

Revisions

A.
B.
C.
D.

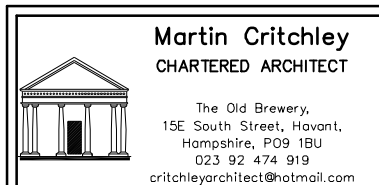

Scale A3 = AS SHOWN
Date 21/12/15
Drawn OS

1586-111 0

© Crown Copyright
All rights reserved.
Reproduced by Permission.
Licence No. 100046837