


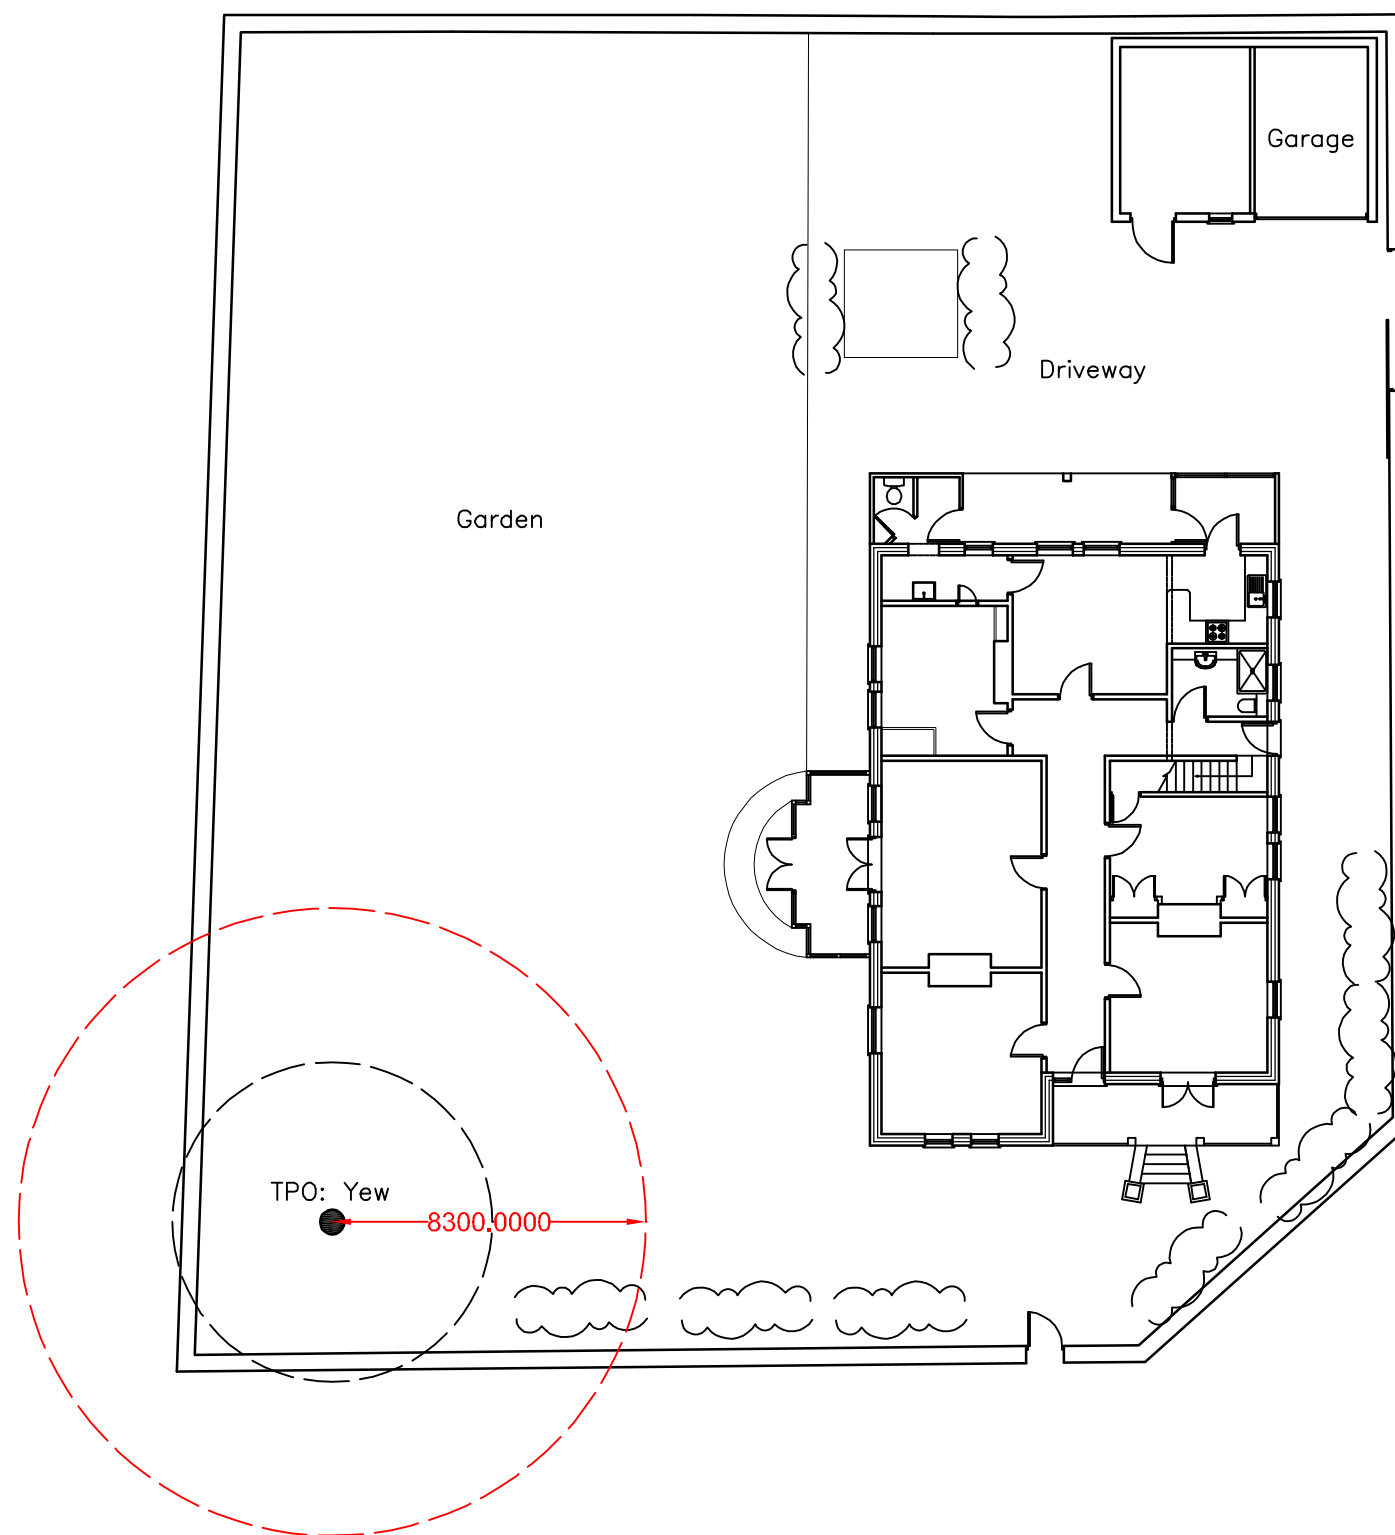


21 Grove Road
Havant
PO9 1AR

SITE PLAN

Revisions

- A.
- B.
- C.

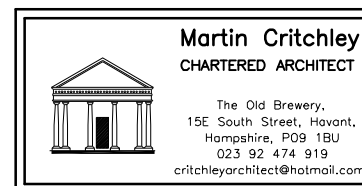

Scale A3 = 1:200
Drawn SAR
Date 26/01/16

1607-201⁰