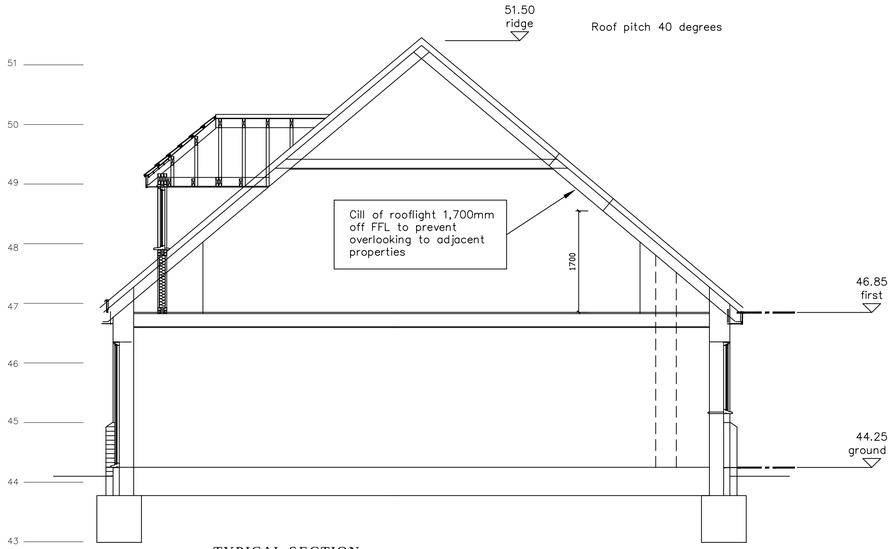

TYPICAL SECTION
SCALE 1 : 50

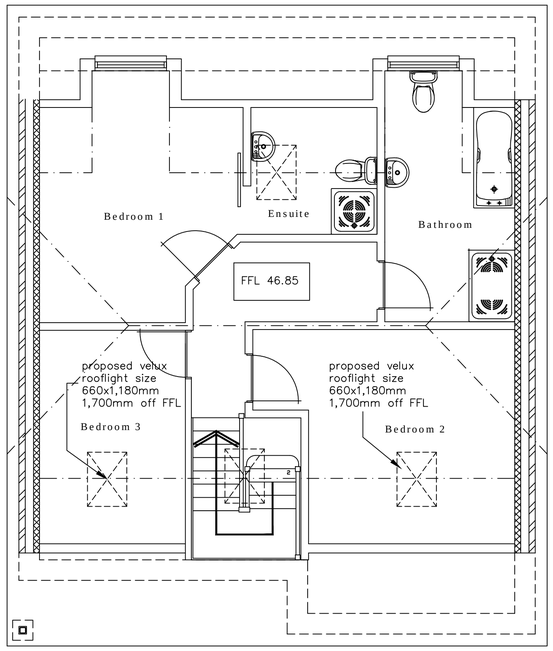

FIRST FLOOR LAYOUT
SCALE 1 : 50

Eternit roof finish with integral pv panels to south west elevation

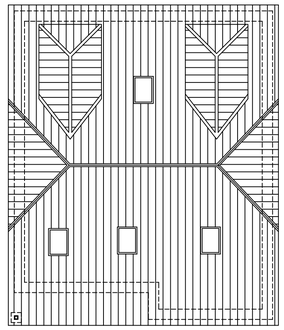

PROPOSED ROOF LAYOUT
SCALE 1 : 100

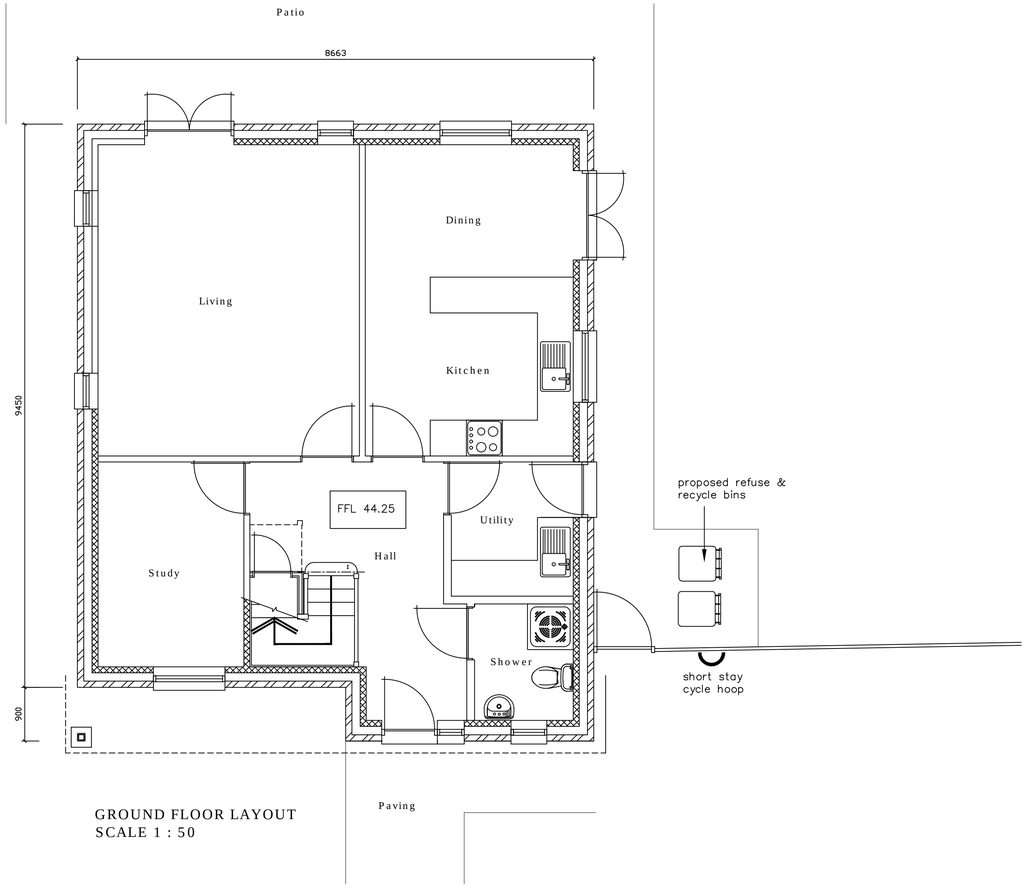

GROUND FLOOR LAYOUT
SCALE 1 : 50

NOTES:
The design and construction of this project shall be in accordance with the current Building Regulations & NHBC Standards. These notes & drawings have been prepared solely for the purpose of Planning & Building Regulation approval.

Do not scale from this drawing unless for Planning purposes. All dimensions to be checked on-site and any alterations to be approved by the Architect and/or client prior to any work commencing.

Ordnance Survey Licence No: 100047591

This drawing to be copyright and to be read in conjunction with all other drawings

AMENDMENTS:
Rev A : General notes, section & levels added – 02/12/14
Rev B : Chalet bungalow redesigned – 30/01/15
Rev C : French doors / window to dining adjusted – 30/01/15

KEY:
Scale in Metres 1:50
0 1 2 3 4 5
Scale in Metres 1:100
0 1 2 3 4 5 10

CLIENT NAME & ADDRESS
Mr & Mrs M Forfar
13 Castle Road
Southsea
PO5 3DE

PROJECT ADDRESS
70 Jubilee Road
Waterlooville
PO7 7RE

DRAWING DETAILS
PLANNING DRAWING
70 Jubilee Road
Proposed Chalet Bungalow to Rear
Floor Layouts & Roof Plan

PROJECT No	DWG No	REV No
806	7	C
SCALE 1:50 @ A1	DRAWN BWH	DATE 26/11/14

B H
ARCHITECTURE Ltd
Heath Cottage
Newlands Lane
Purbrook
Waterlooville
Hants
PO7 5SQ
Tel: 023 9223 2322
Mob: 07747 771808
E-mail:bernard@bernardharding.com