





existing front

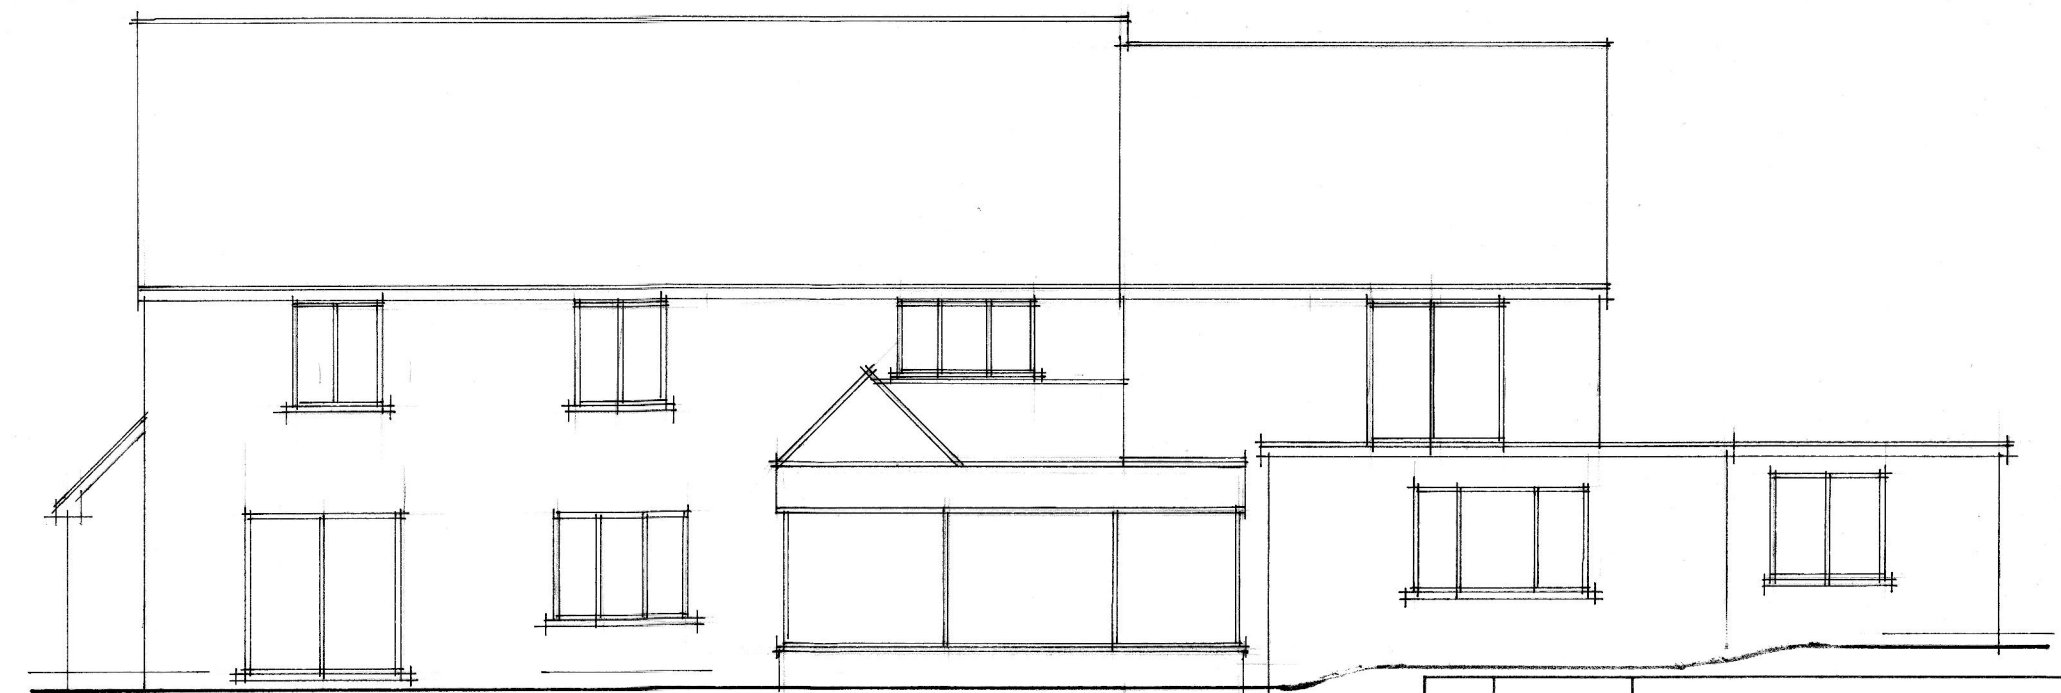

existing rear

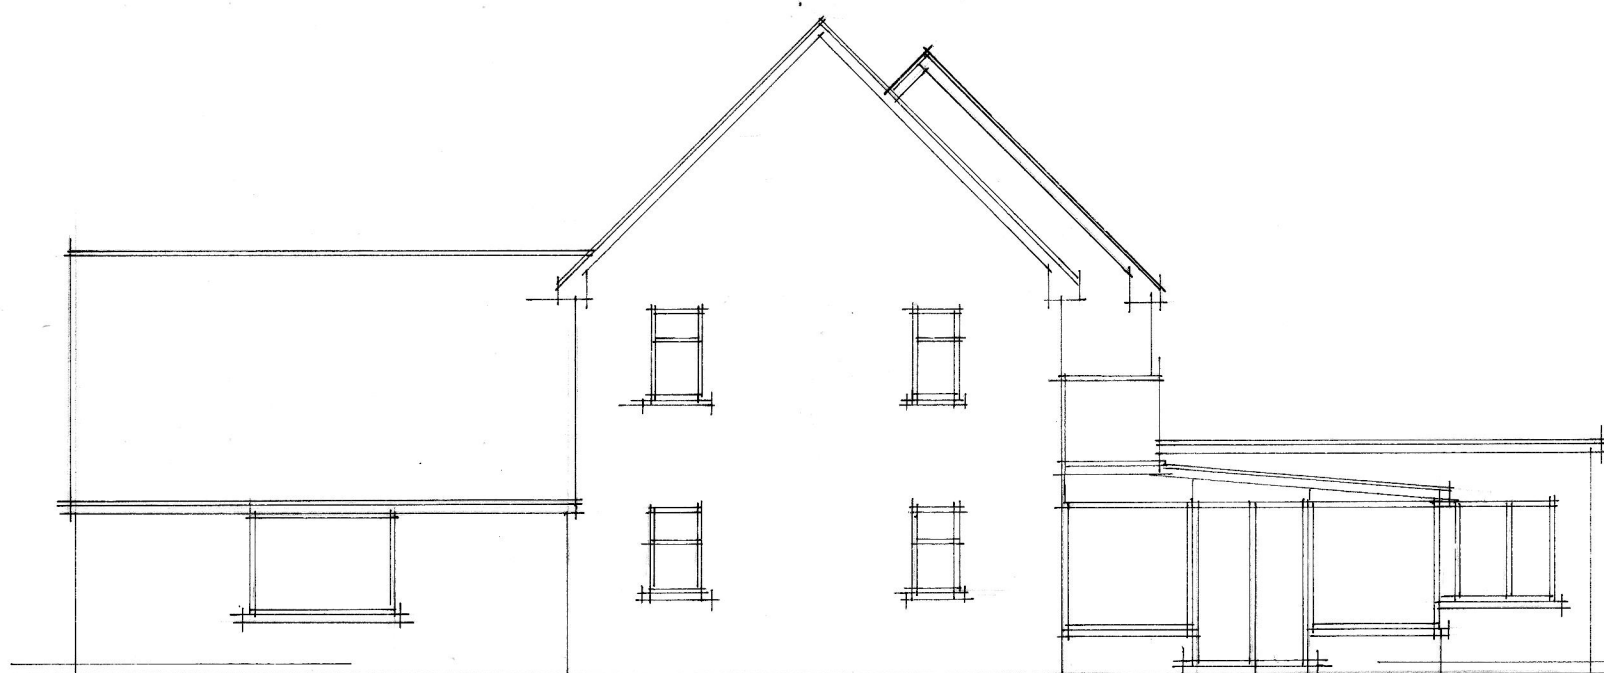


existing side



existing side



part proposed front

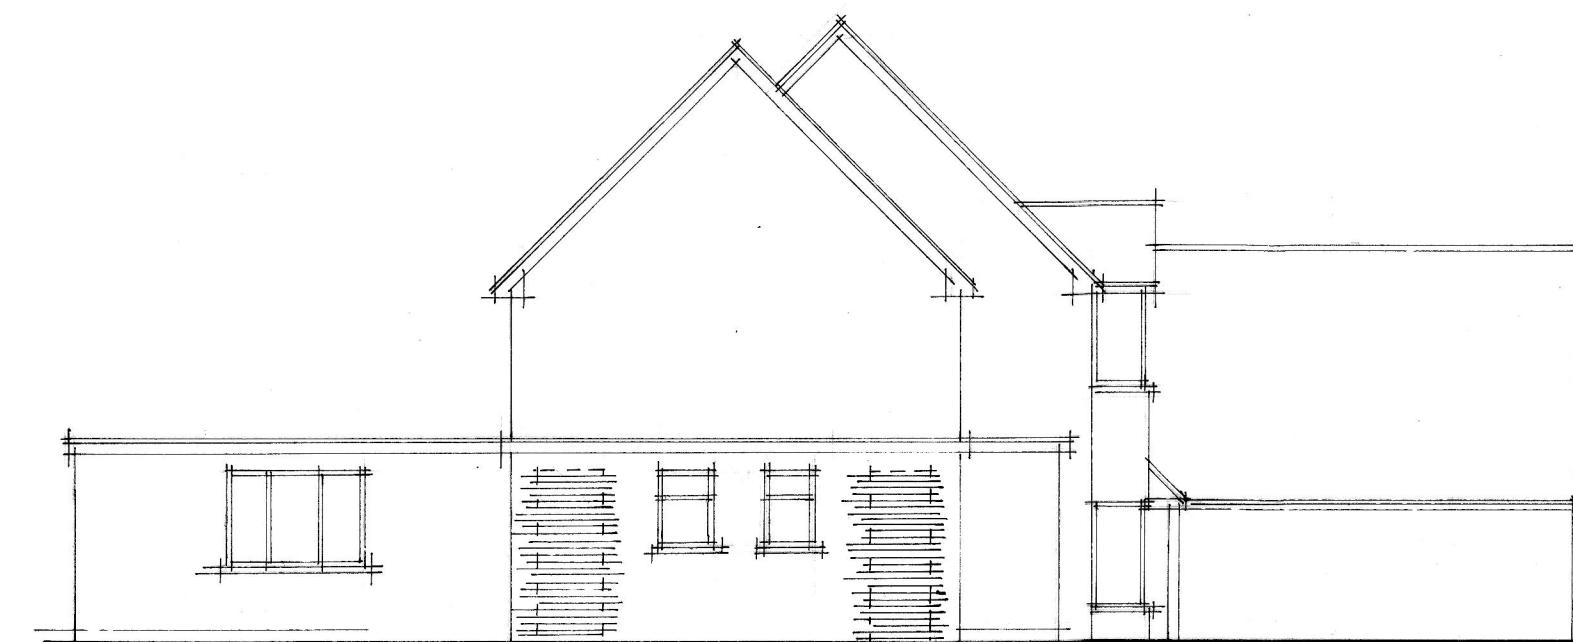

proposed side

A	OCT 14	CLIENT AMENDMENTS
	Date	Revision

© copyright

THORNS-YOUNG
ARCHITECTURAL

THORNS-YOUNG LTD
CHARTERED BUILDING CONSULTANTS
232 London Road, North End, Portsmouth PO2 9JQ
Tel: (023) 9267 2883 Fax: (023) 9266 3457
Website: www.thornsyoun.co.uk

Client

Mr K Davies

Job Title

High Towers Guest House
14 Portsdown Hill Road
Bedhampton
Havant

Drawing Title

Elevations

Scale 1:100

Date OCT 2014

Drawn by RN

Drg. No.

7229-14-2

Rev.

A