


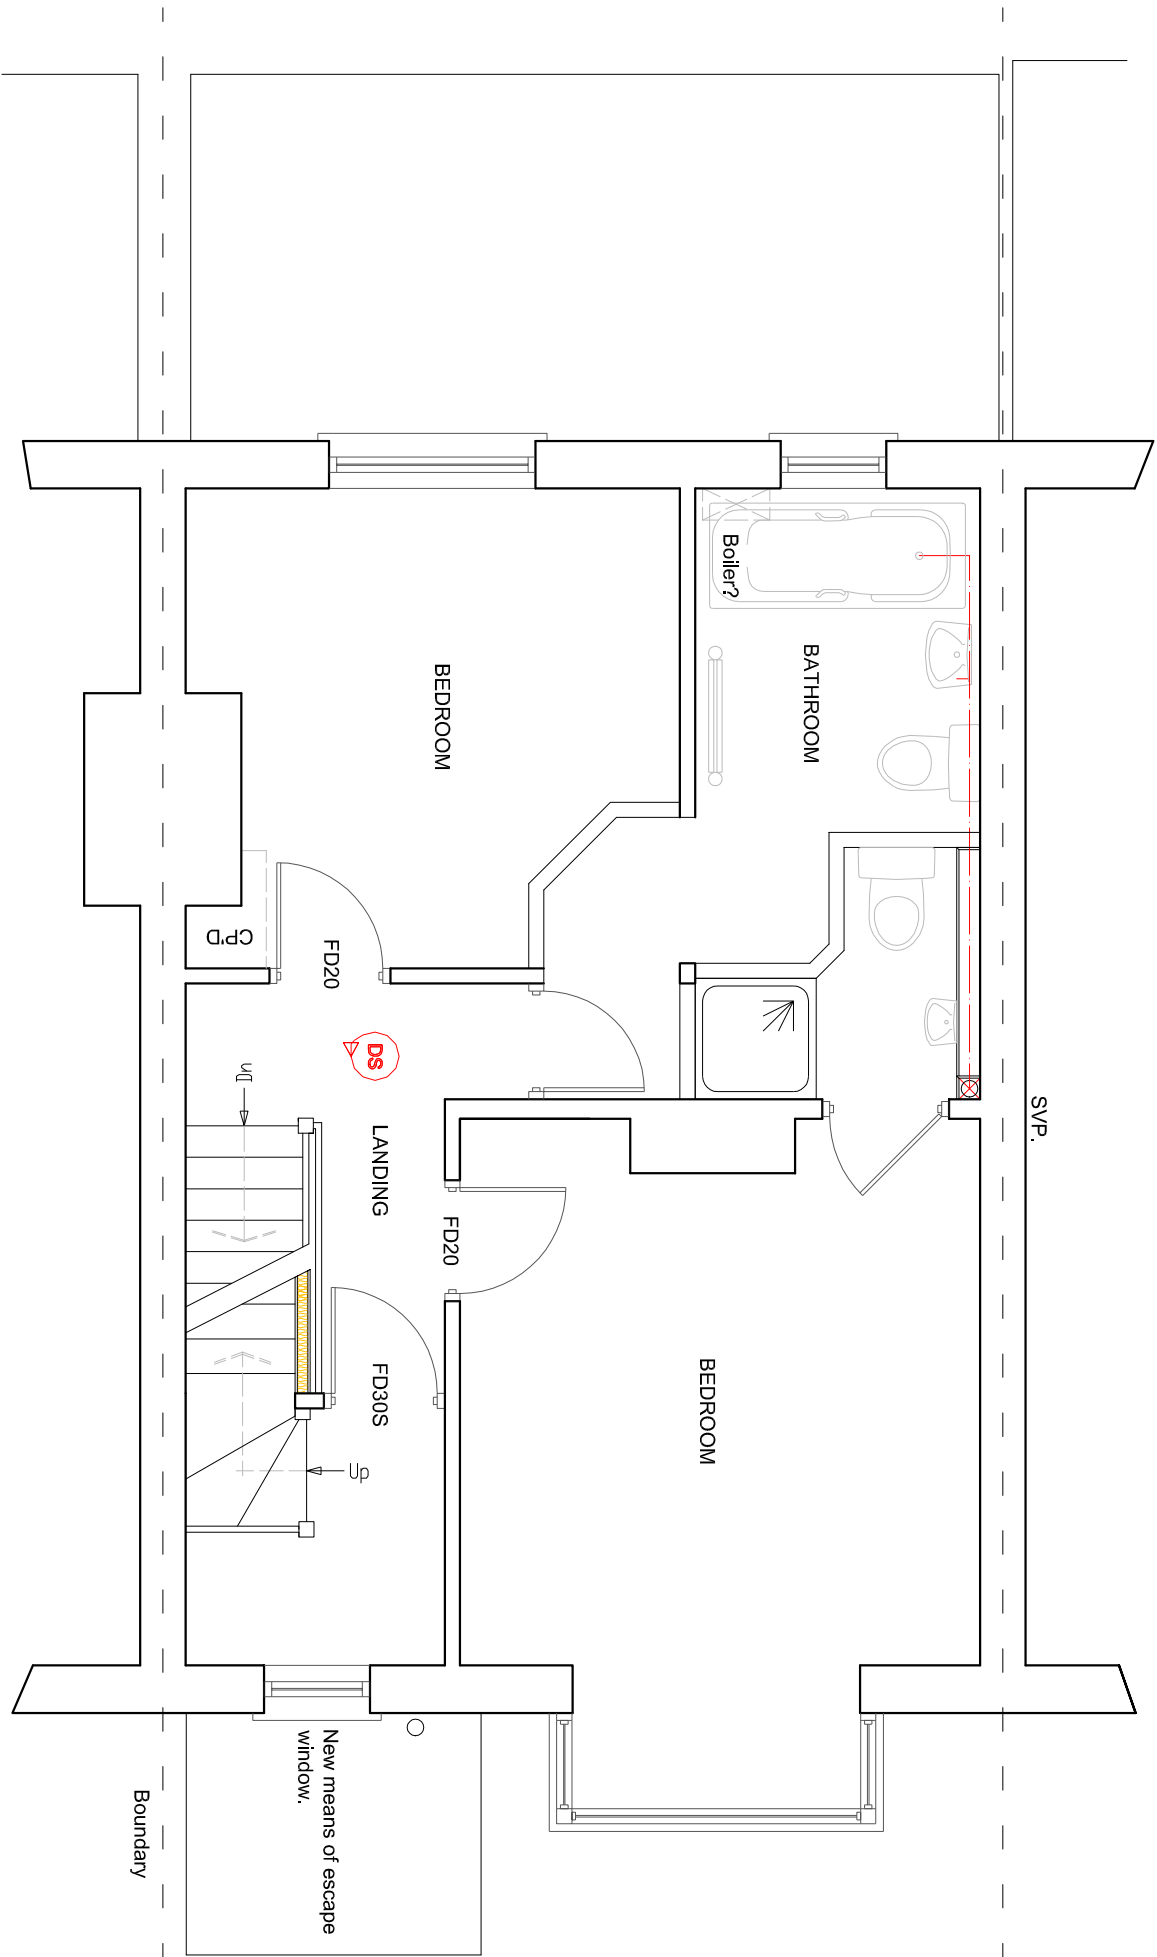

PROPOSED FIRST FLOOR PLAN

Notice under the Party Wall Etc Act 1996 to be served on adjoining property owners with an award agreed and signed where applicable.

Final layout and kitchen design to be to clients choice and specification.

