



Drawing number / Rev  
B1781900/BR/

This map is reproduced from Ordnance Survey material with permission of Ordnance Survey on behalf of the Controller of Her Majesty's Stationery Office. © Crown Copyright. Unauthorised reproduction is illegal. Crown Copyright and may lead to prosecution or civil proceedings. Environment Agency 100026800, 2012

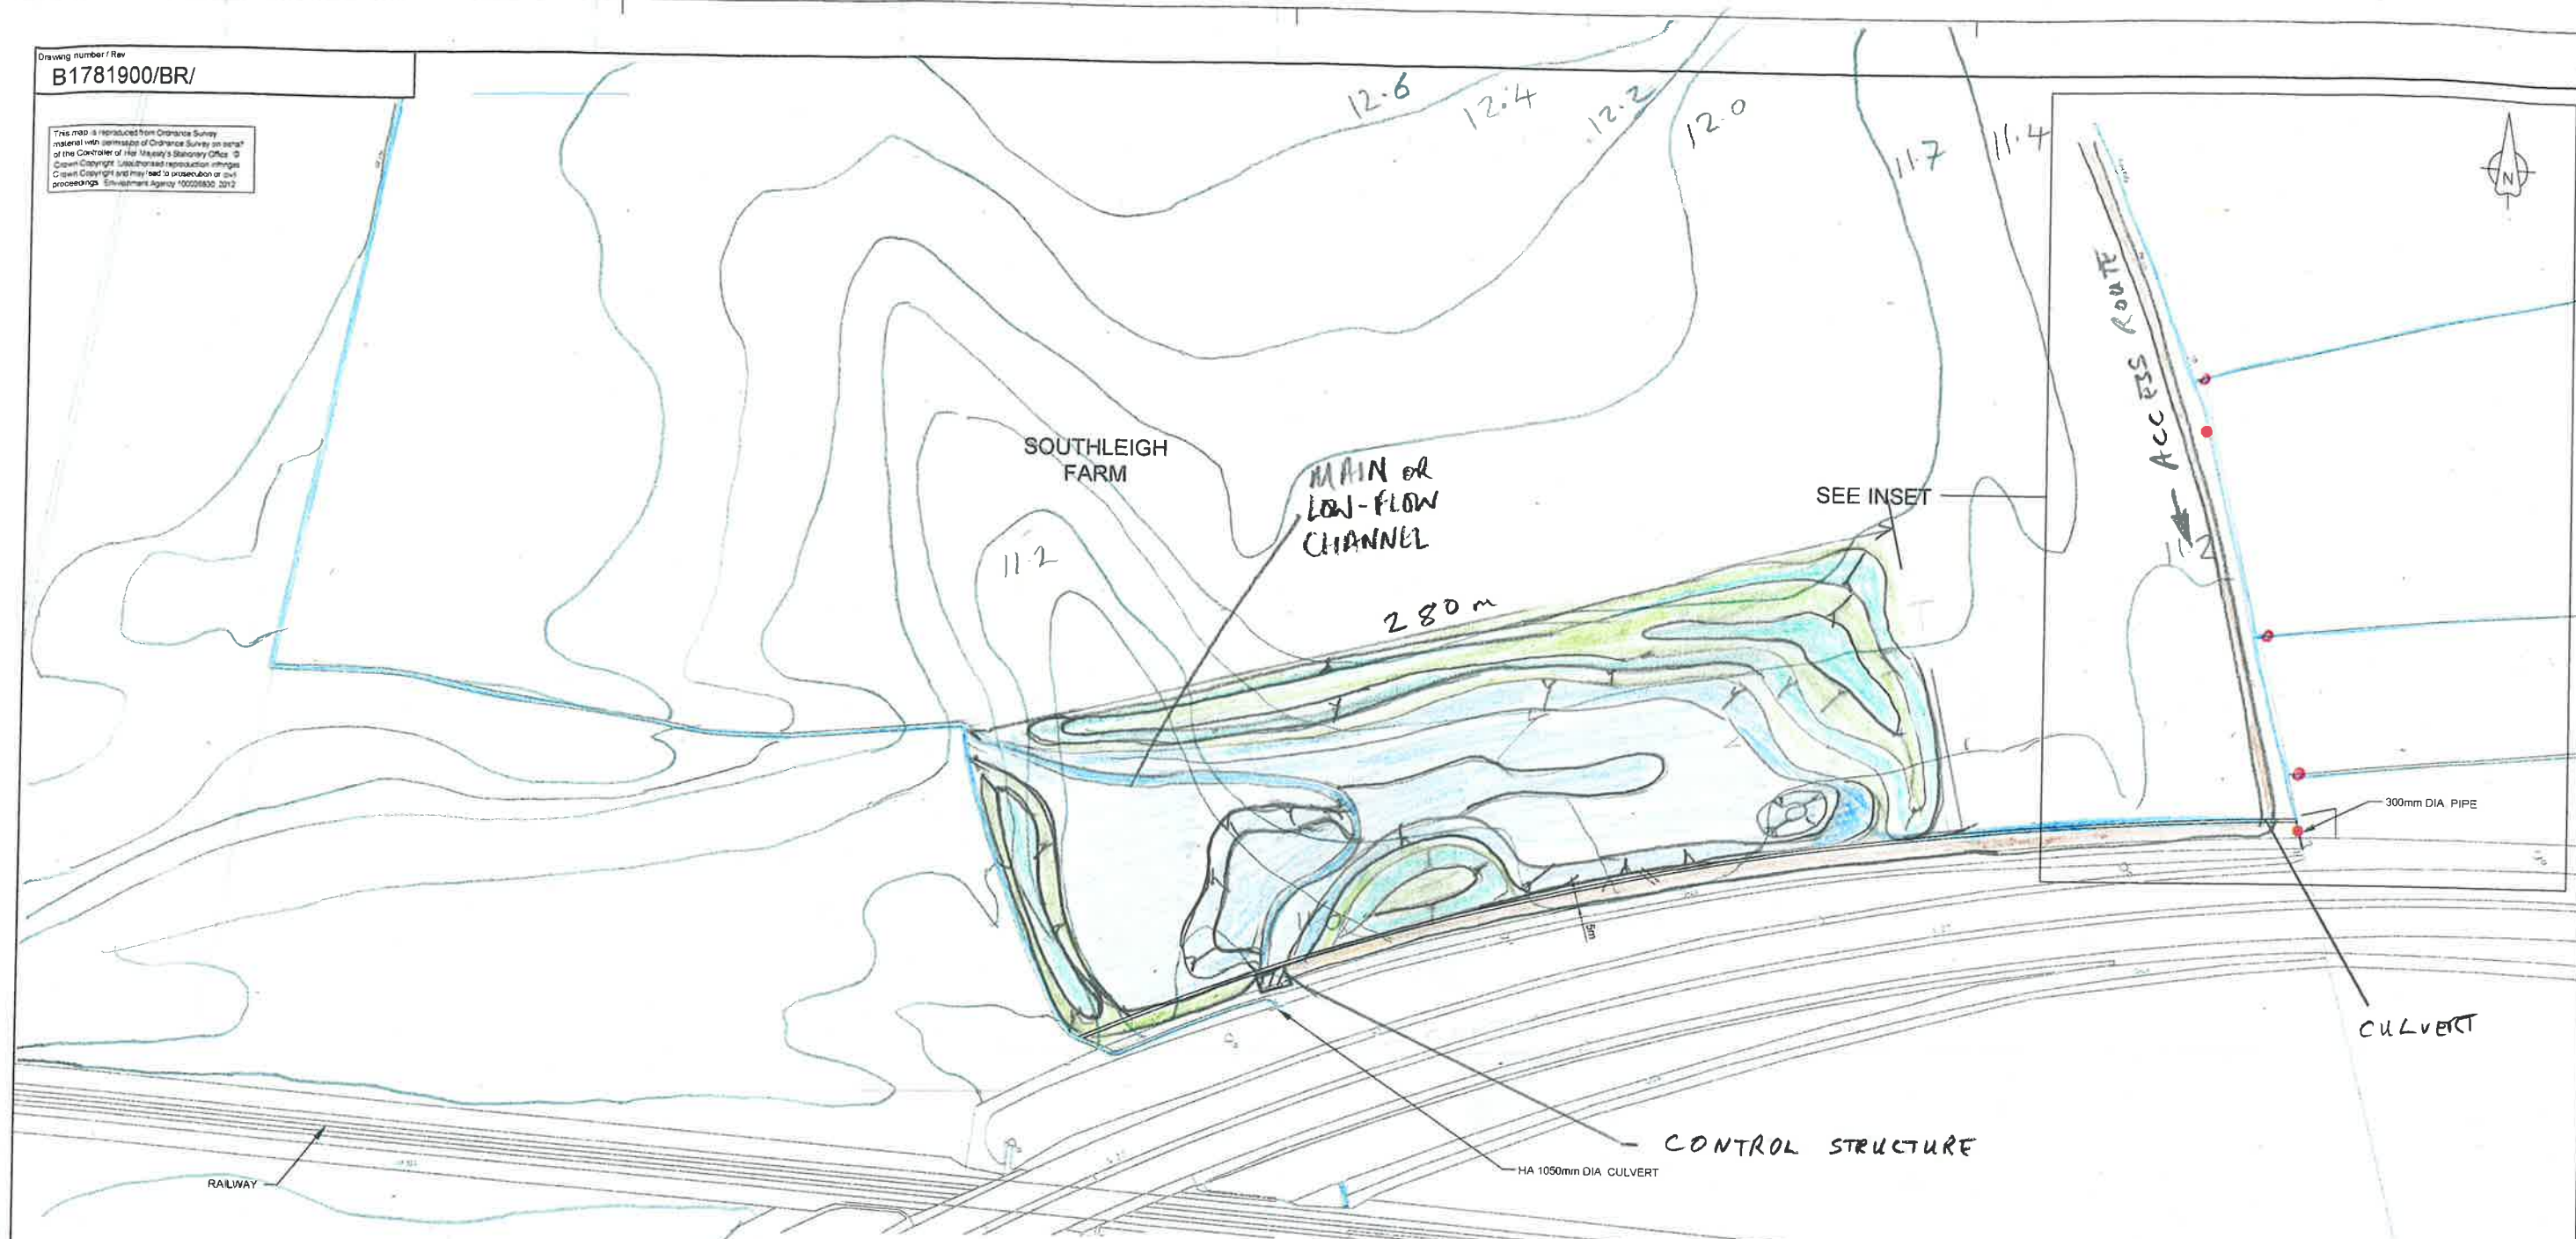


PLAN  
Scale 1:1000

KEY  
● MINOR DITCH CONTROLS TO DIVERT FLOWS TO STORAGE AREA

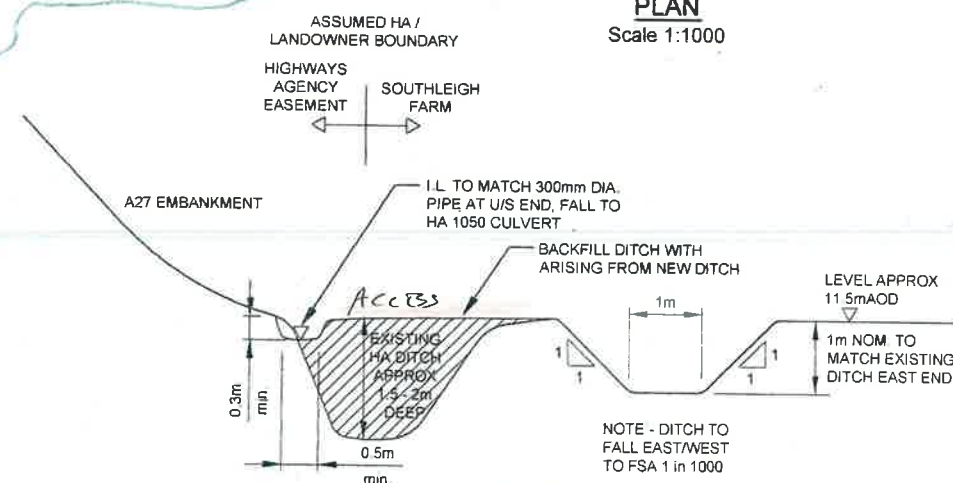

SECTION A-A  
NEW DRAINAGE DITCH  
Scale 1:50

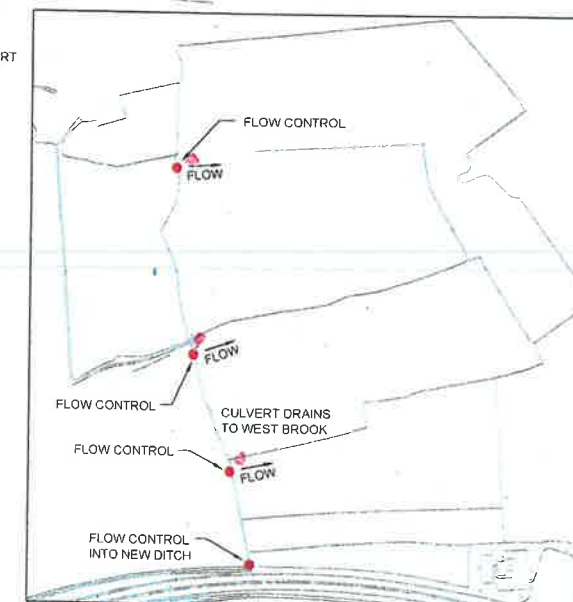

INSET  
Scale 1:5000

| SAFETY, HEALTH AND ENVIRONMENTAL INFORMATION                                                                                           |  |
|---|--|
| In addition to the hazards/risks normally associated with the types of work detailed on this drawing, note the following               |  |
| CONSTRUCTION   |  |
| 1. STRUCTURE TO BE CONSTRUCTED WITHIN FLOOD PLAIN AND LIABLE TO FREQUENT FLOODING                                                      |  |
| OPERATION AND MAINTENANCE   |  |
| 1. AS CONSTRUCTION.   |  |
| DECOMMISSIONING / DEMOLITION   |  |
| 1. AS CONSTRUCTION   |  |
| It is assumed that all works will be carried out by a competent contractor working, where appropriate, to an approved method statement |  |

0 100 200 300 400 500 m  
SCALE 1:5000 @ A1

0 10 20 30 40 50 60 70 80 90 100 m  
SCALE 1:1000 @ A1

0 1 2 3 4 5 m  
SCALE 1:50 @ A1

|   |               |                     |              |         |       |          |
|---|---------------|---------------------|--------------|---------|-------|----------|
| 0   | 06/11/13      | PRELIMINARY         | CM           |         |       |          |
| Rev   | Rev Date      | Purpose of revision | Drawn        | Checked | Rev'd | App'd    |
| <div>JACOBS</div> <div>Jacobs House, 1180 Epsom Road, Wokingham, Wokingham, RG41 5TU<br/>Tel: +44(0)118 946 7000 Fax: +44(0)118 946 7001<br/>www.jacobs.com</div>                |               |                     |              |         |       |          |
| Client: <div> Environment Agency</div>                                                      |               |                     |              |         |       |          |
| Project: EMSWORTH FAS<br>BRIDGE ROAD   |               |                     |              |         |       |          |
| Drawing title: NORE FARM STREAM<br>STORAGE AREA<br>GENERAL ARRANGEMENT   |               |                     |              |         |       |          |
| Drawing status:   |               |                     |              |         |       |          |
| Scale   | AS SHOWN @ A1 |                     | DO NOT SCALE |         |       |          |
| Jacobs No   | B1781900      |                     |              |         |       |          |
| Client no   |               |                     |              |         |       |          |
| Drawing number   | B1781900/BR/  |                     |              |         |       | Rev<br>0 |
| This drawing is not to be used in whole or part other than for the intended purpose and project as defined on this drawing. Refer to the contract for full terms and conditions. |               |                     |              |         |       |          |