


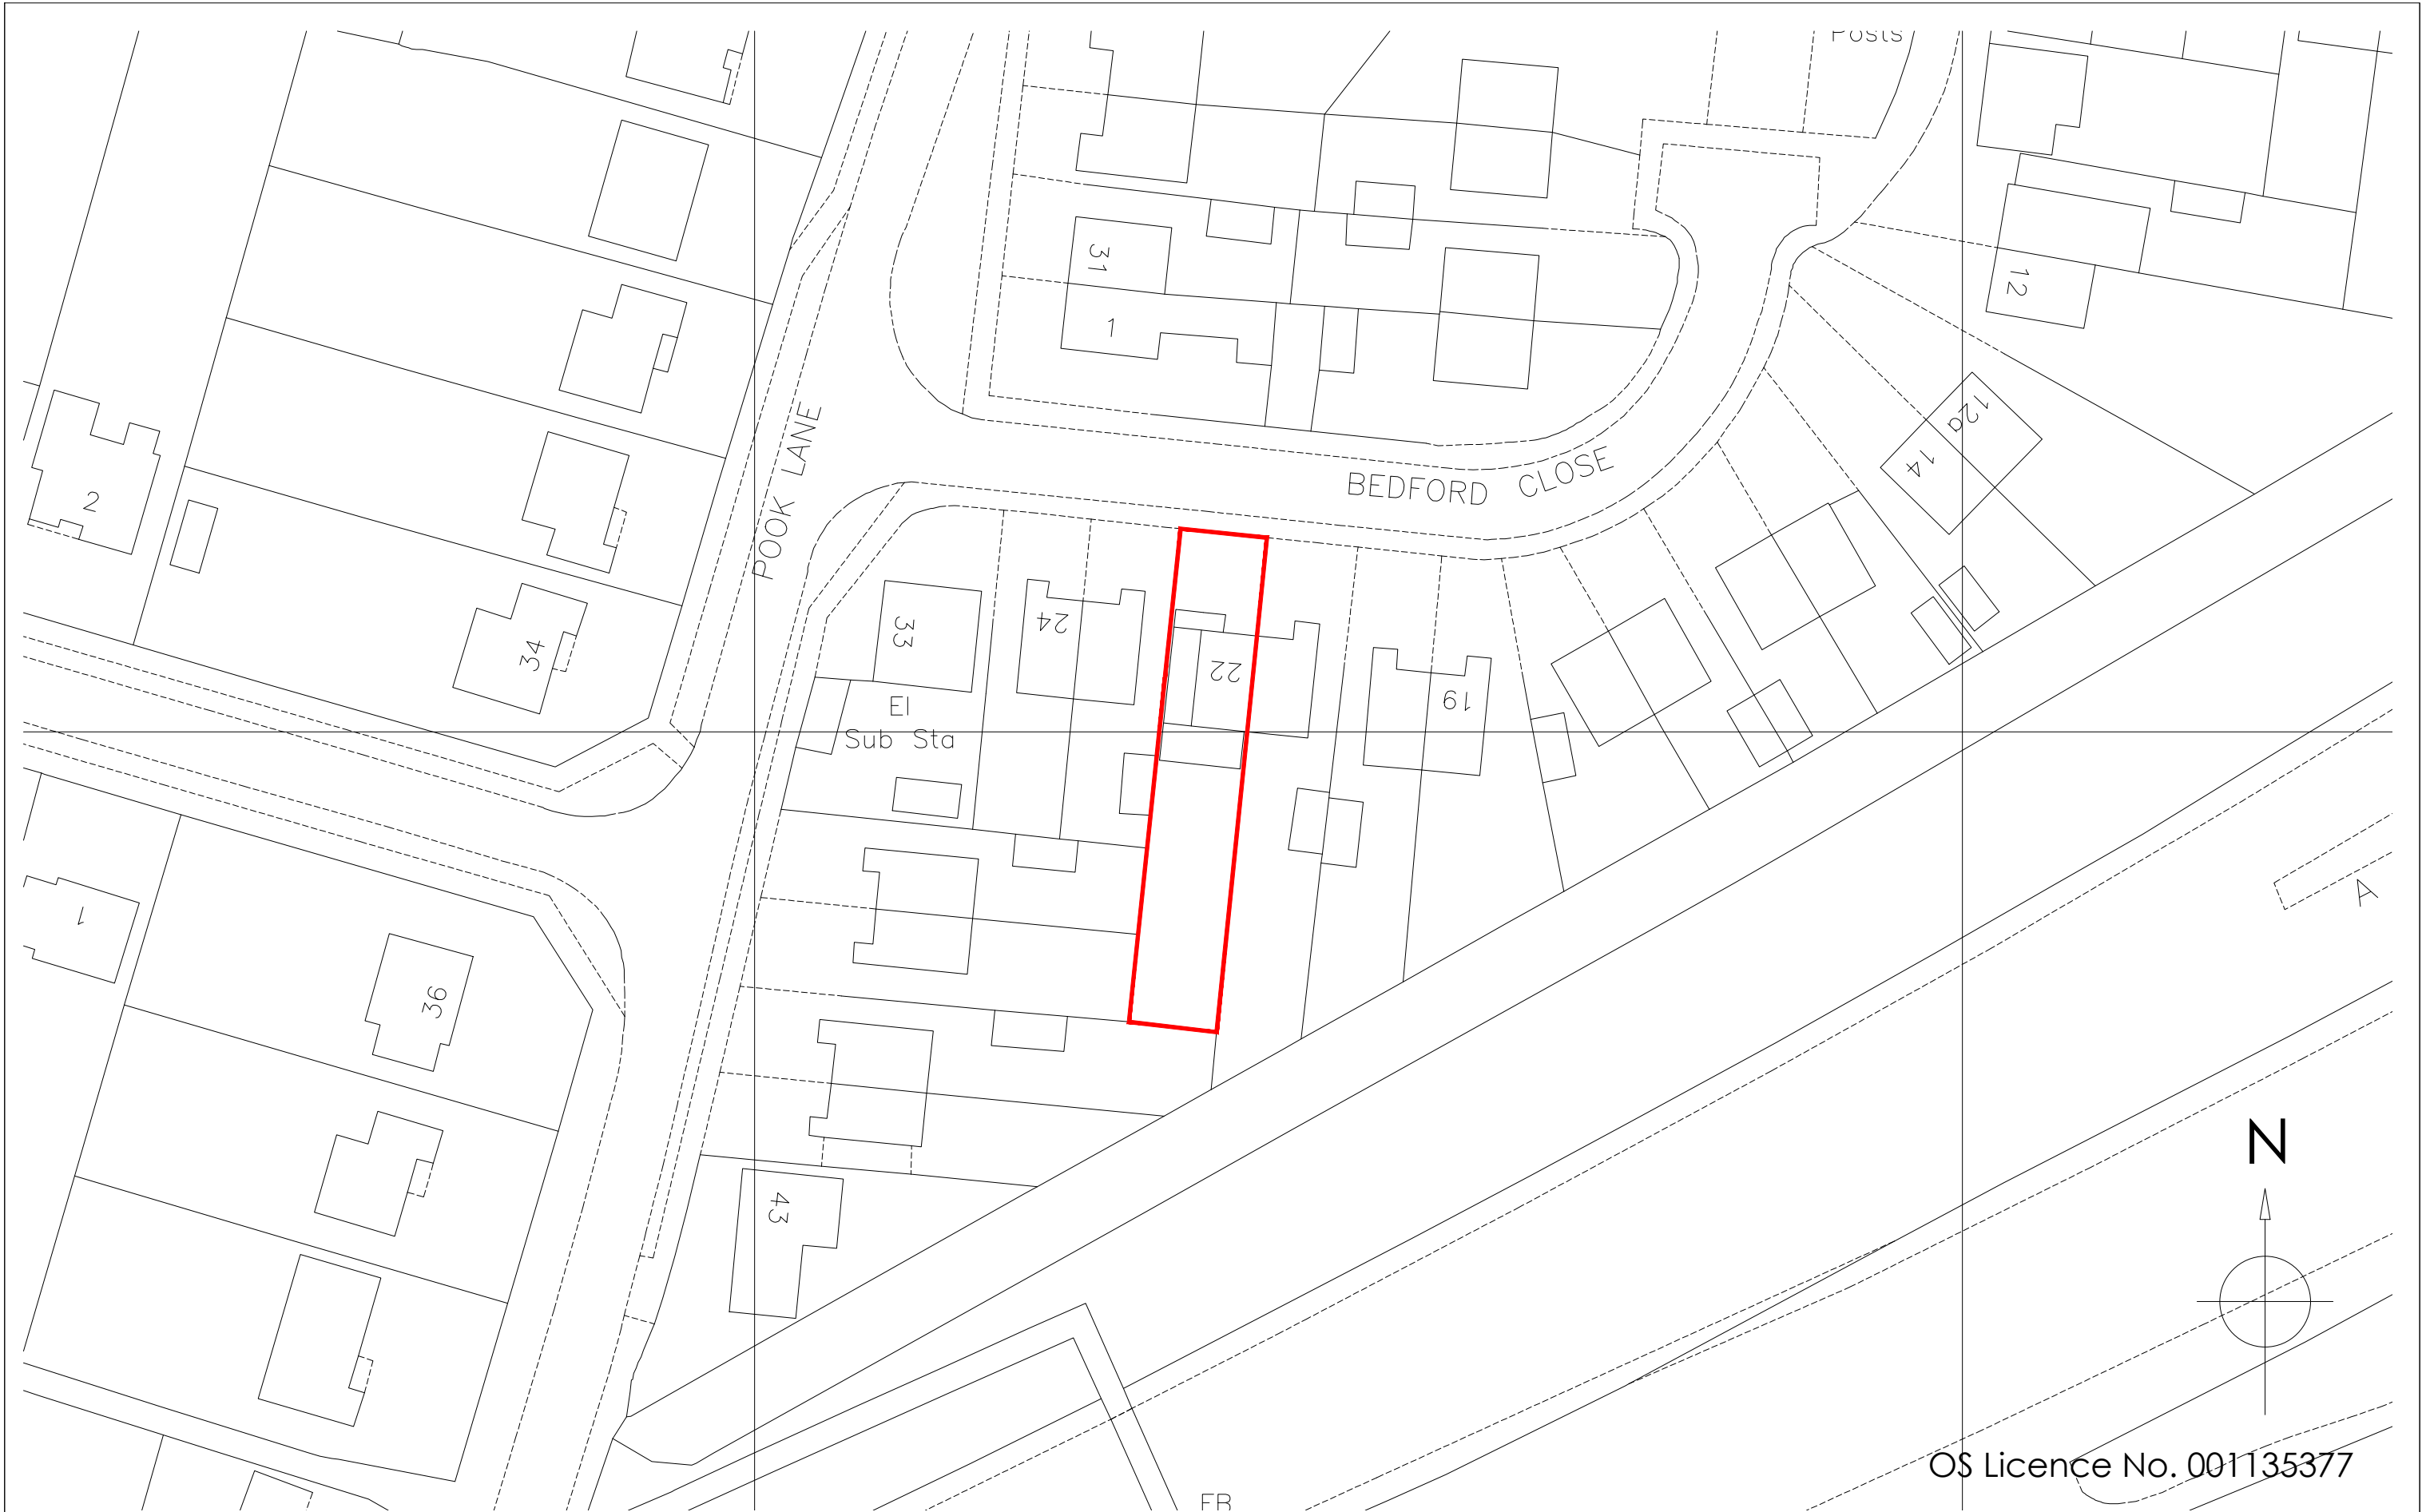

OS Licence No. 001135377

Copyright is reserved by GBS Designs and is issued on the condition that it is not copied or disclosed by or to any unauthorised persons without prior consent in writing from GBS Designs. All dimensions to be checked on site All structural elements to be specified by a suitably qualified structural engineer.	REV	DESCRIPTION	DRAWN	DATE	Drawing Ref		Drawing Title	
	-	Initial design	GBS	21.02.14	LEW 07		Mr & Mrs Lewis	
					Scale at A1	Scale at A3	22 Bedford Close,	
					N/A	1:500	Wablington,	
					Date		Havant,	
					21 FEB 2014		Hampshire,	
					Drawn by		PO9 2TP.	
					IMK			



CAD - ARCHITECTURE - DESIGN

6 Shillinglee Waterlooville
Hampshire PO7 5RW
Tel 023 9225 8315
www.gbsimages.co.uk