


EXISTING PHOTOS



BLOCK PLAN - SCALE 1:500@A3

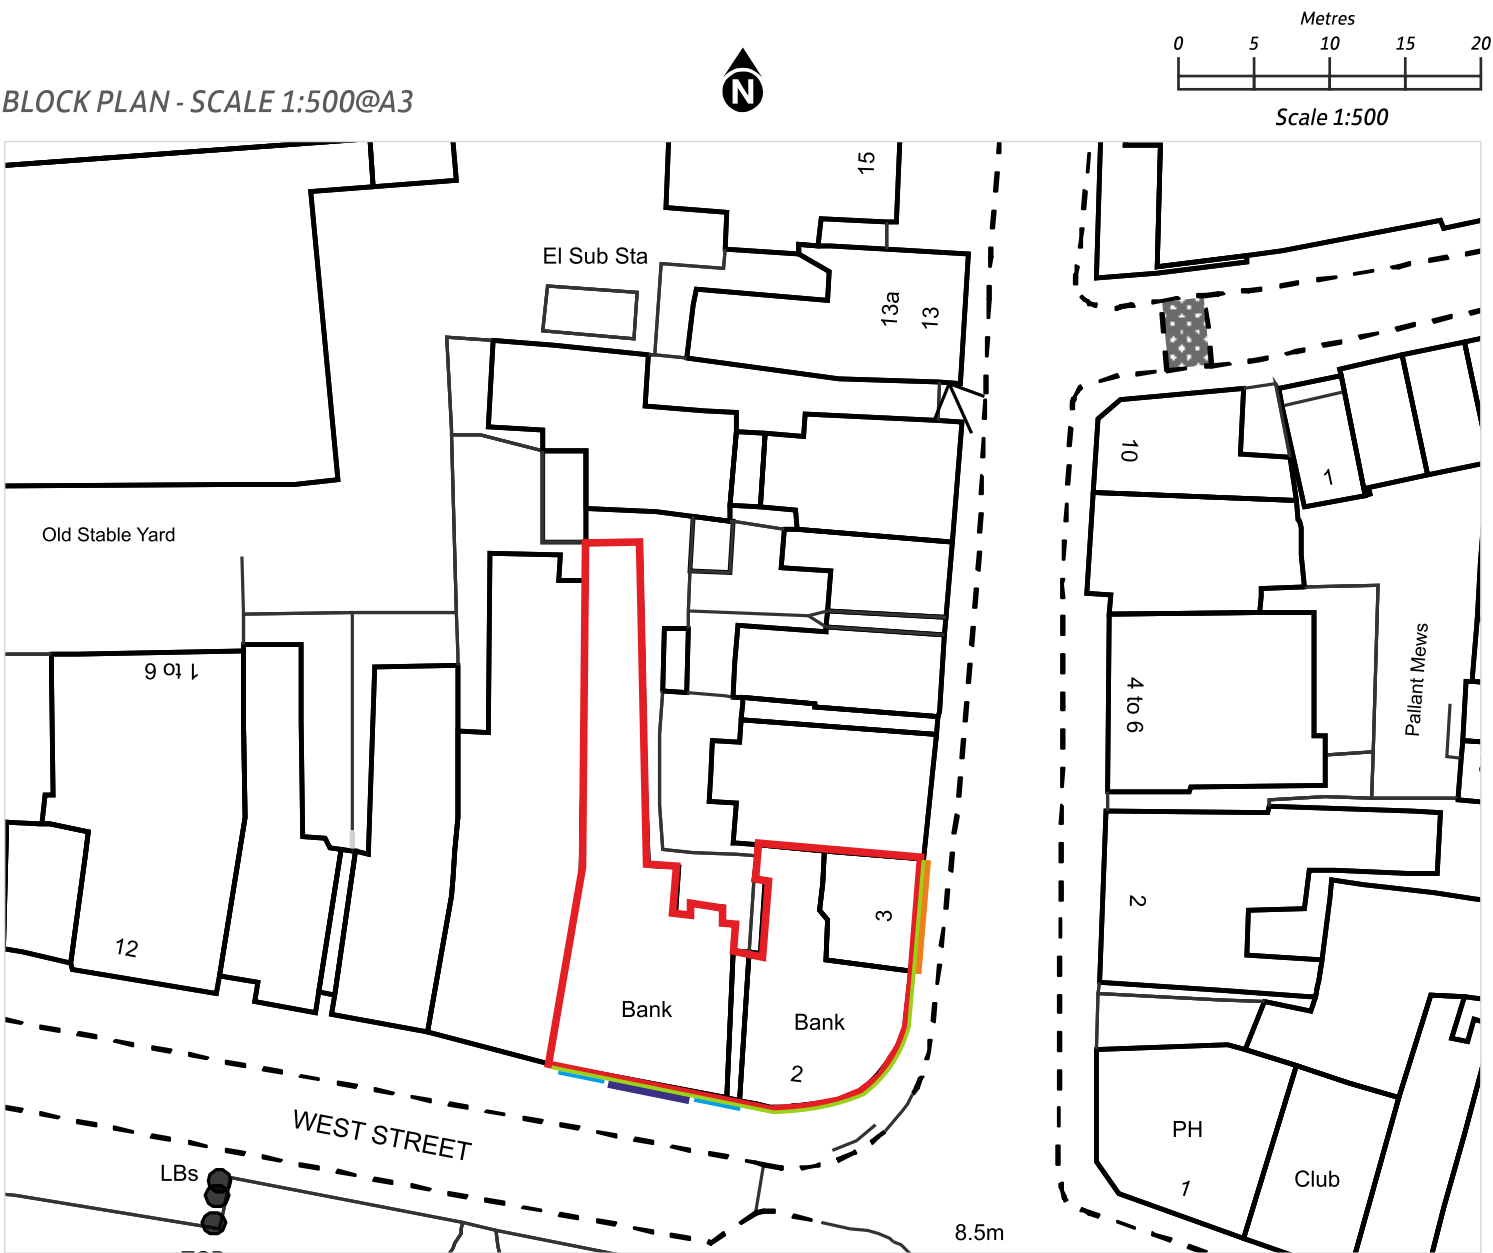


- Key:
- **Item 1** Heritage Box Letters face Illuminated
 - **Item 2** Heritage Box Letters face Illuminated & Background Panel
 - **Item 3** Keyline Light Strip
 - **Item 4** Face Cut Green Vinyl

SCALE 1:50@A3

ITEM 1




ITEM 2

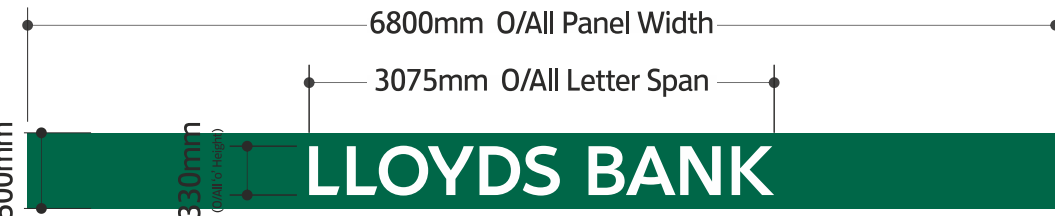

SCALE 1:25@A3


ITEM 3

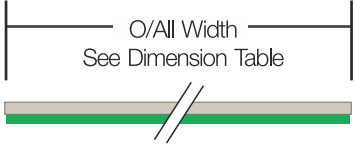

	O/All Width External
A	11550mm
B	15920mm (Curve)

SCALE 1:50@A3



ITEM 4

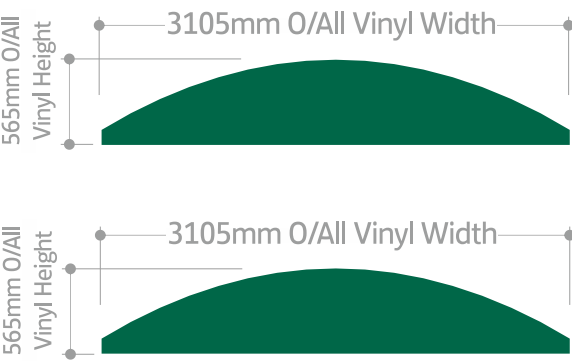

Keyline light strip housing colour options




SCALED ELEVATION 1:100@A3

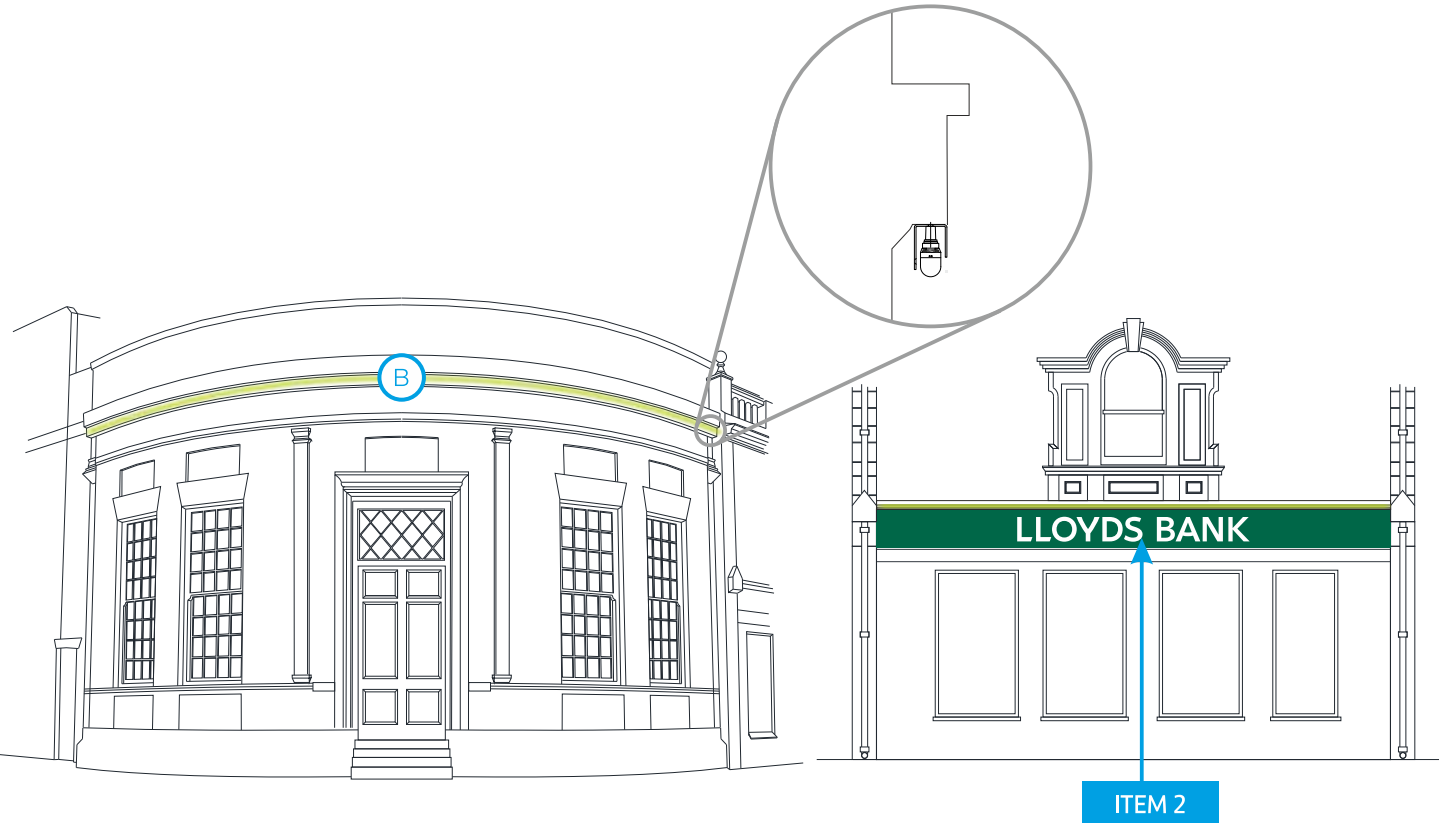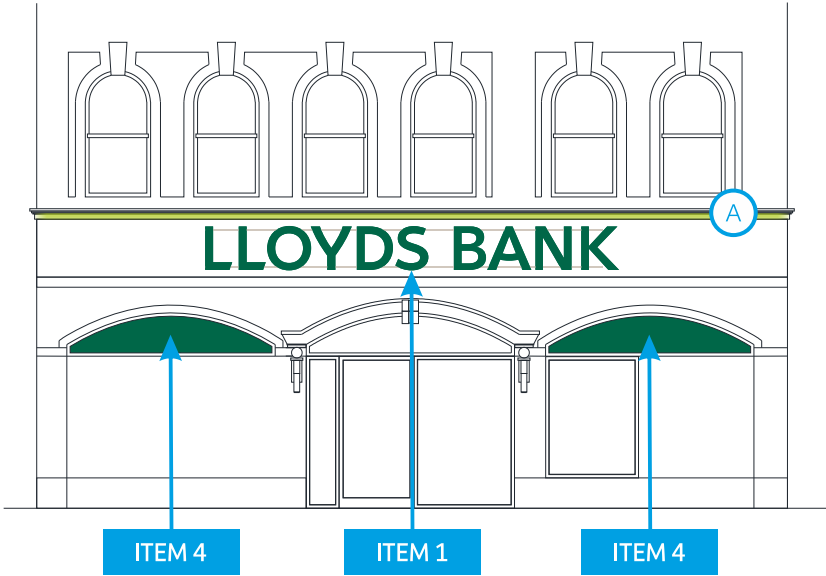

ITEM 2

Heritage Box Letters

Face Illuminated

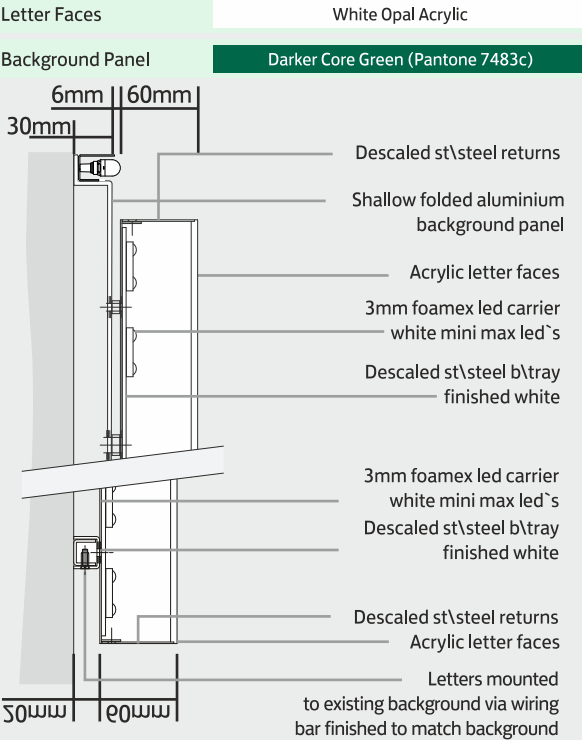

Wiring Bars Darker Core Green (Pantone 7483c)

Letter Faces Darker Core Green (Pantone 7483c)


Heritage Box Letters

Face Illuminated

ITEM 1

ITEM 3

ITEM 3B Curved, Housing Built Up
LED Light Strips

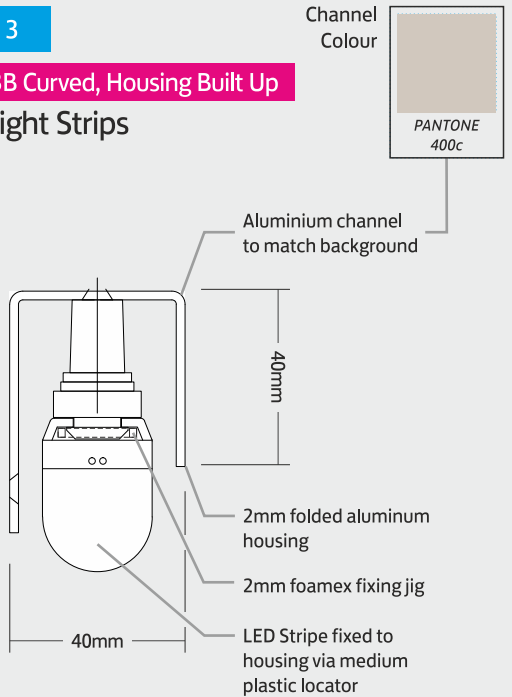

BLAZE NEON LTD
5 Patricia Way, Pysons Road,
Broadstairs, Kent. CT10 2XZ
T +44 (0) 1843 601075 F +44 (0) 1843 867924
www.blaze-signs.com
DRAWING SHOWN FOR VISUAL PURPOSES ONLY. ACTUAL SIGNAGE
CONSTRUCTION (MANUFACTURE, MATERIALS & TECHNIQUES) MAY
DIFFER TO THOSE SHOWN & ARE SUBJECT TO FINAL SITE CONDITIONS

Address:
4 West Street,
Havant,
Hampshire,
PO9 1PE

Drawn By:
R.Upon
Drawing Number:
105104
Date:
26/11/15

Revision Notes:
Rev A: Revised to clients comments
Rev B: XXXXXXXXXX
Rev C: XXXXXXXXXX
Rev D: XXXXXXXXXX

Drawn: BS
Date: 04/12/15
XX XX
XX XX
XX XX

Revision Notes:
Rev E: XXXXXXXXXX
Rev F: XXXXXXXXXX
Rev G: XXXXXXXXXX
Rev H: XXXXXXXXXX

Drawn: XX
Date: XX
XX XX
XX XX
XX XX

Version:
A

Sheet Size:
A3
Sheet Number:
1