


34 Hulbert Road

Waterlooville

Hants

PO7 7NU

Scale 100:1

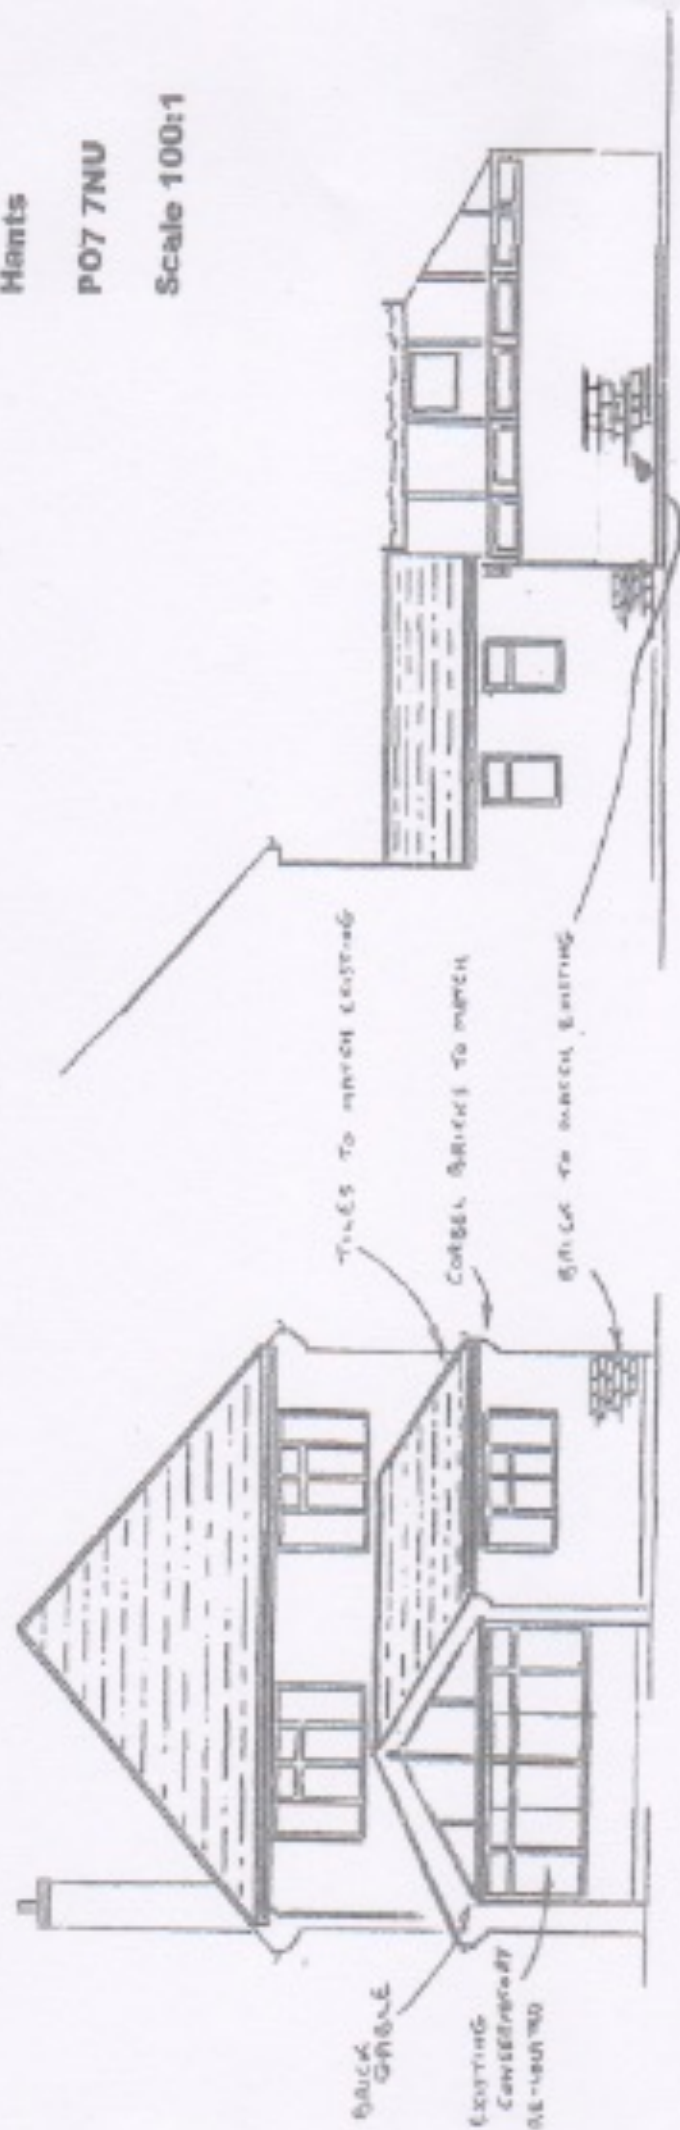

REAR ELEVATION (SOUTH)

SIDE ELEVATION (WEST)