



NOTE
DO NOT SCALE FROM THIS DRAWING. ALL DIMENSIONS
RELATING TO SUB-CONTRACTORS OR SUPPLIERS WORK MUST
BE CHECKED AND AGREED BETWEEN THE GENERAL
CONTRACTOR AND THE SUB-CONTRACTORS AND SUPPLIERS.
ALL DIMENSIONS ARE IN MILLIMETRES. IF IN DOUBT ASK. THIS
DRAWING MAY BE SCALED FOR PLANNING PURPOSES ONLY. ALL
WORKS OR MATERIALS INDICATED ON THE DRAWING ARE TO BE
TO THE LATEST BRITISH STANDARDS AND ARE TO BE CARRIED
OUT IN ACCORDANCE WITH THE RELEVANT CODES OF PRACTICE
OR RECOGNIZED TRADE ASSOCIATION RECOMMENDATIONS
AND PUBLICATIONS. © THIS DRAWING IS THE COPYRIGHT OF
NASH AND PARTNERS LTD.

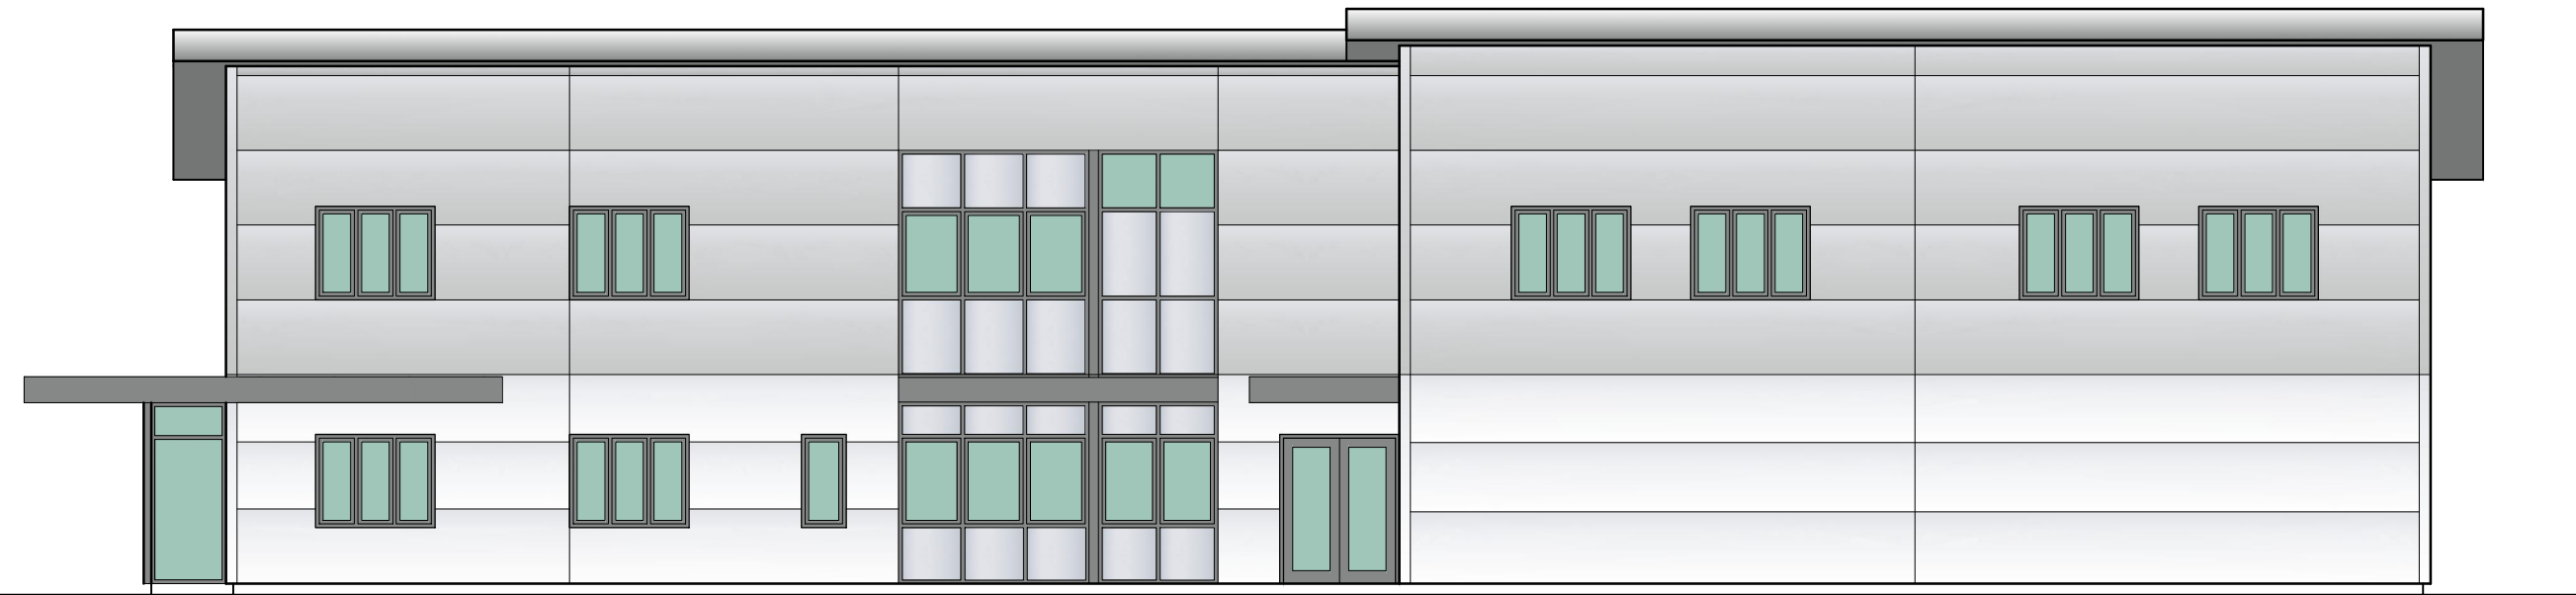

West



South

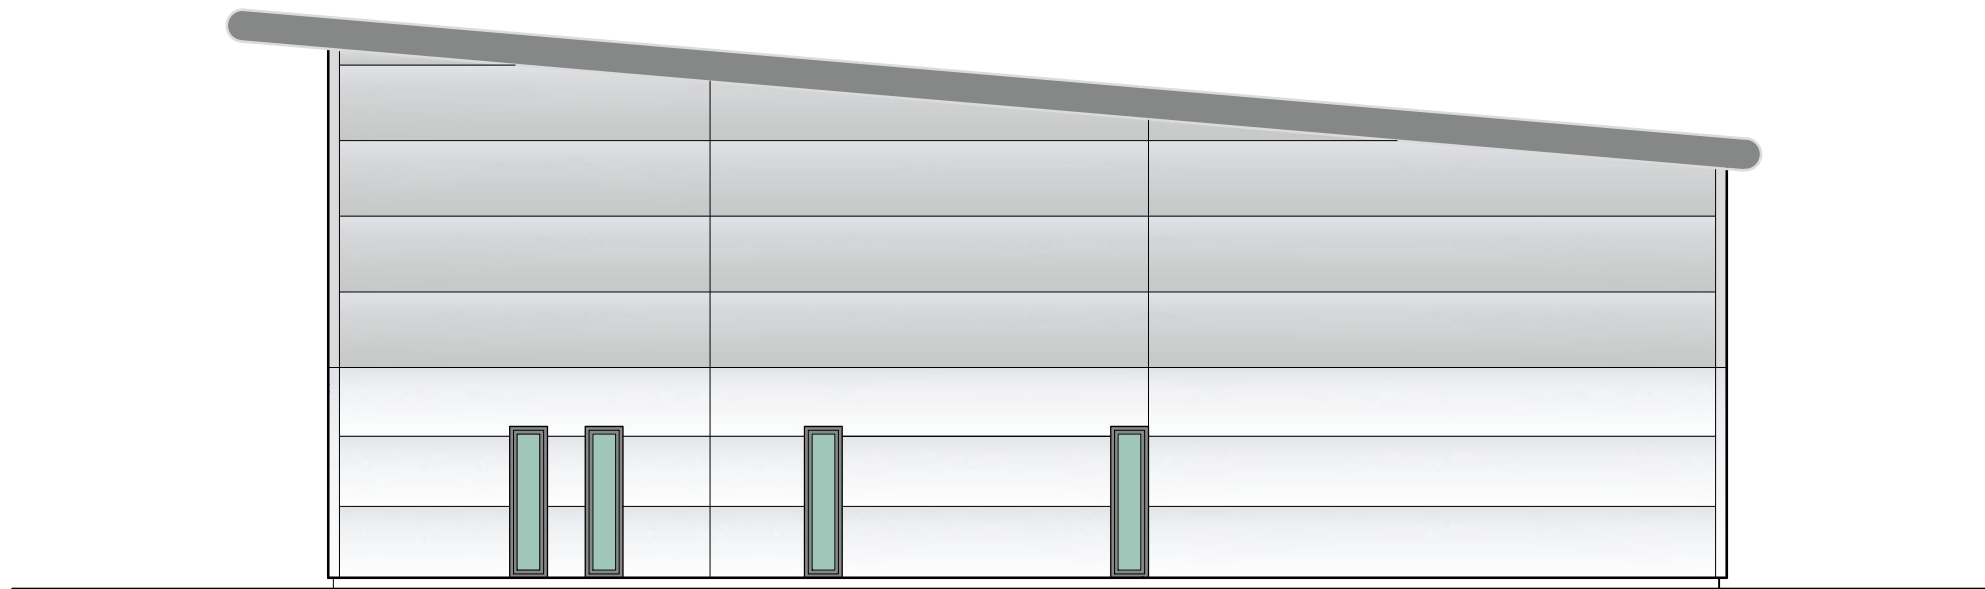

East



North

SCHEDULE OF MATERIALS

Colour

Micro-Rib Composite Cladding Panels	-	Silver/White
laid horizontal	-	Goosewing Grey
Roofing Panels	-	Silver/White
Cladding Trim	-	Dark Grey
Roof and Canopy trims	-	Dark Grey
Powder Coated Entrance Doors & Window Frames	-	Dark Grey

Colours subject to manufacturer product selection and approval.
Panel layouts subject to product and steel frame structural design



A	17-03-16	ARV	Planning Issue
#	04-03-16	ARV	drawing first created
rev	date	by	description

PLANNING ISSUE



5 Dukes Court, Bognor Road, Chichester, West Sussex, PO19 8FX,
Tel: 01243 815720, email: office@nashpl.com

Client Downland Veterinary Group		
Location INTERBRIDGES SITE NEW BRIGHTON ROAD EMSWORTH		
Drawing Title Downland Veterinary Group Building Proposed Elevations		
Date March 2016	Drawn By ARV	Scale as noted @A1
CAD file name Interbridges Alternative Development DVG Elevations.dwg		
Drawing No 2045/SK-15	Revision A	