
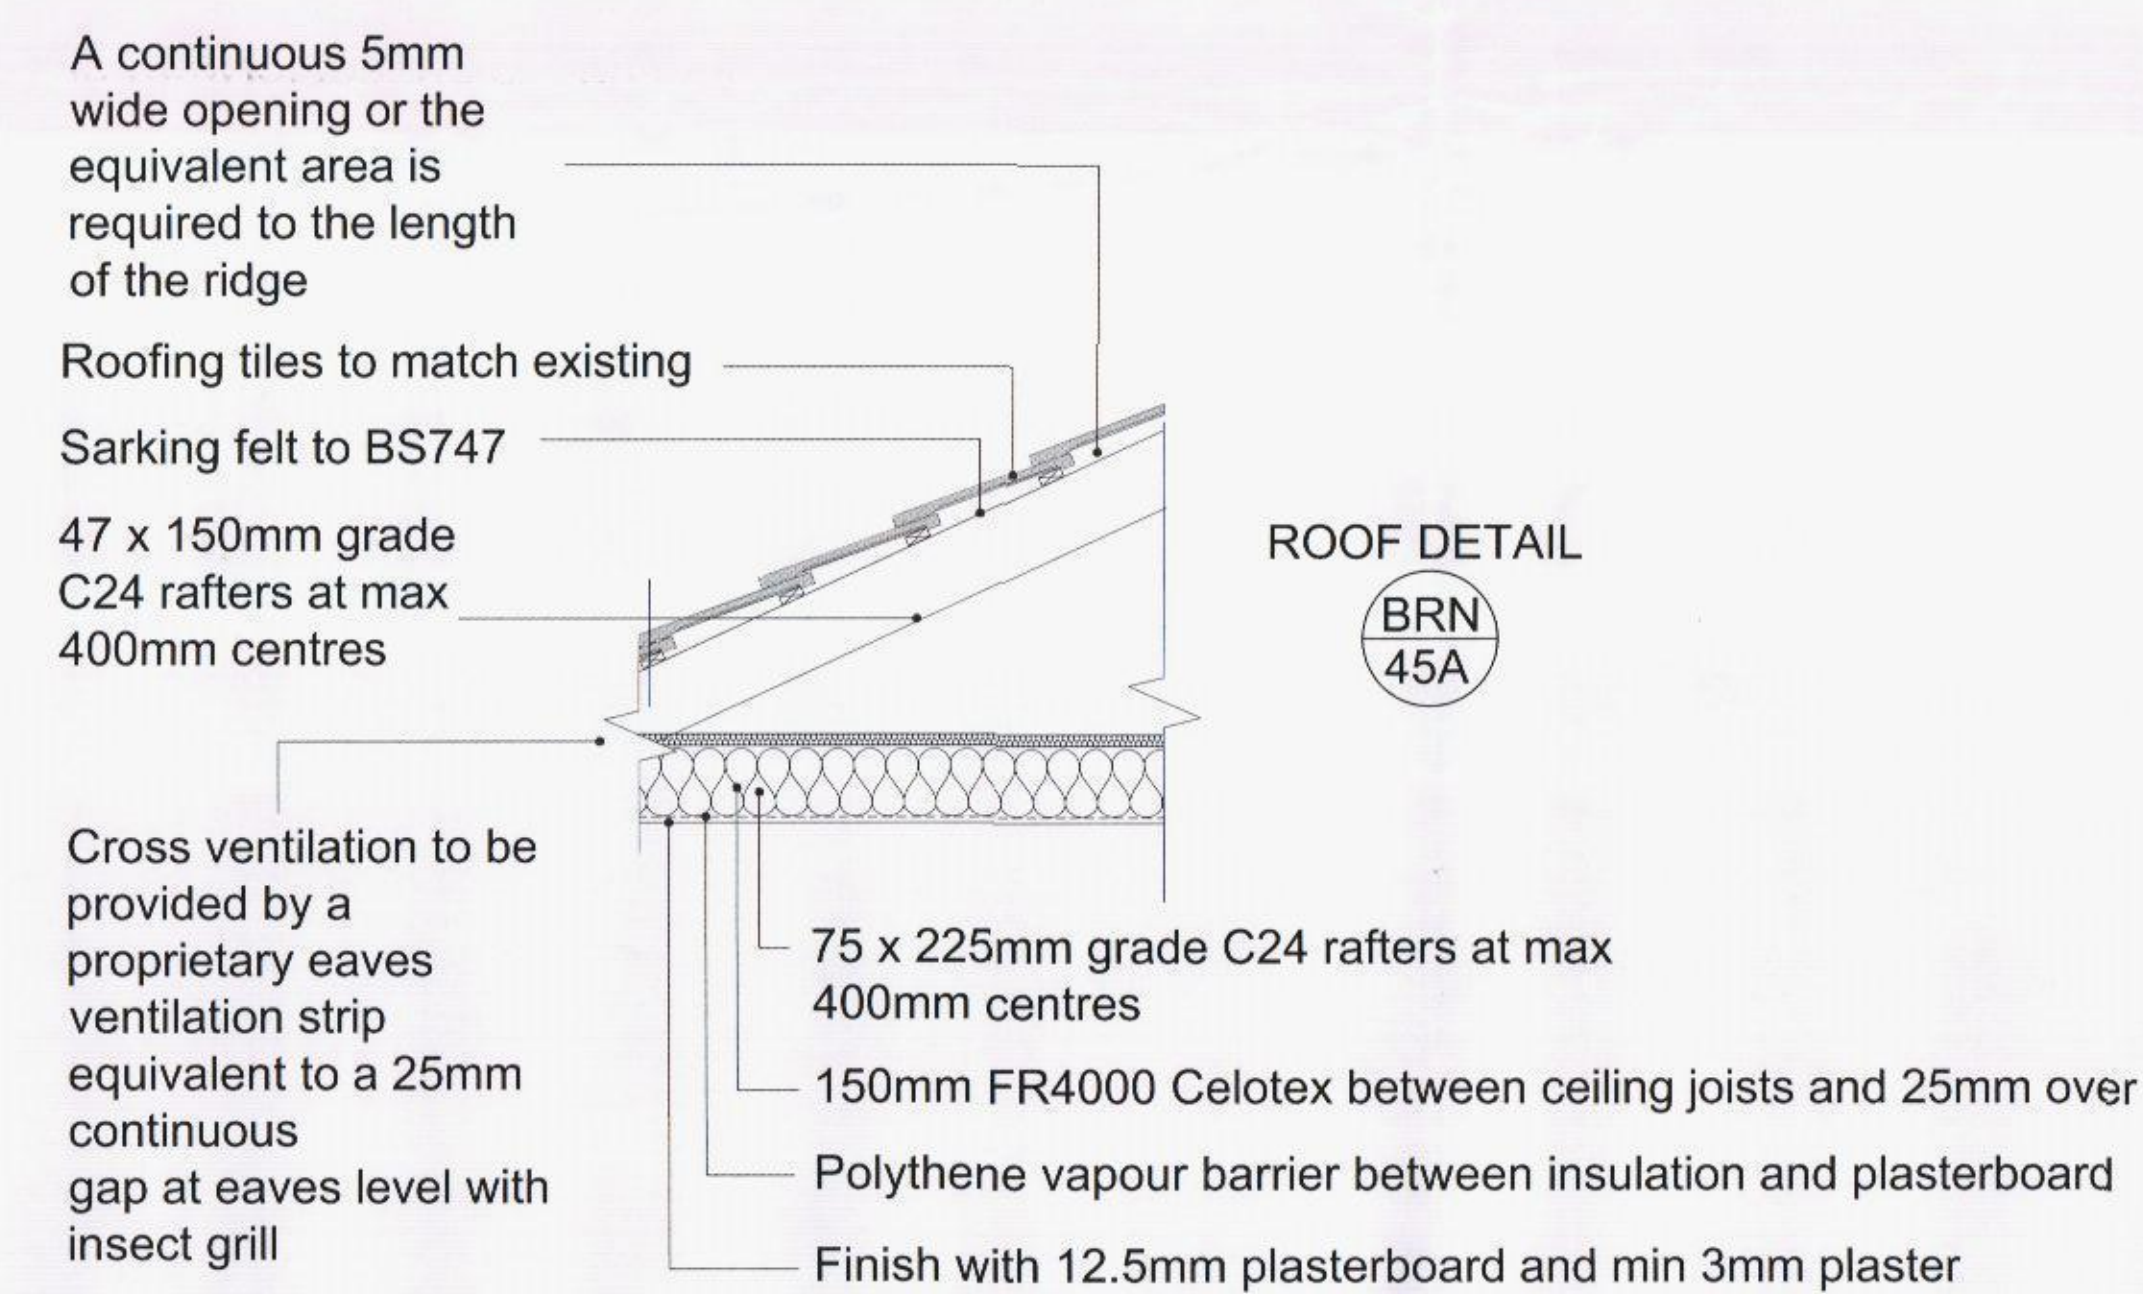
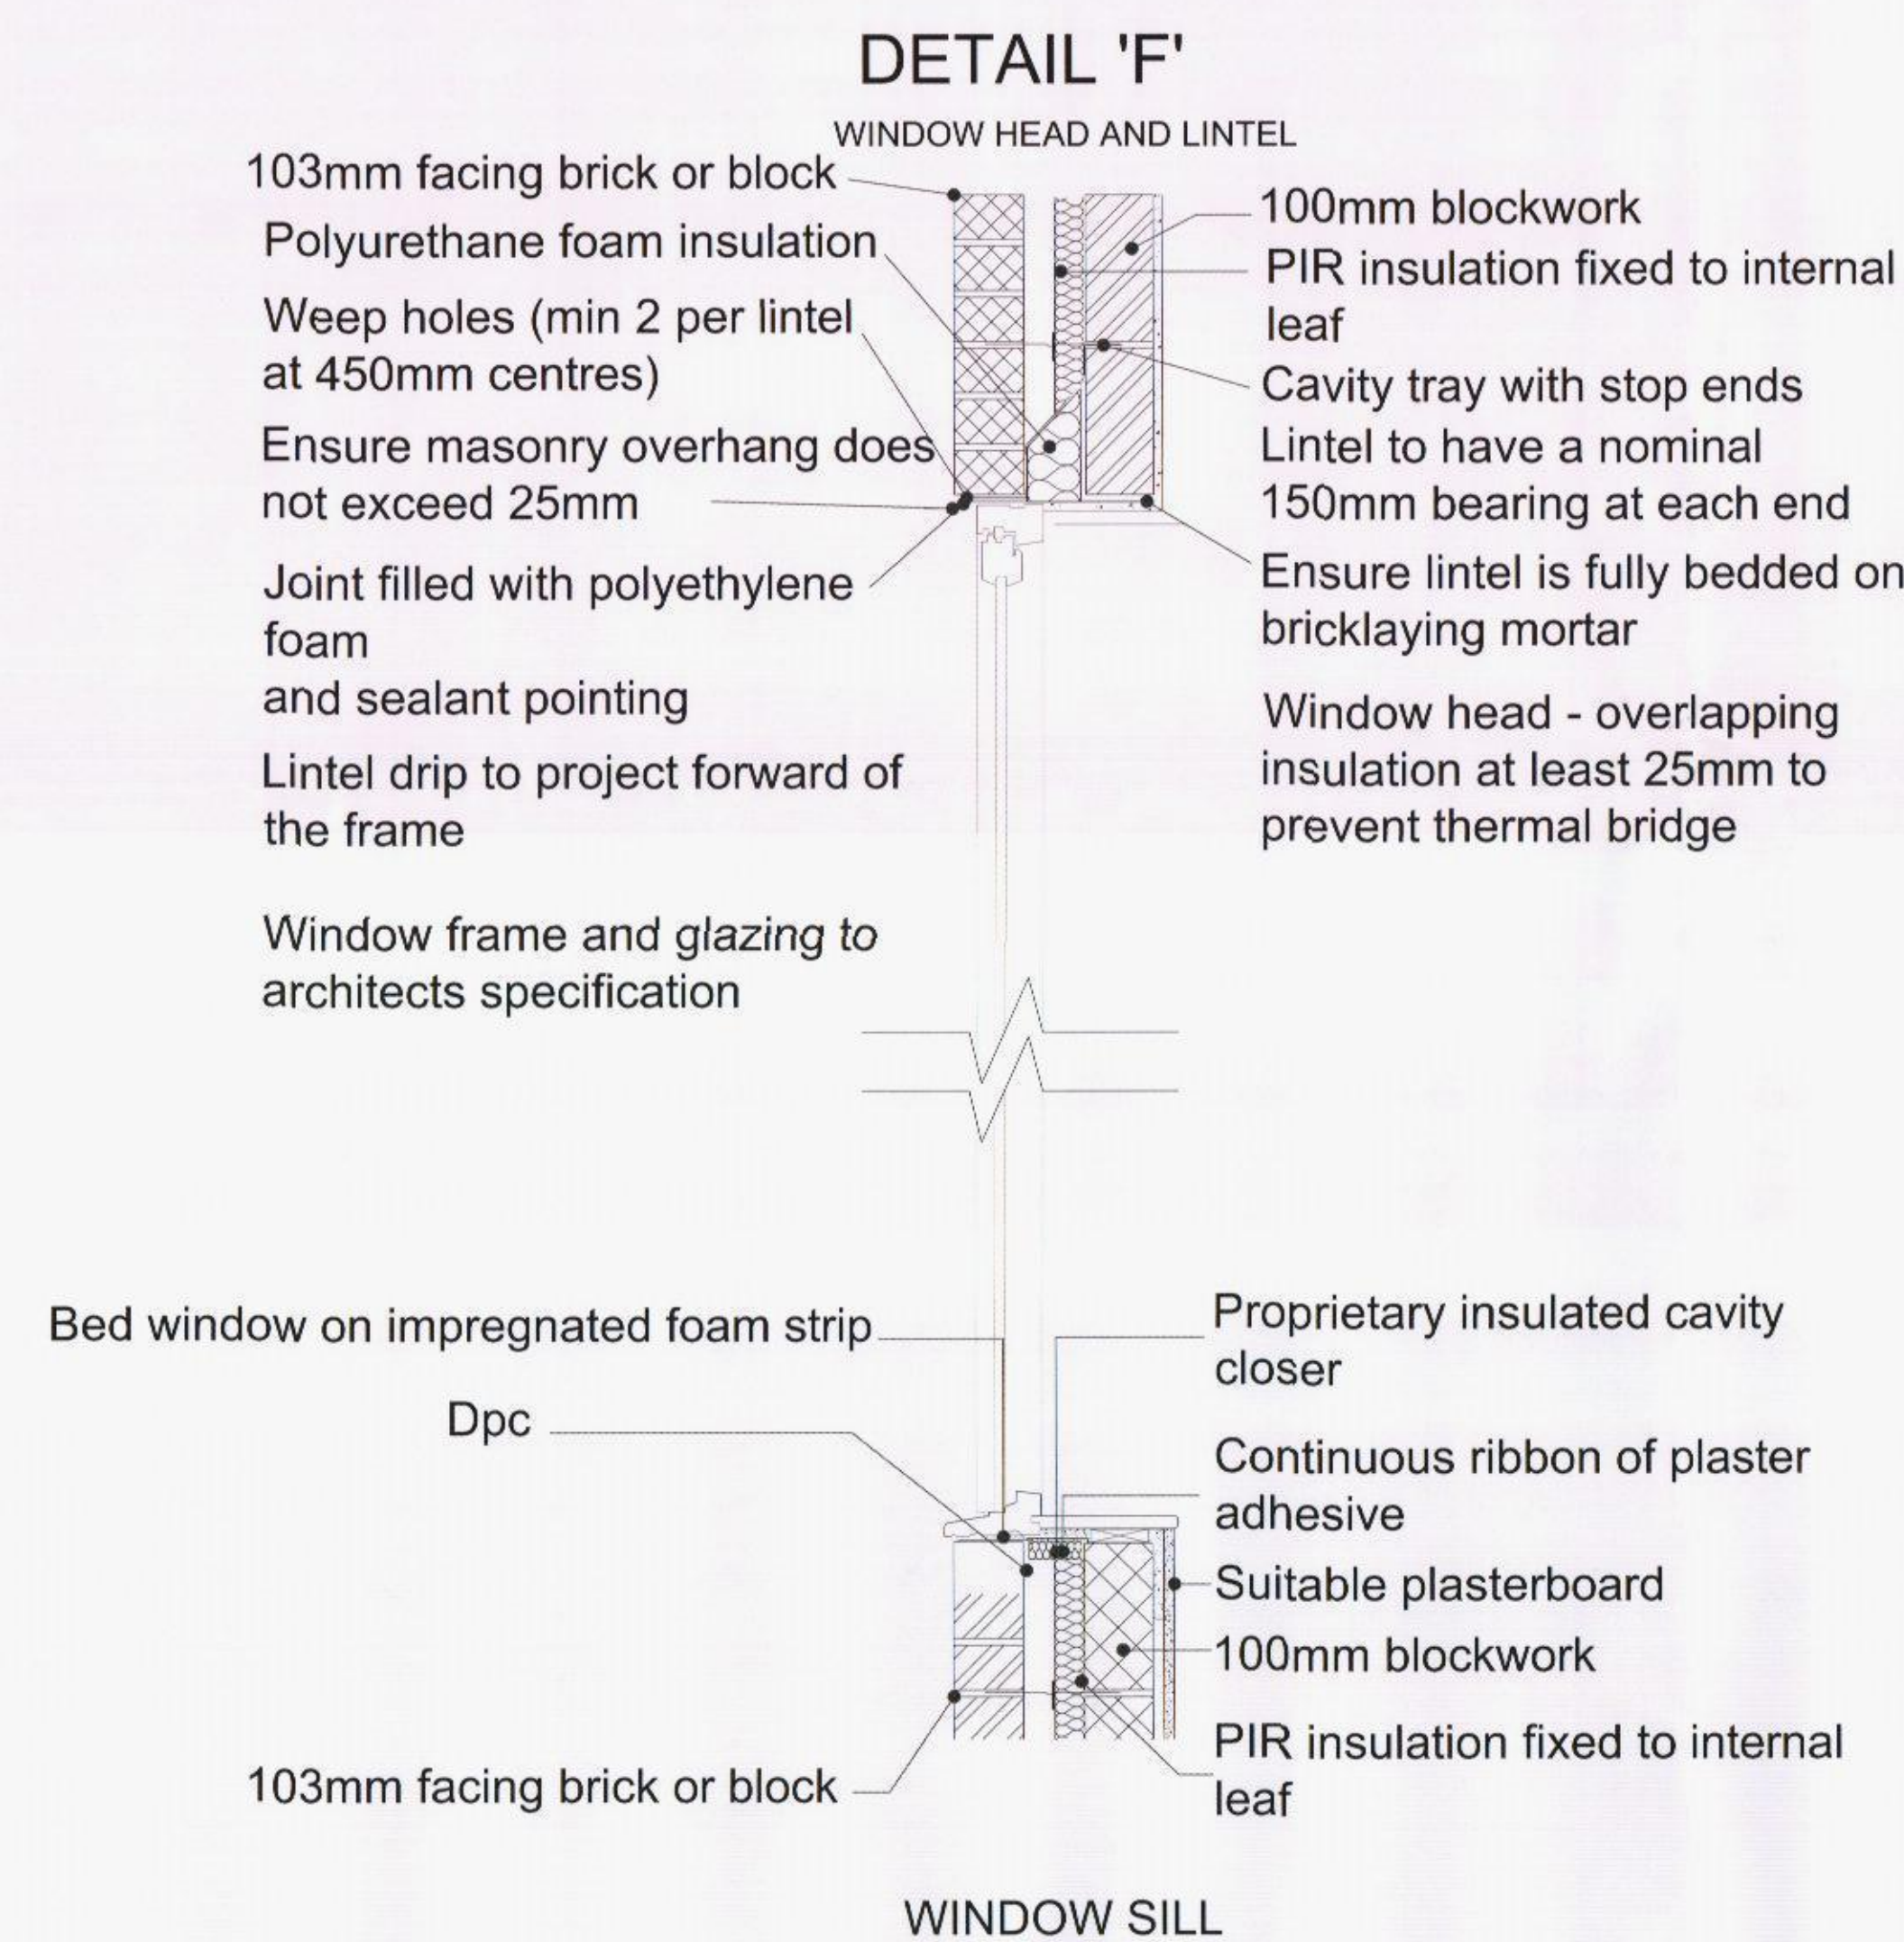
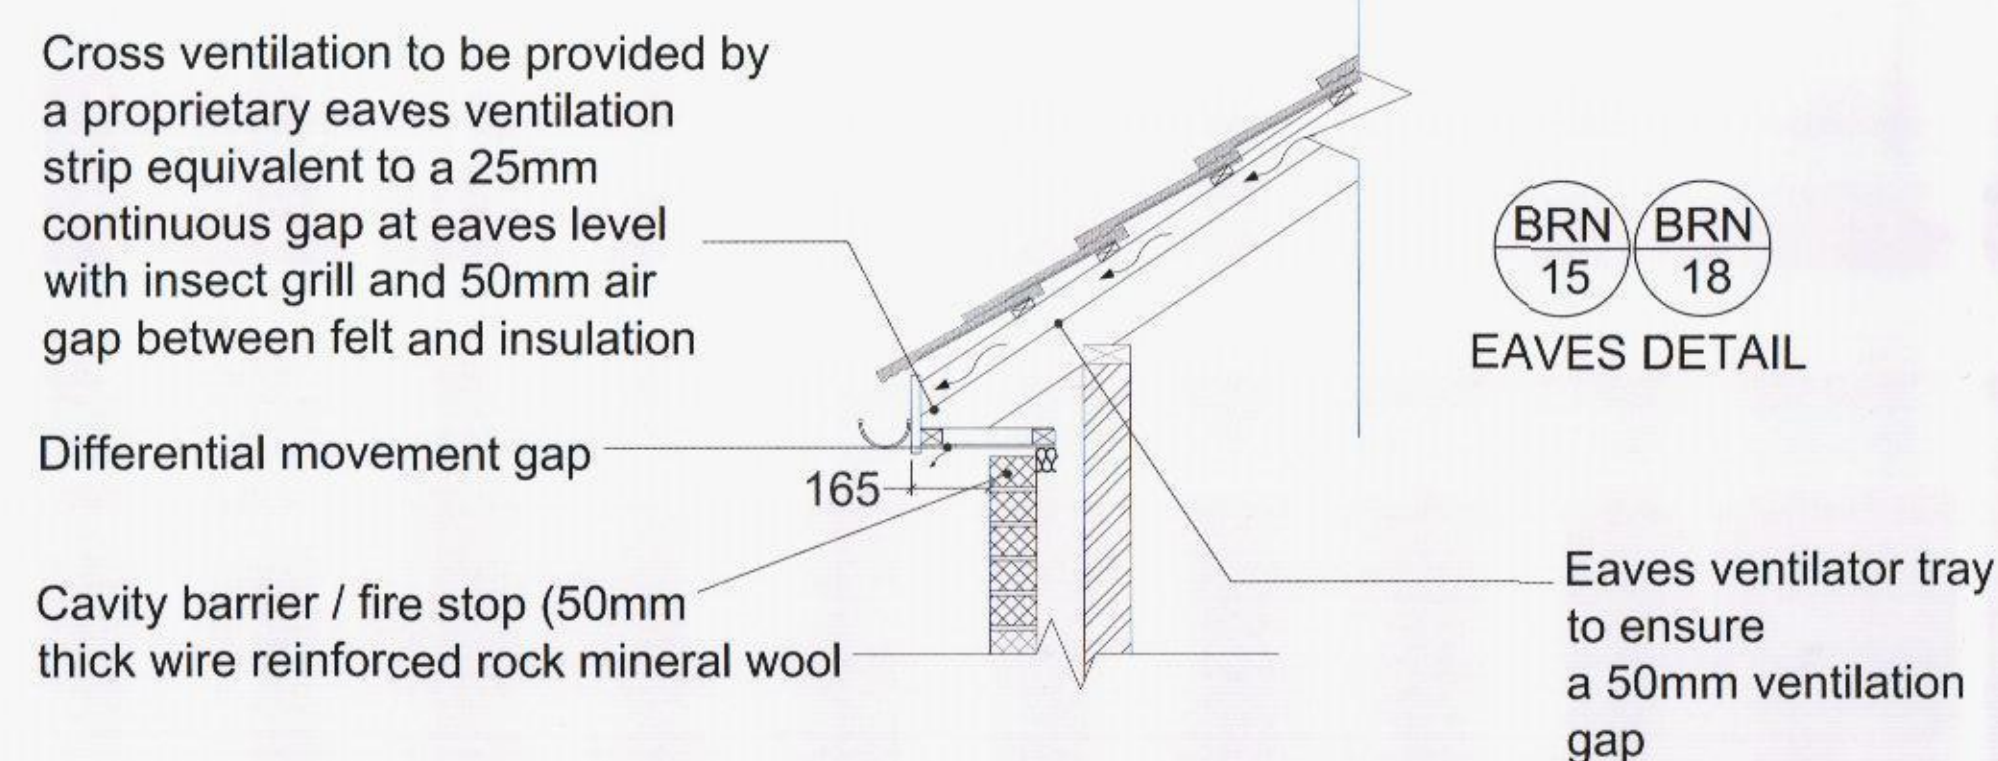
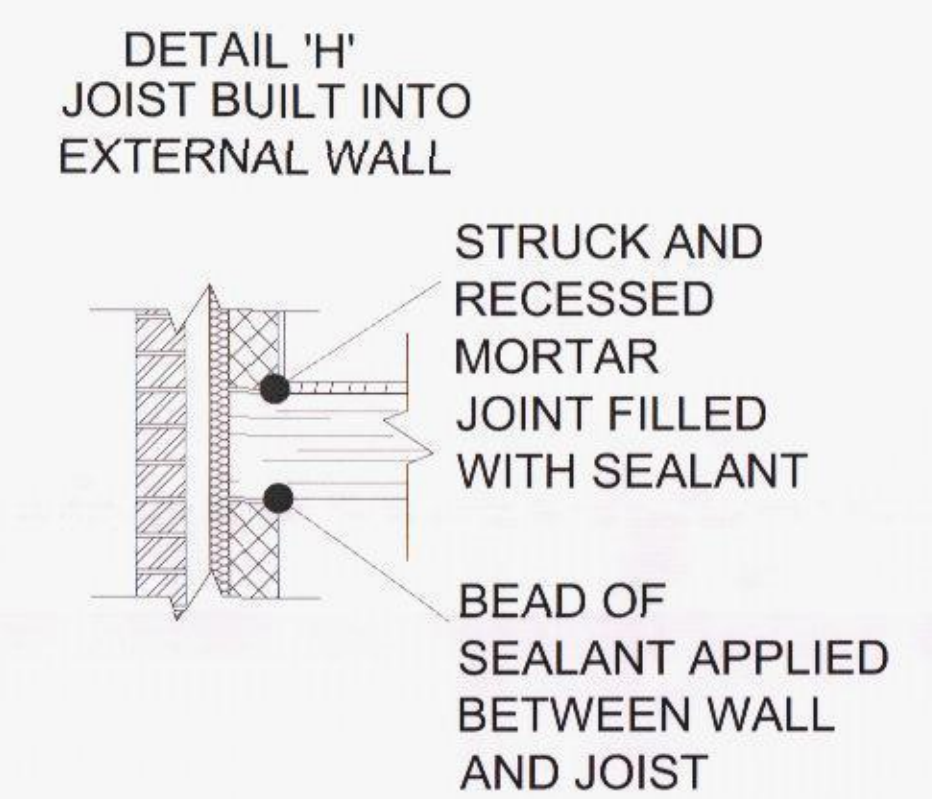
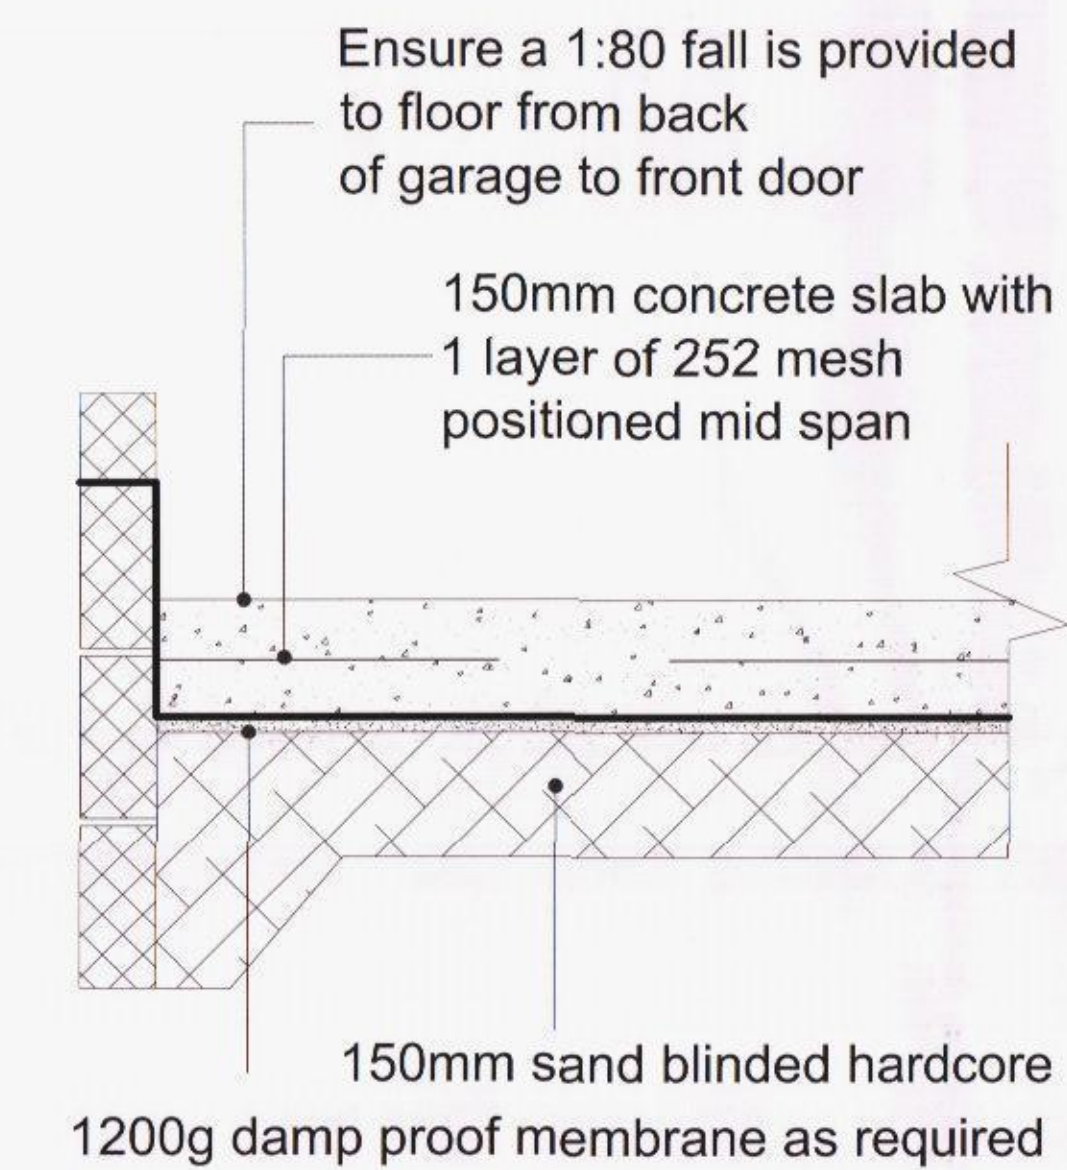
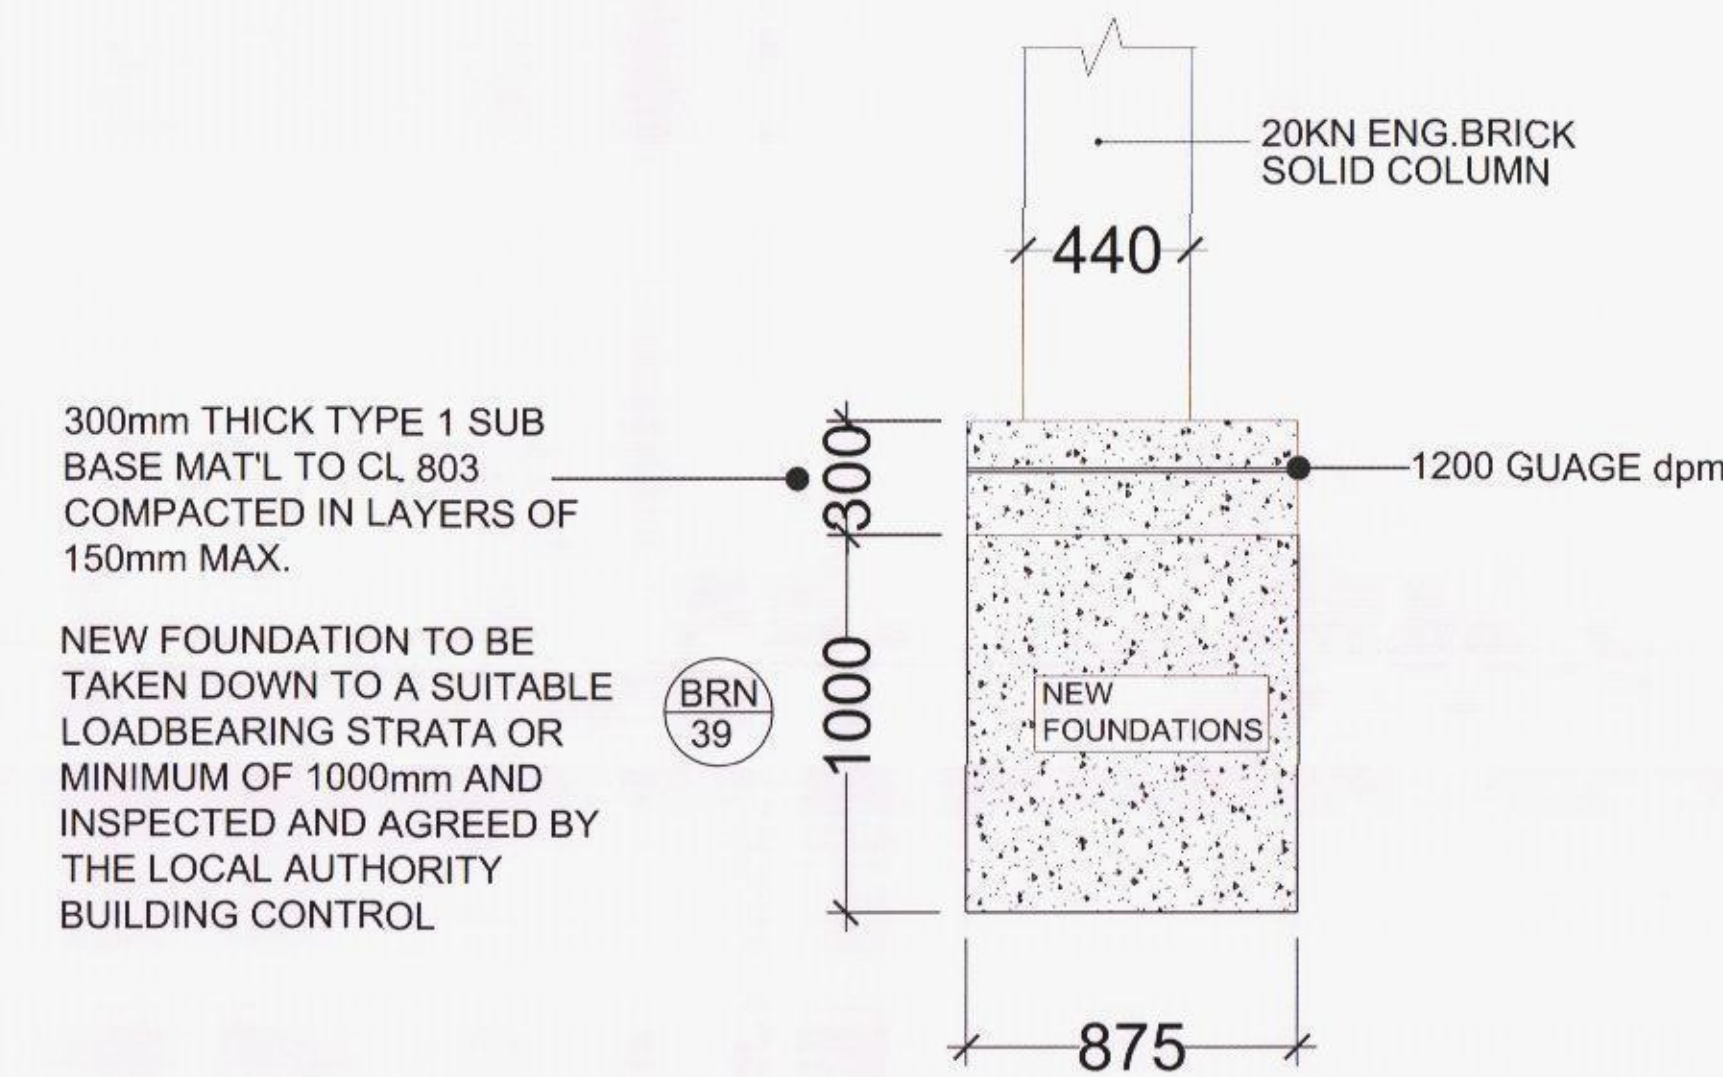
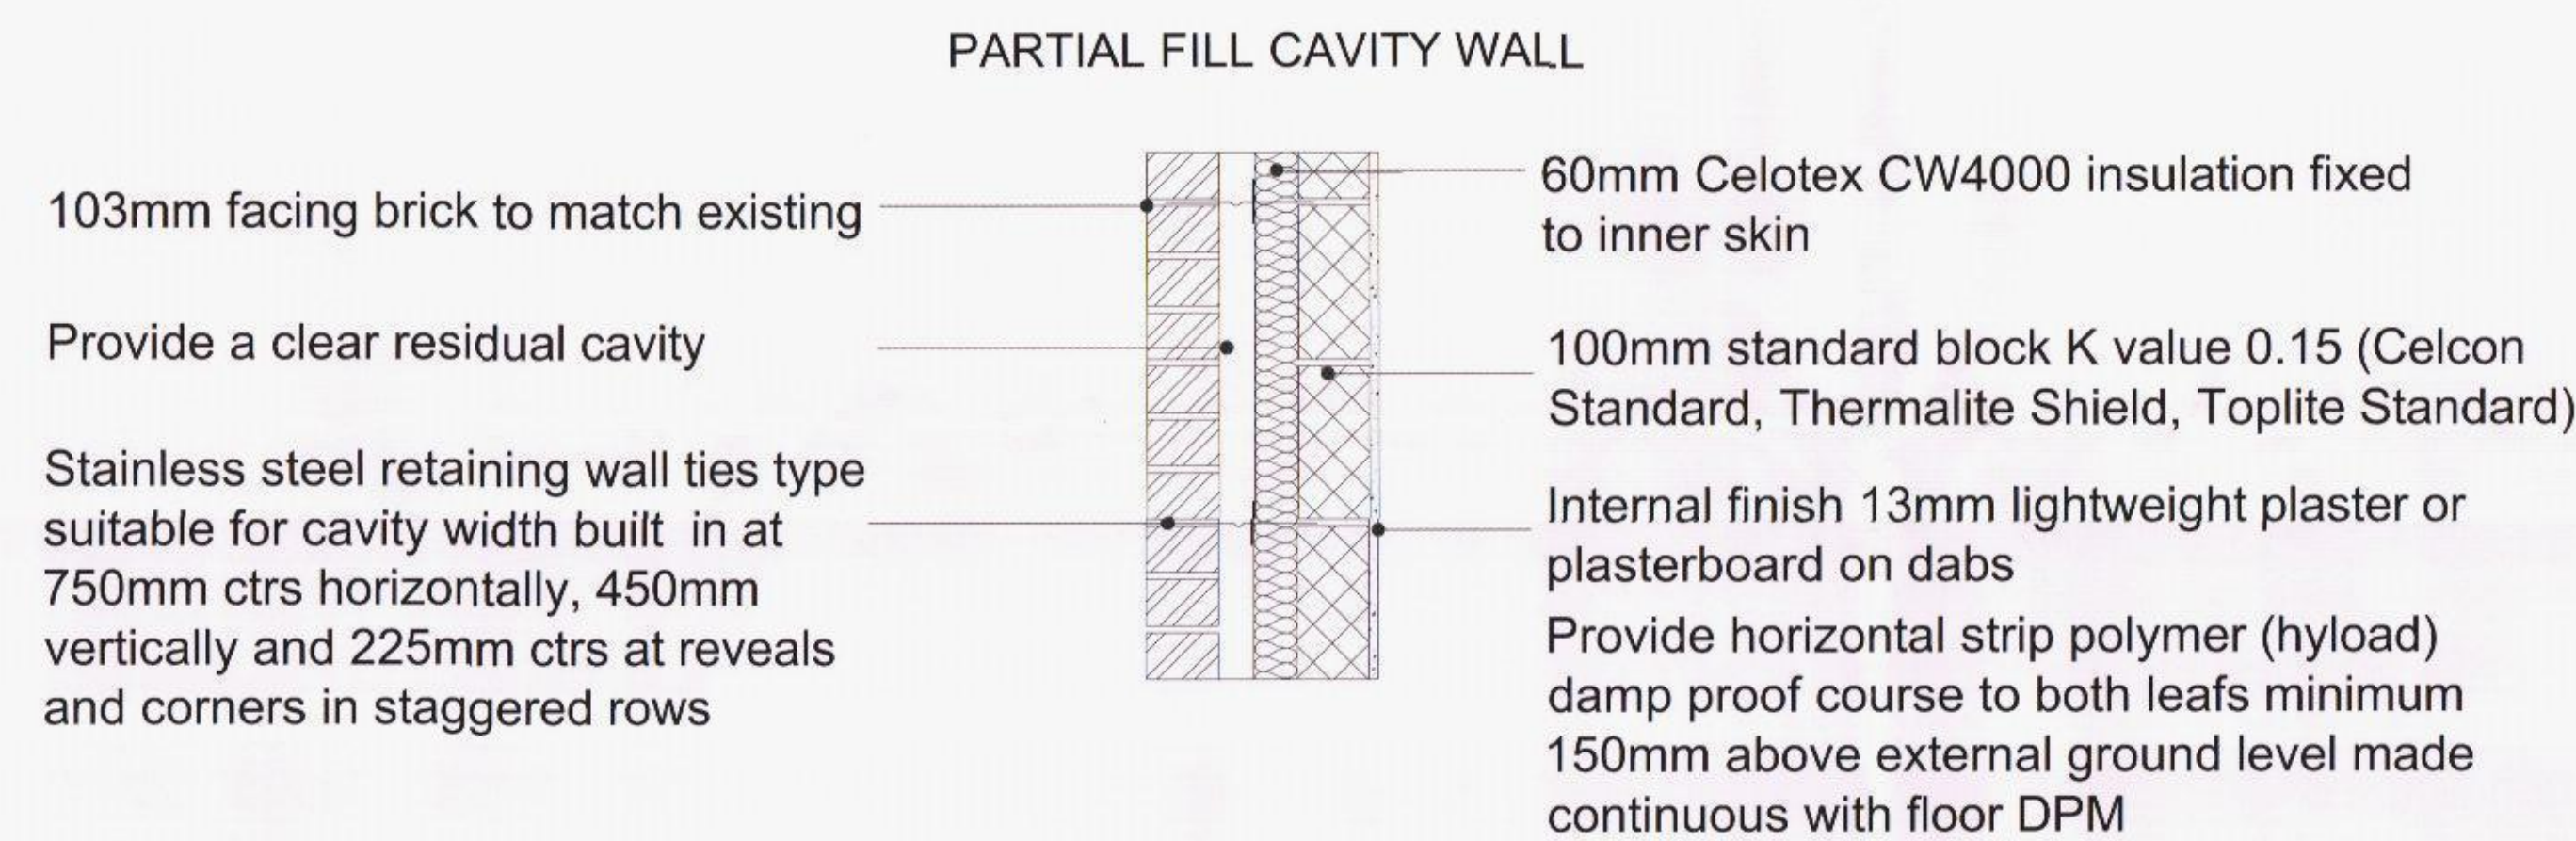
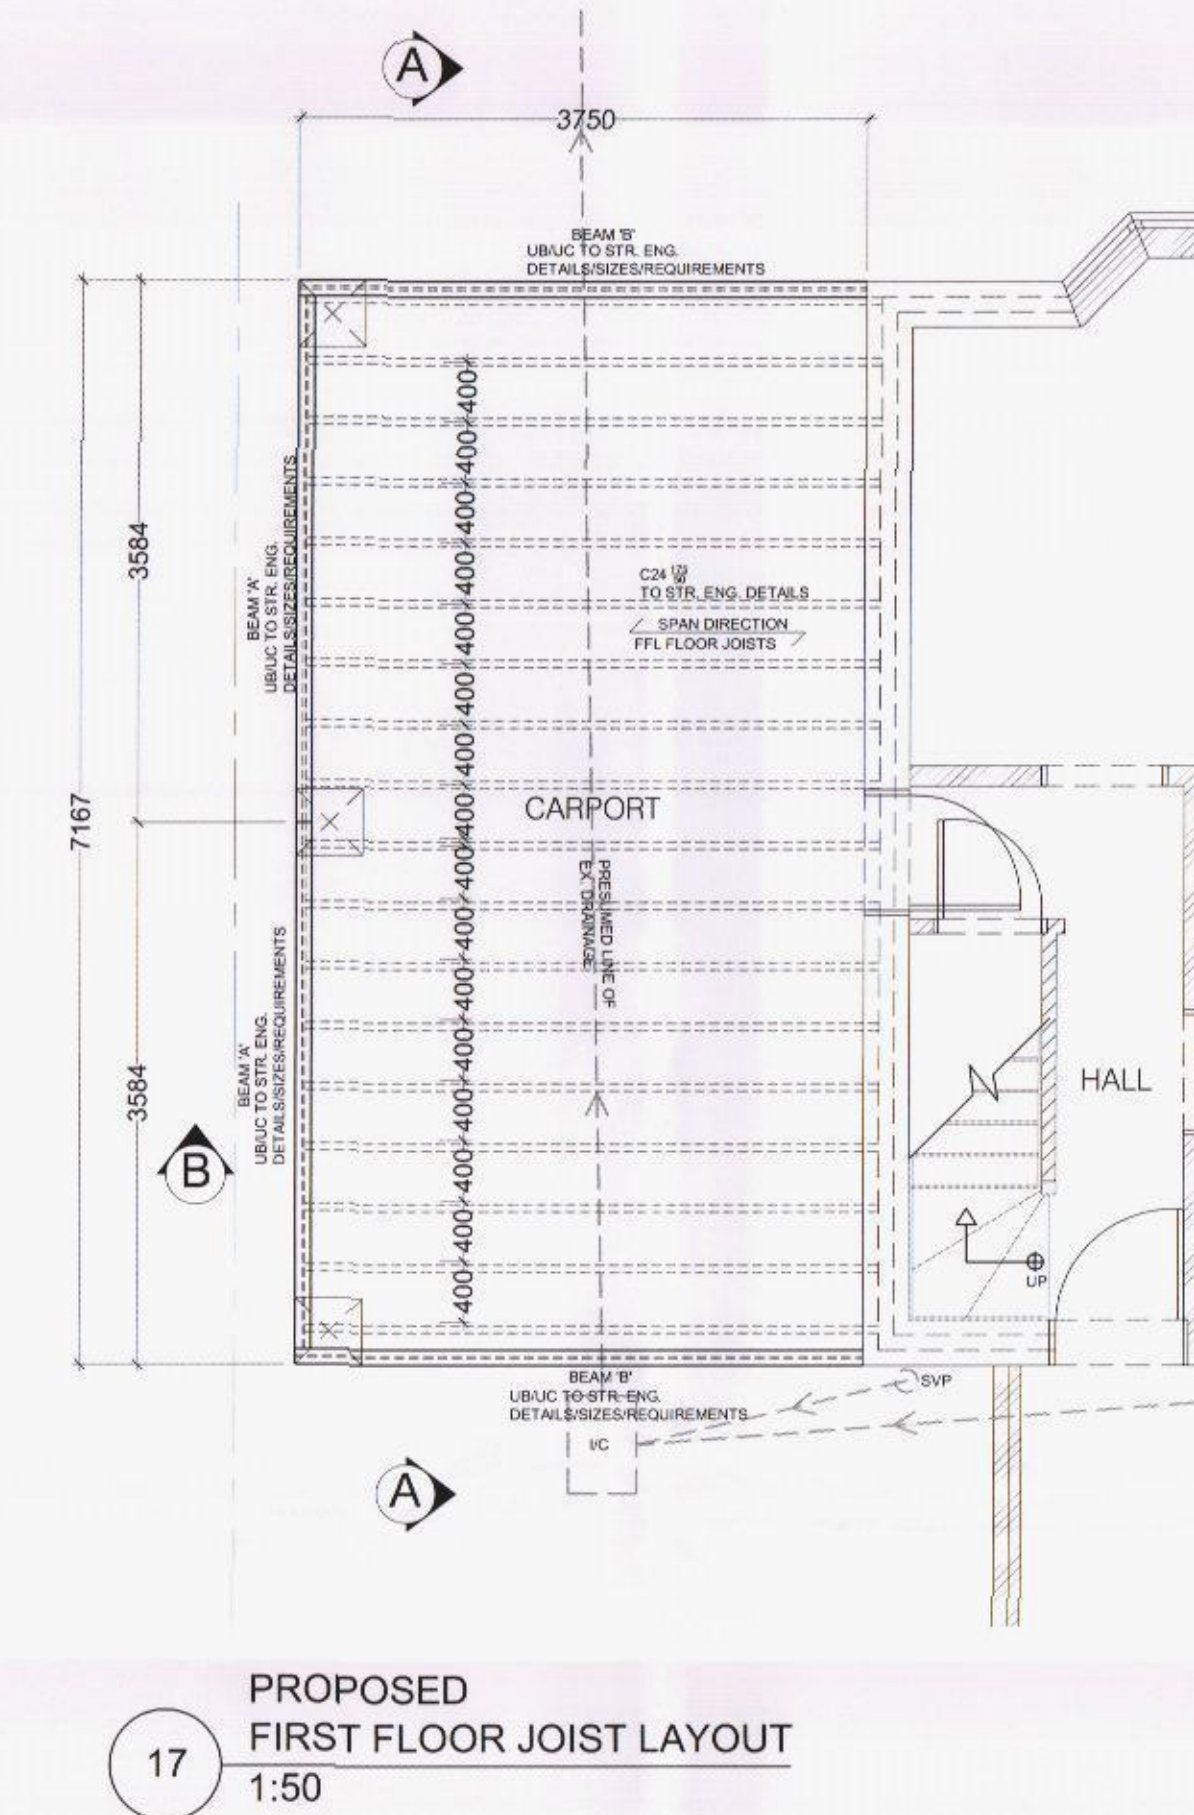
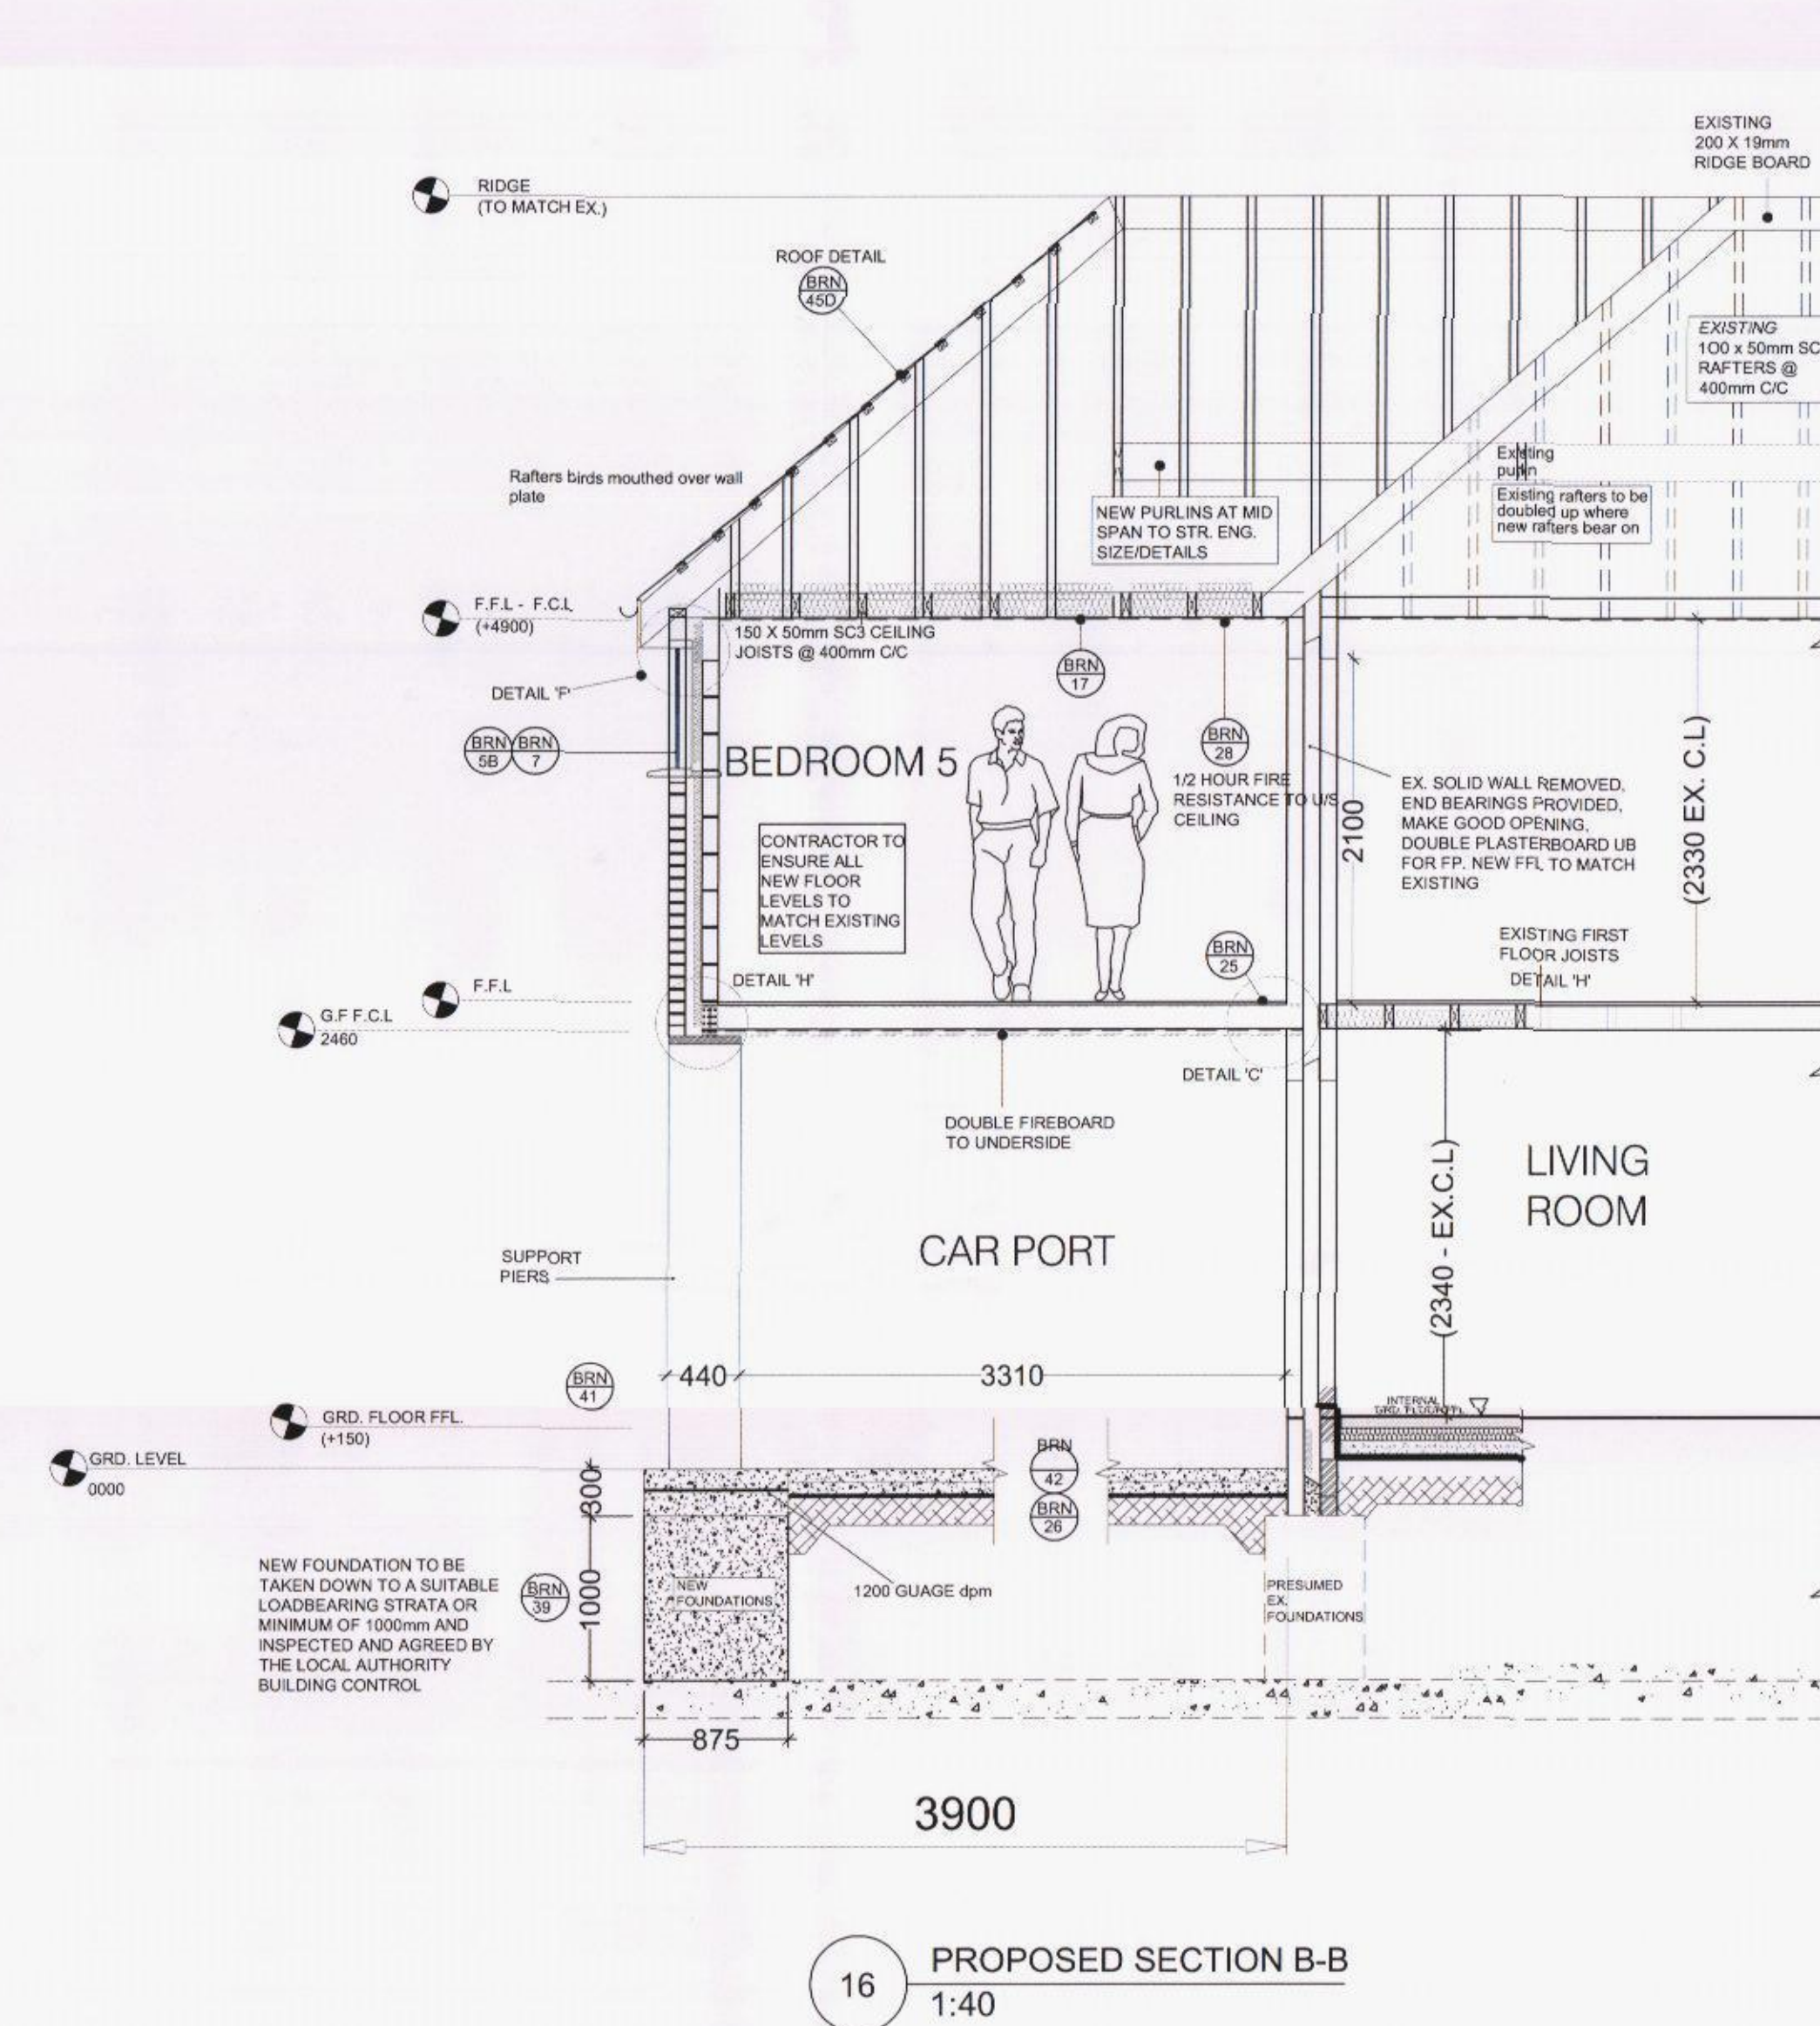


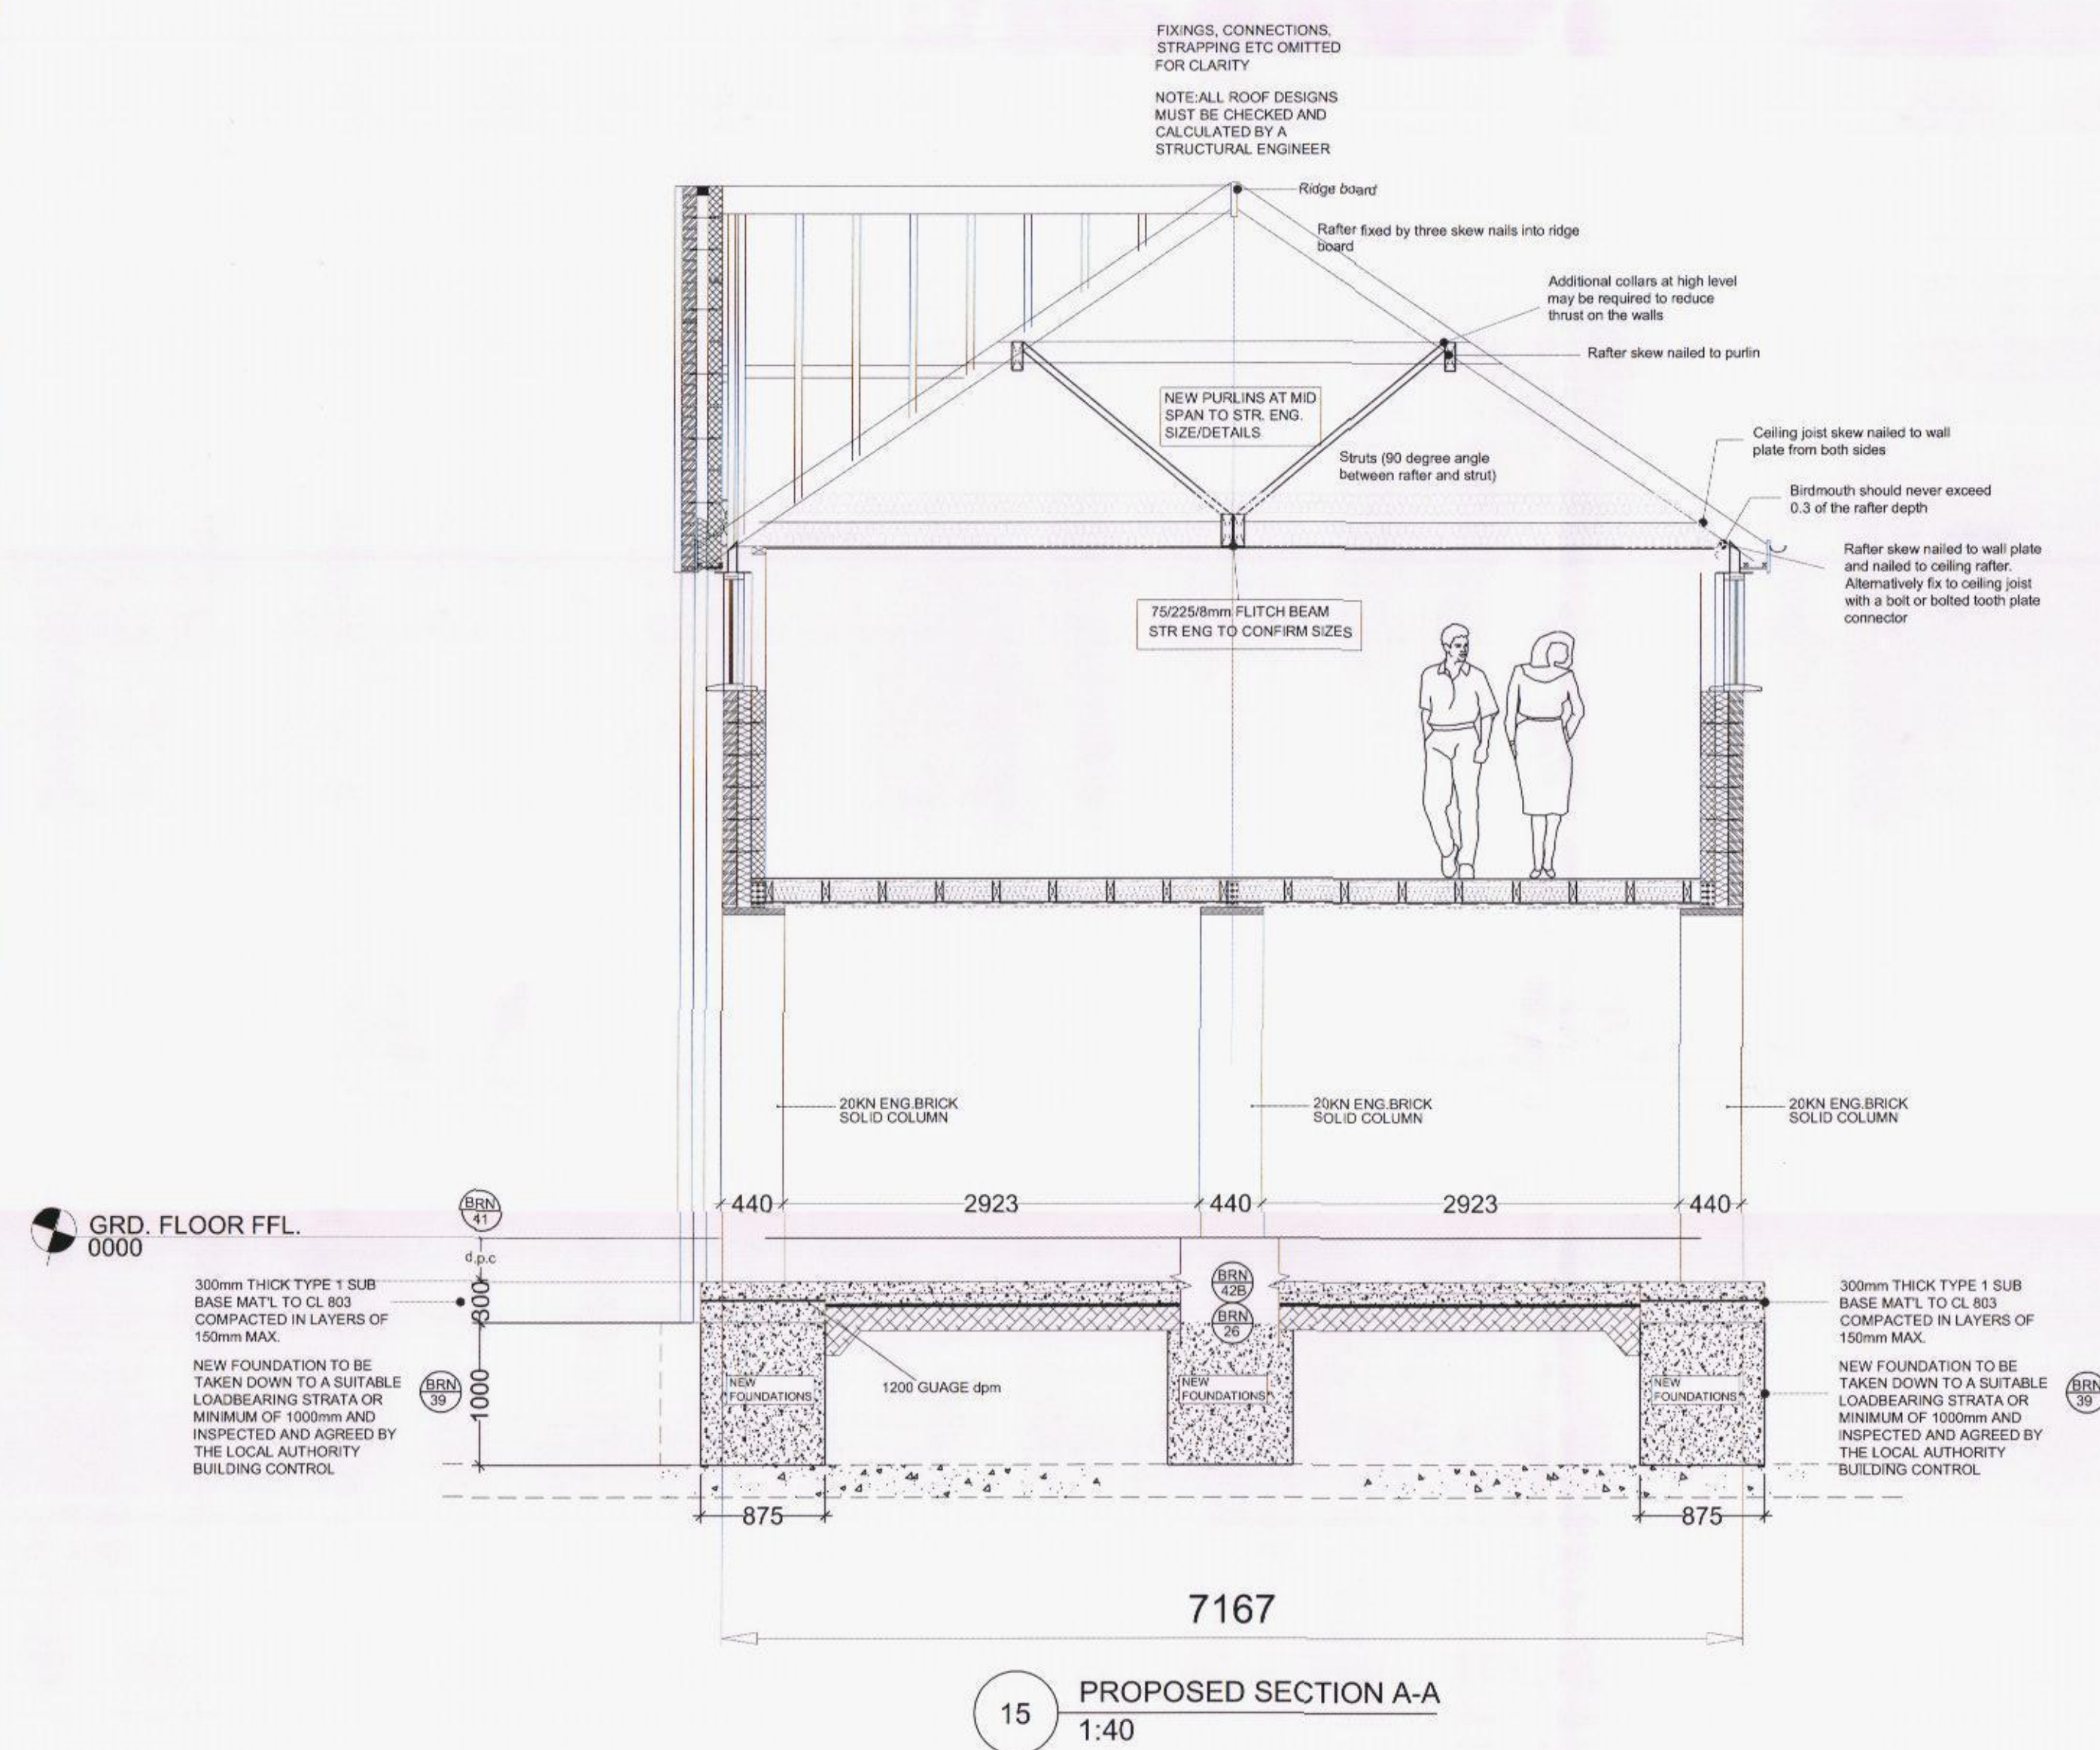

NOTE:
DRAWING:THOMPSON 01A TO BE USED
IN CONJUNCTION WITH ASSOCIATED
BUILDING REGULATIONS NOTES
THOMPSONBRN.
DIRECTIONAL NORTH ARROW SHOWN
ON BLOCK & LOCATION PLANS
THOMPSON/BLP.

		DENOTES ITEM No.	
MODIFICATIONS		ISSUE:	
TITLE PROPOSED DOUBLE STOREY SIDE EXTENSION		HAVANT BOROUGH COUNCIL 17 SEP 2015 RECEIVED	
CUSTOMER MRS R THOMPSON 2 MEDSTEAD ROAD, LEIGH PARK, HAVANT HANTS, PO9 2BL			
DRAWING BY:		DRAWING NO: THOMPSON 01A	
		2 OF 2 SCALE: 08.09.2011 DATE: A REVISION: A A	