


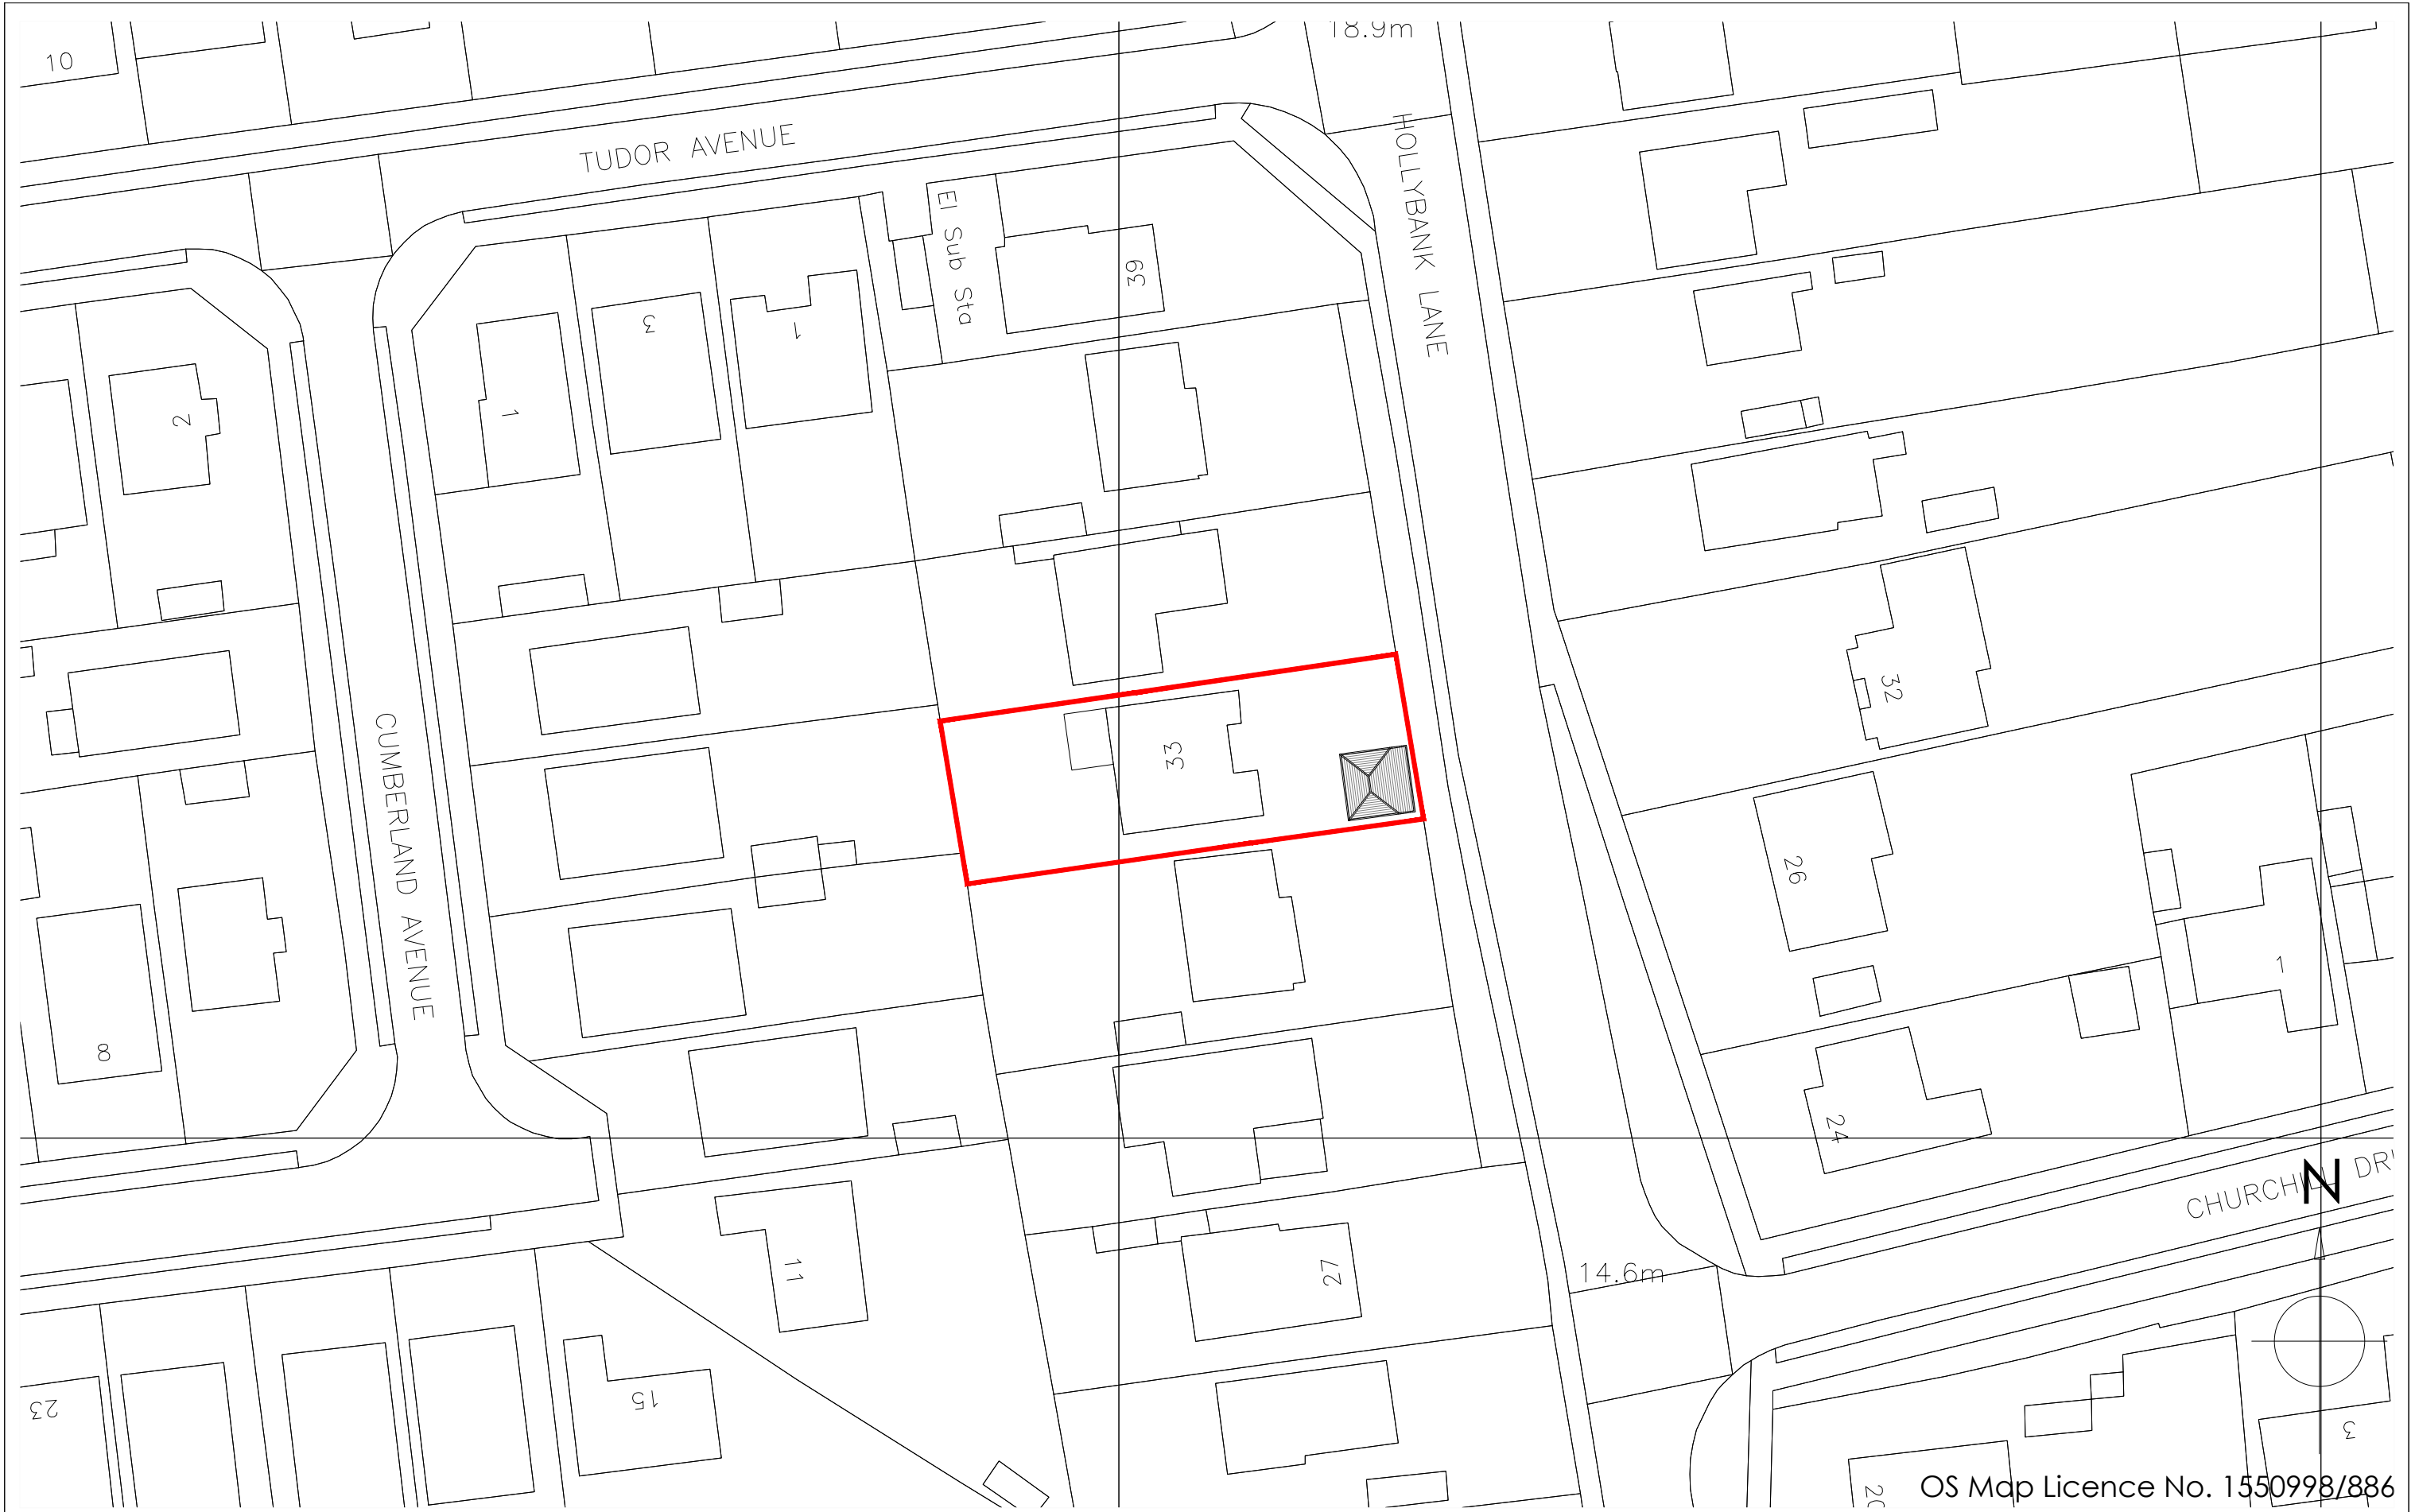

Copyright is reserved by GBS Designs and is issued on the condition that it is not copied or disclosed by or to any unauthorised persons without prior consent in writing from GBS Designs.

All dimensions to be checked on site

All structural elements to be specified by a suitably qualified structural engineer.

| REV | DESCRIPTION    | DRAWN | DATE     |
|-----|----------------|-------|----------|
| -   | Initial design | GBS   | 19.08.15 |
|     |                |       |          |
|     |                |       |          |
Scale Bar

0 5 10 15 20

|             |             |               |                       |
|-------------|-------------|---------------|-----------------------|
| Drawing Ref | TREVIT 04   | Drawing Title | Mr & Mrs A Trevithick |
| Scale at A1 | N/A         | Scale at A3   | 1:500                 |
| Date        | 19 AUG 2015 |               | 33 Holybank Lane      |
| Drawn by    | GBS         |               | Emsworth              |
|             |             |               | Hampshire             |
|             |             |               | PO10 7UE              |

CAD - ARCHITECTURE - DESIGN

6 Shillinglee Waterloooville  
Hampshire PO7 5RW

Tel 023 9225 8315  
www.gbsimages.co.uk

OS Map Licence No. 1550998/886