



PHYSICAL SCALE IN METERS @ 1:1250

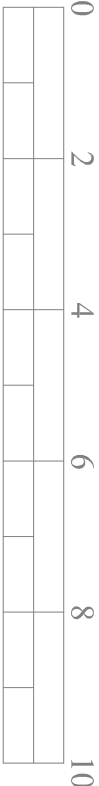


PHYSICAL SCALE IN METERS @ 1:100

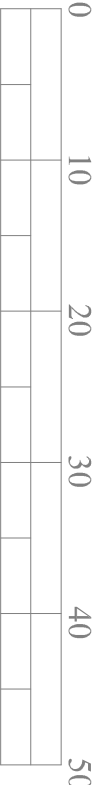


PHYSICAL SCALE IN METERS @ 1:500

NOTES:
This drawing has been produced solely for PLANNING/DESIGN.
Do not Scale from this Drawing except for planning purposes.
Any drainage shown is presumed and to be checked on site before commencement of works.
This drawing is the copyright of Mf Designs Ltd.

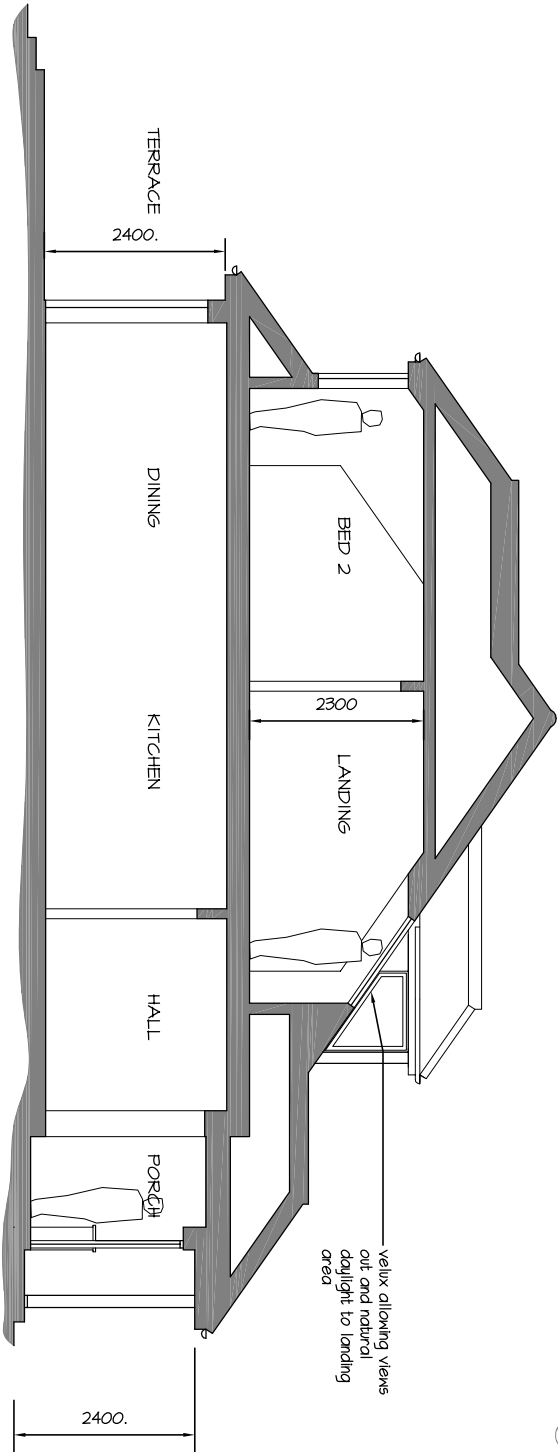

Proposed Typical Section

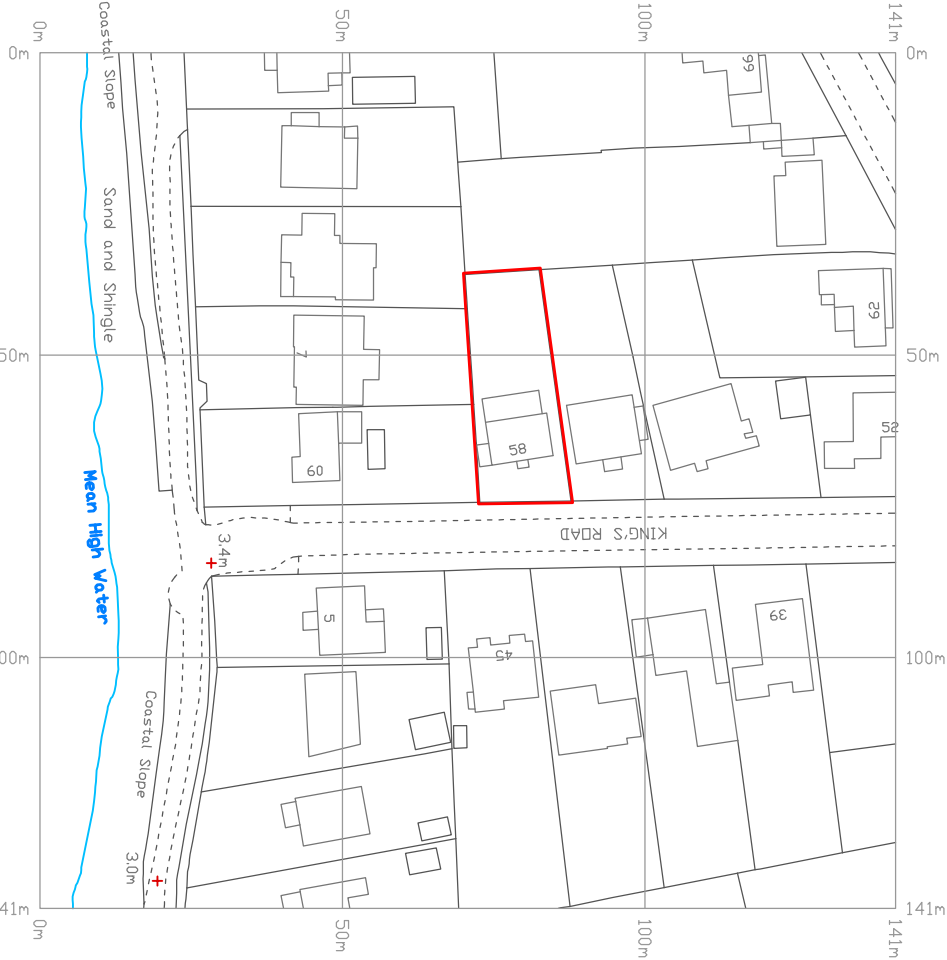


Produced on 05 January 2016 from the Ordnance Survey National Geographic Database and incorporating surveyed revision available at this date.
Reproduction in whole or part is prohibited without the prior permission of Ordnance Survey.
Ordnance copyright 2016. Supplied by copyright trading as UKPlanMapData.com a licensed Ordnance Survey partner (100054135).
Data licensed for 1 year, expiring 05 January 2017. Unique plan reference V8b/68739/95976

Location



Block

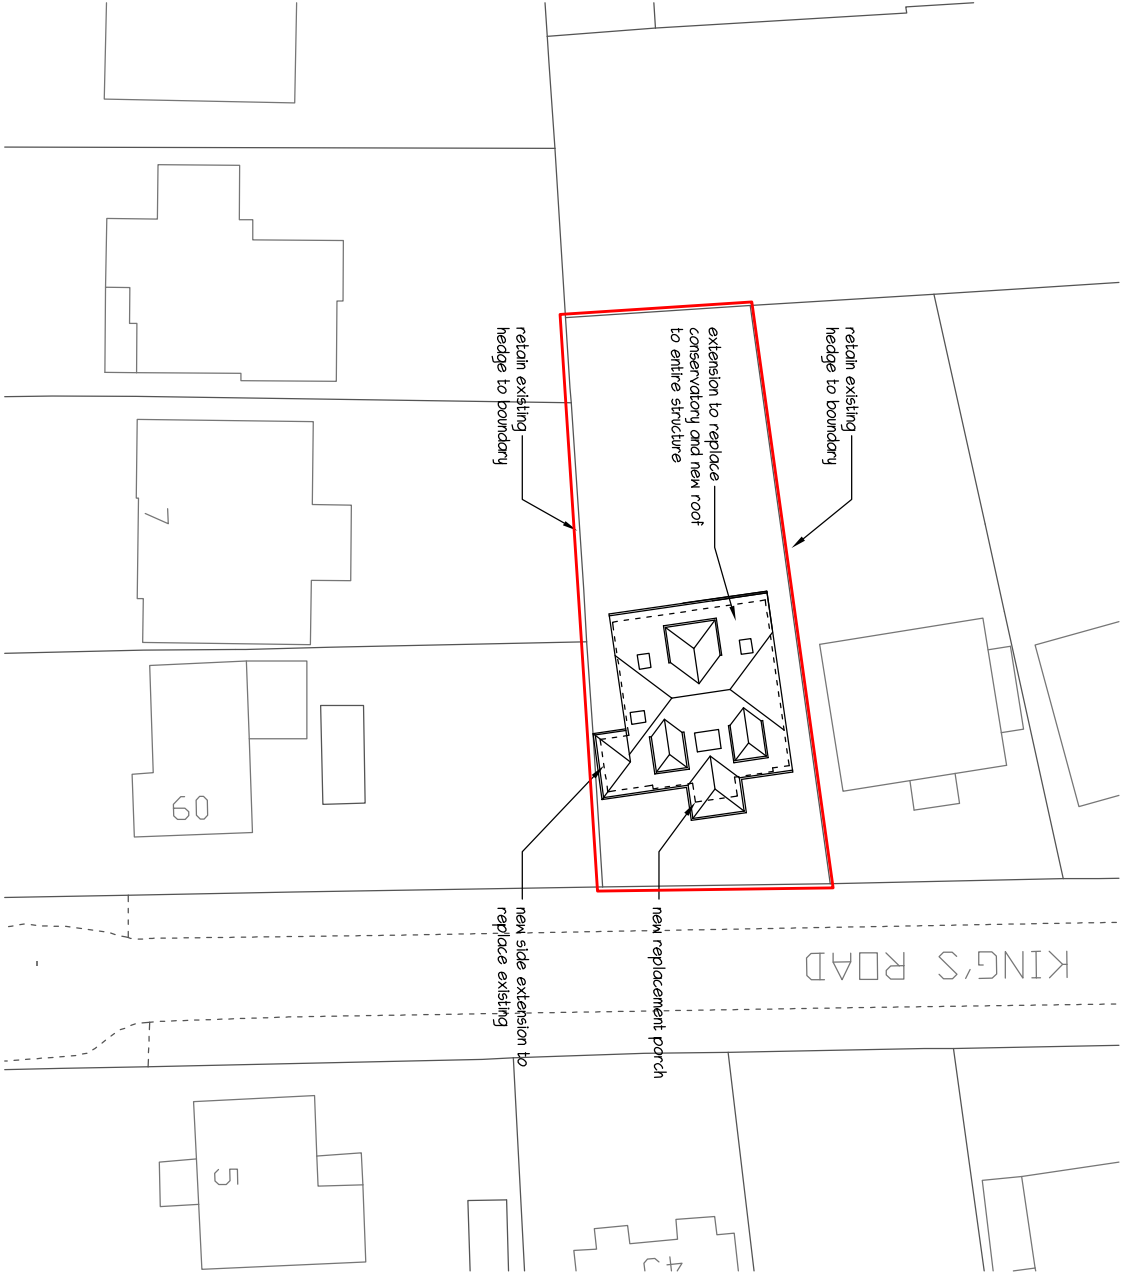

mf designs ltd

Chartered Architects



52 King Street • Emsworth • Hampshire • PO10 7AZ
Director: Martin Farrer RIBA • Co Registration No.4507379
e admin@mfdesigns.org.uk

Date: Jan 2015
Scale: 1:1250/500/100

Job No: 3147
Dwg No: P_03

EXTENSION & ALTERATIONS - 58 Kings Road, Emsworth. PO10 7NU