
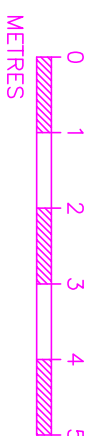
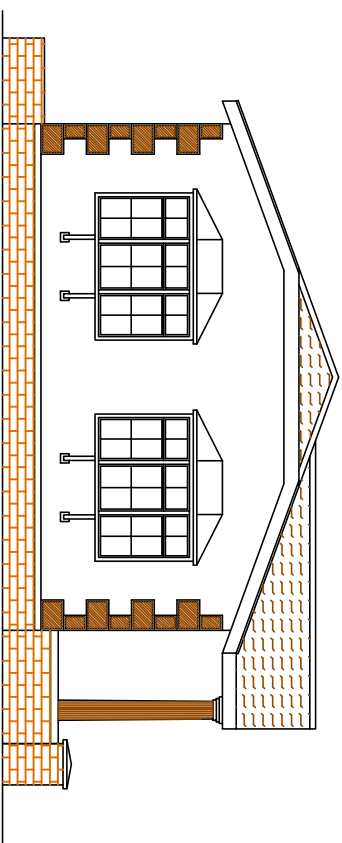
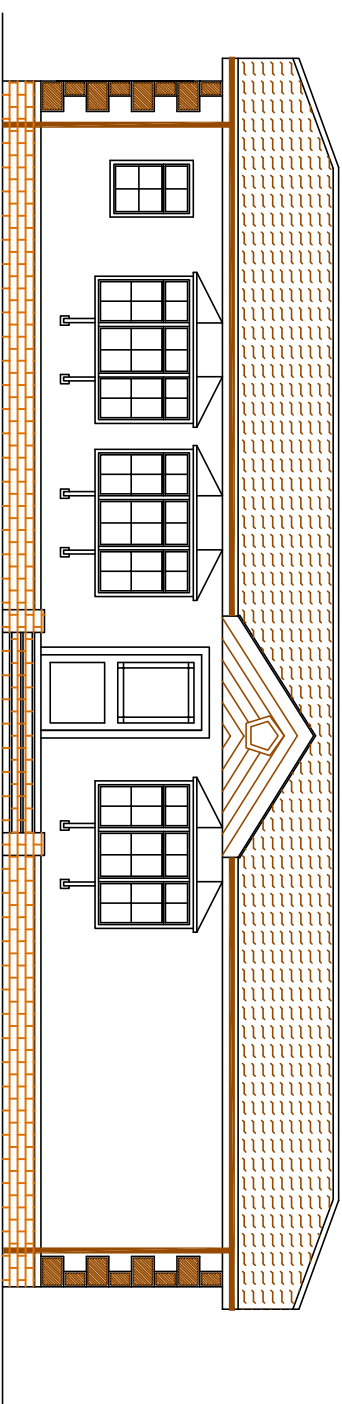
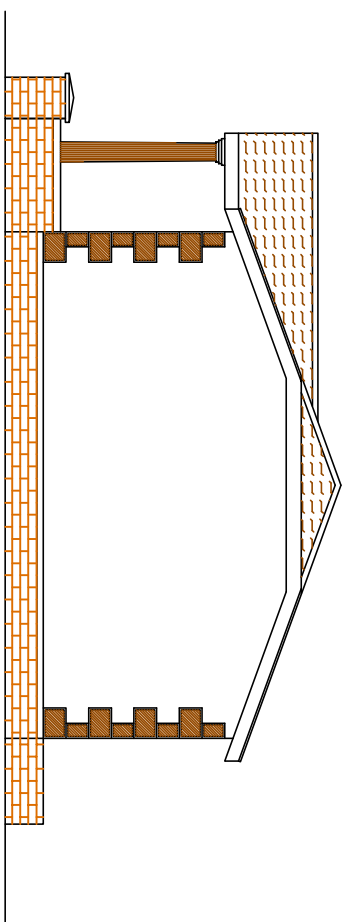


DRG.No. 01297/4

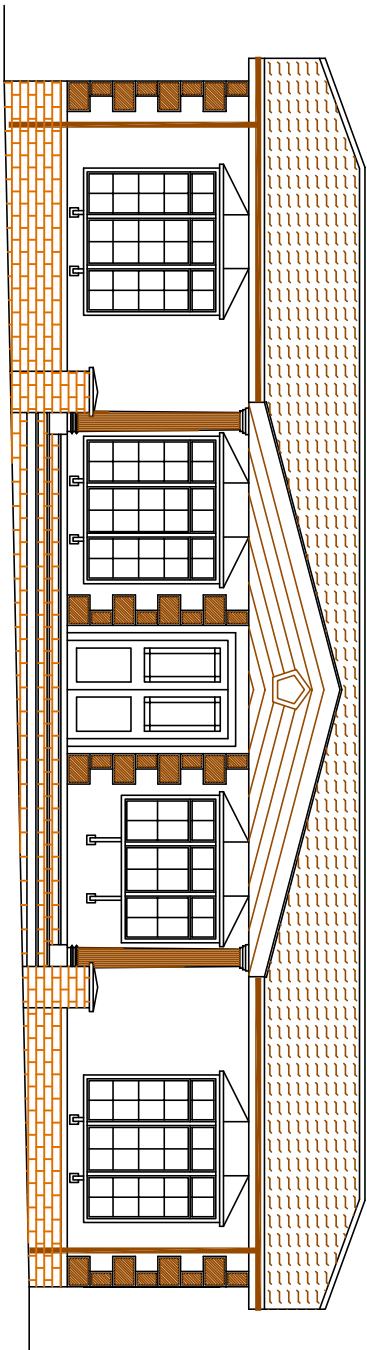

S.A.B.DRAWING & DESIGN

26 MARGUERITE ROAD TIVERTON DEVON
UNITED KINGDOM EX16 6TD
TEL: +44 (0) 1884 254004
FAX: 0870 131 9176
E-MAIL: steve@sabdrawings.com

THIS DRAWING IS SUBJECT TO COPYRIGHT AND MUST NOT BE COPIED OR REPRODUCED WITHOUT THE PERMISSION OF SAB DAWA & DESIGN. THIS DRAWING HAS BEEN PRODUCED FOR PLANNING/BUILDING REGULATION APPROVAL ONLY, AND DOES NOT GUARANTEE THAT ALL INFORMATION IS CORRECT, COMPLETE AND ACCURATE. IT MUST BE CHECKED BY THE CONTRACTOR BEFORE COMMENCEMENT OF CONSTRUCTION.

NO RESPONSIBILITY OR LIABILITY FOR NONCOMPLIANCE OR LACK OF ACCURACY OF THIS DRAWING OR ANY INFORMATION HEREON, OR ANY RESPONSIBILITY OR LIABILITY FOR CHANGES MADE BY THE CLIENT OR CONTRACTOR EITHER PRIOR TO DURING CONSTRUCTION, WILL BE ACCEPTED. SCALE AS SHOWN IS SUBJECT TO CORRECT PRINTING.

N		
Rev	Date	Revision

TITLE

40' x 20' STATIC VAN
INDICATIVE

CLIENT

Mr L MADGWICK

DRN. SABDATE 23.10.14

DRG. No.

01297/4

Rev: 1 (23.10.14)