
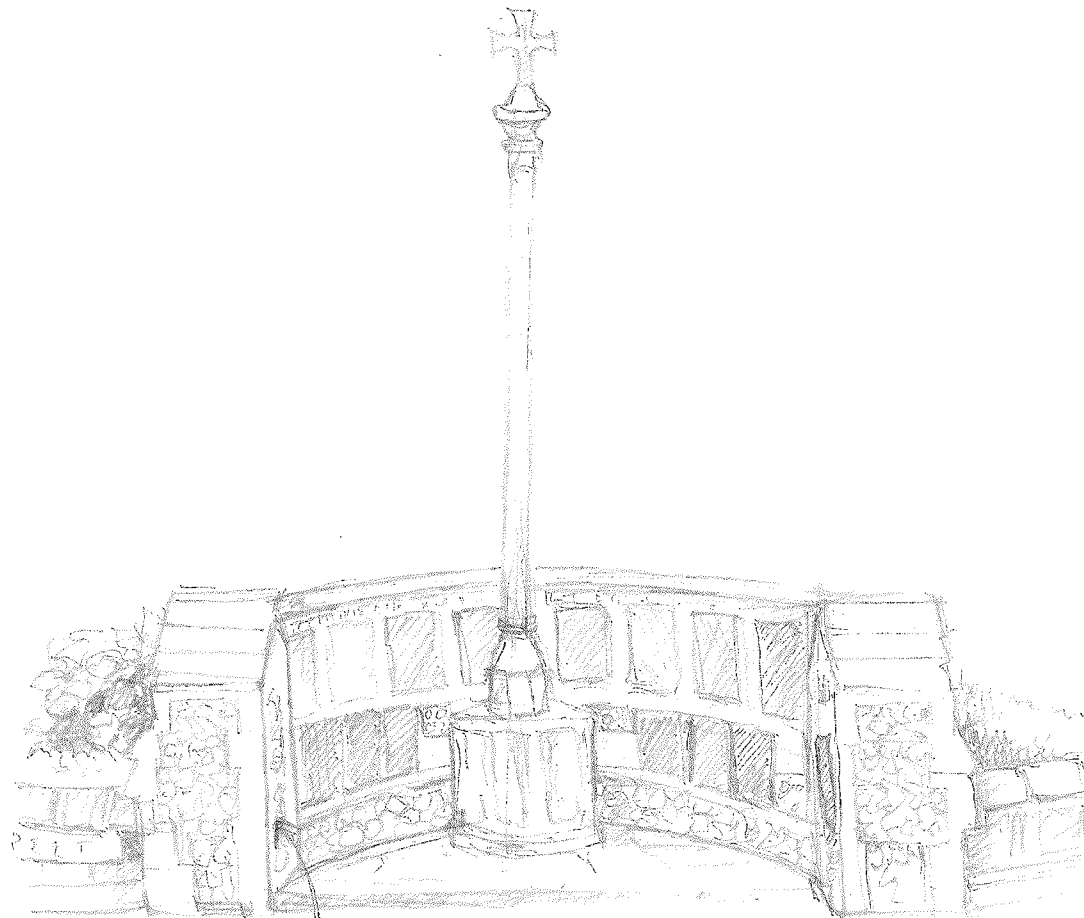


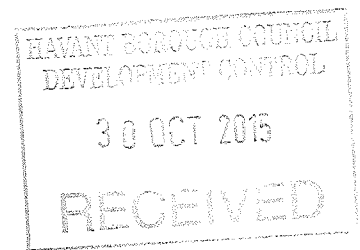

Plaque to be erected
here

Title: Havant War Memorial
Drawn by: VO
Scale: 1:50 (approx)
Date: 15 October 2015
Plan: WM002