


PROPOSED SINGLE/TWO STOREY REAR ADDITION.
14, TUDOR AVENUE, EMSWORTH, HANTS.
FOR MR & MRS O. ODOFIN.

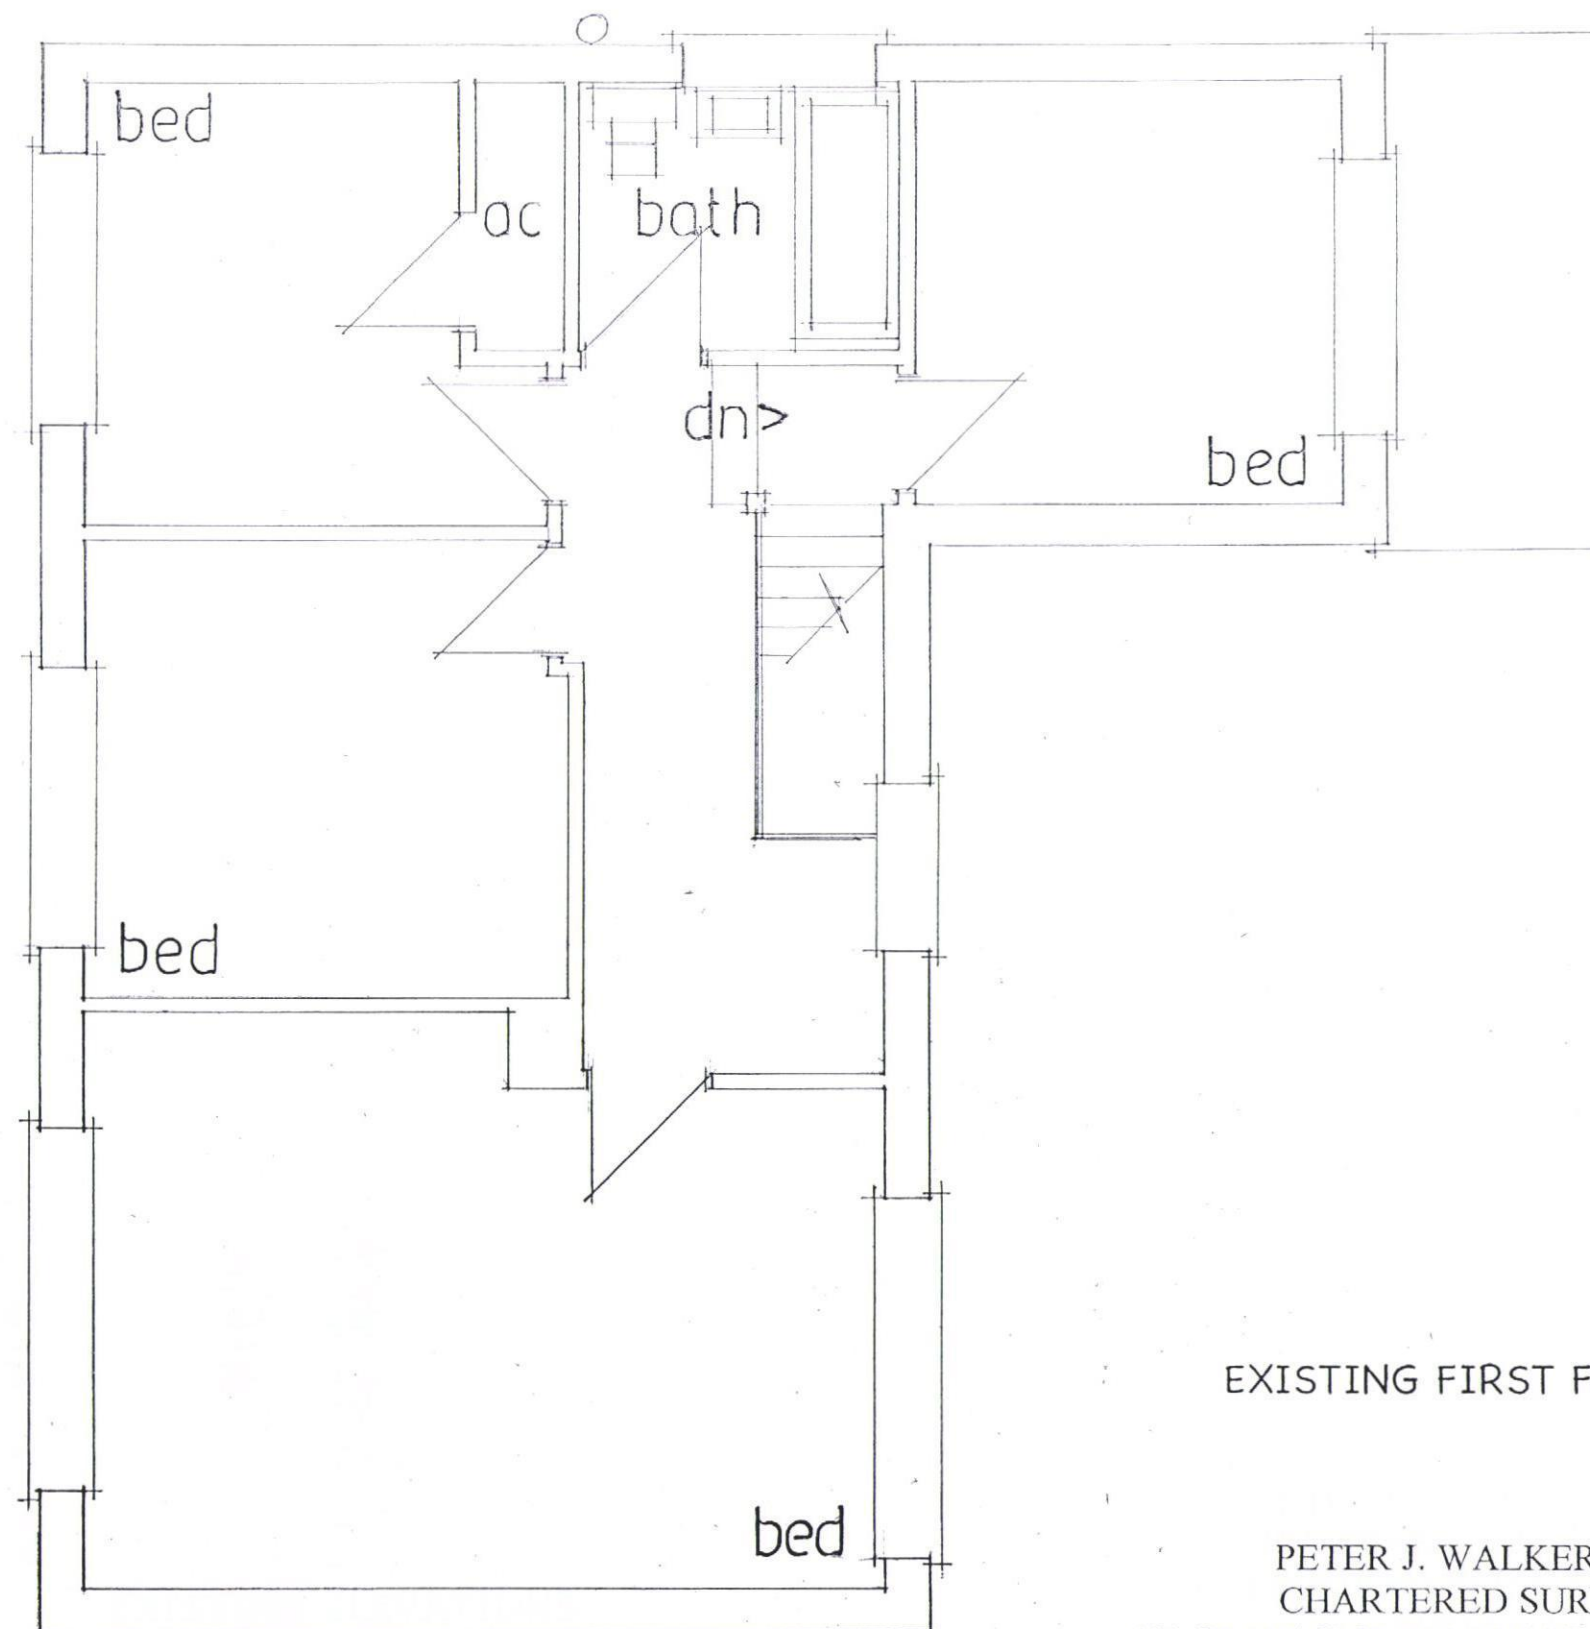

EXISTING FIRST FLOOR

PETER J. WALKER MRICS
CHARTERED SURVEYOR
182 SEAFRONT, HAYLING ISLAND, HANTS
PO11 9 AN

date july 15
scale 1:50

TEL: 02392467571