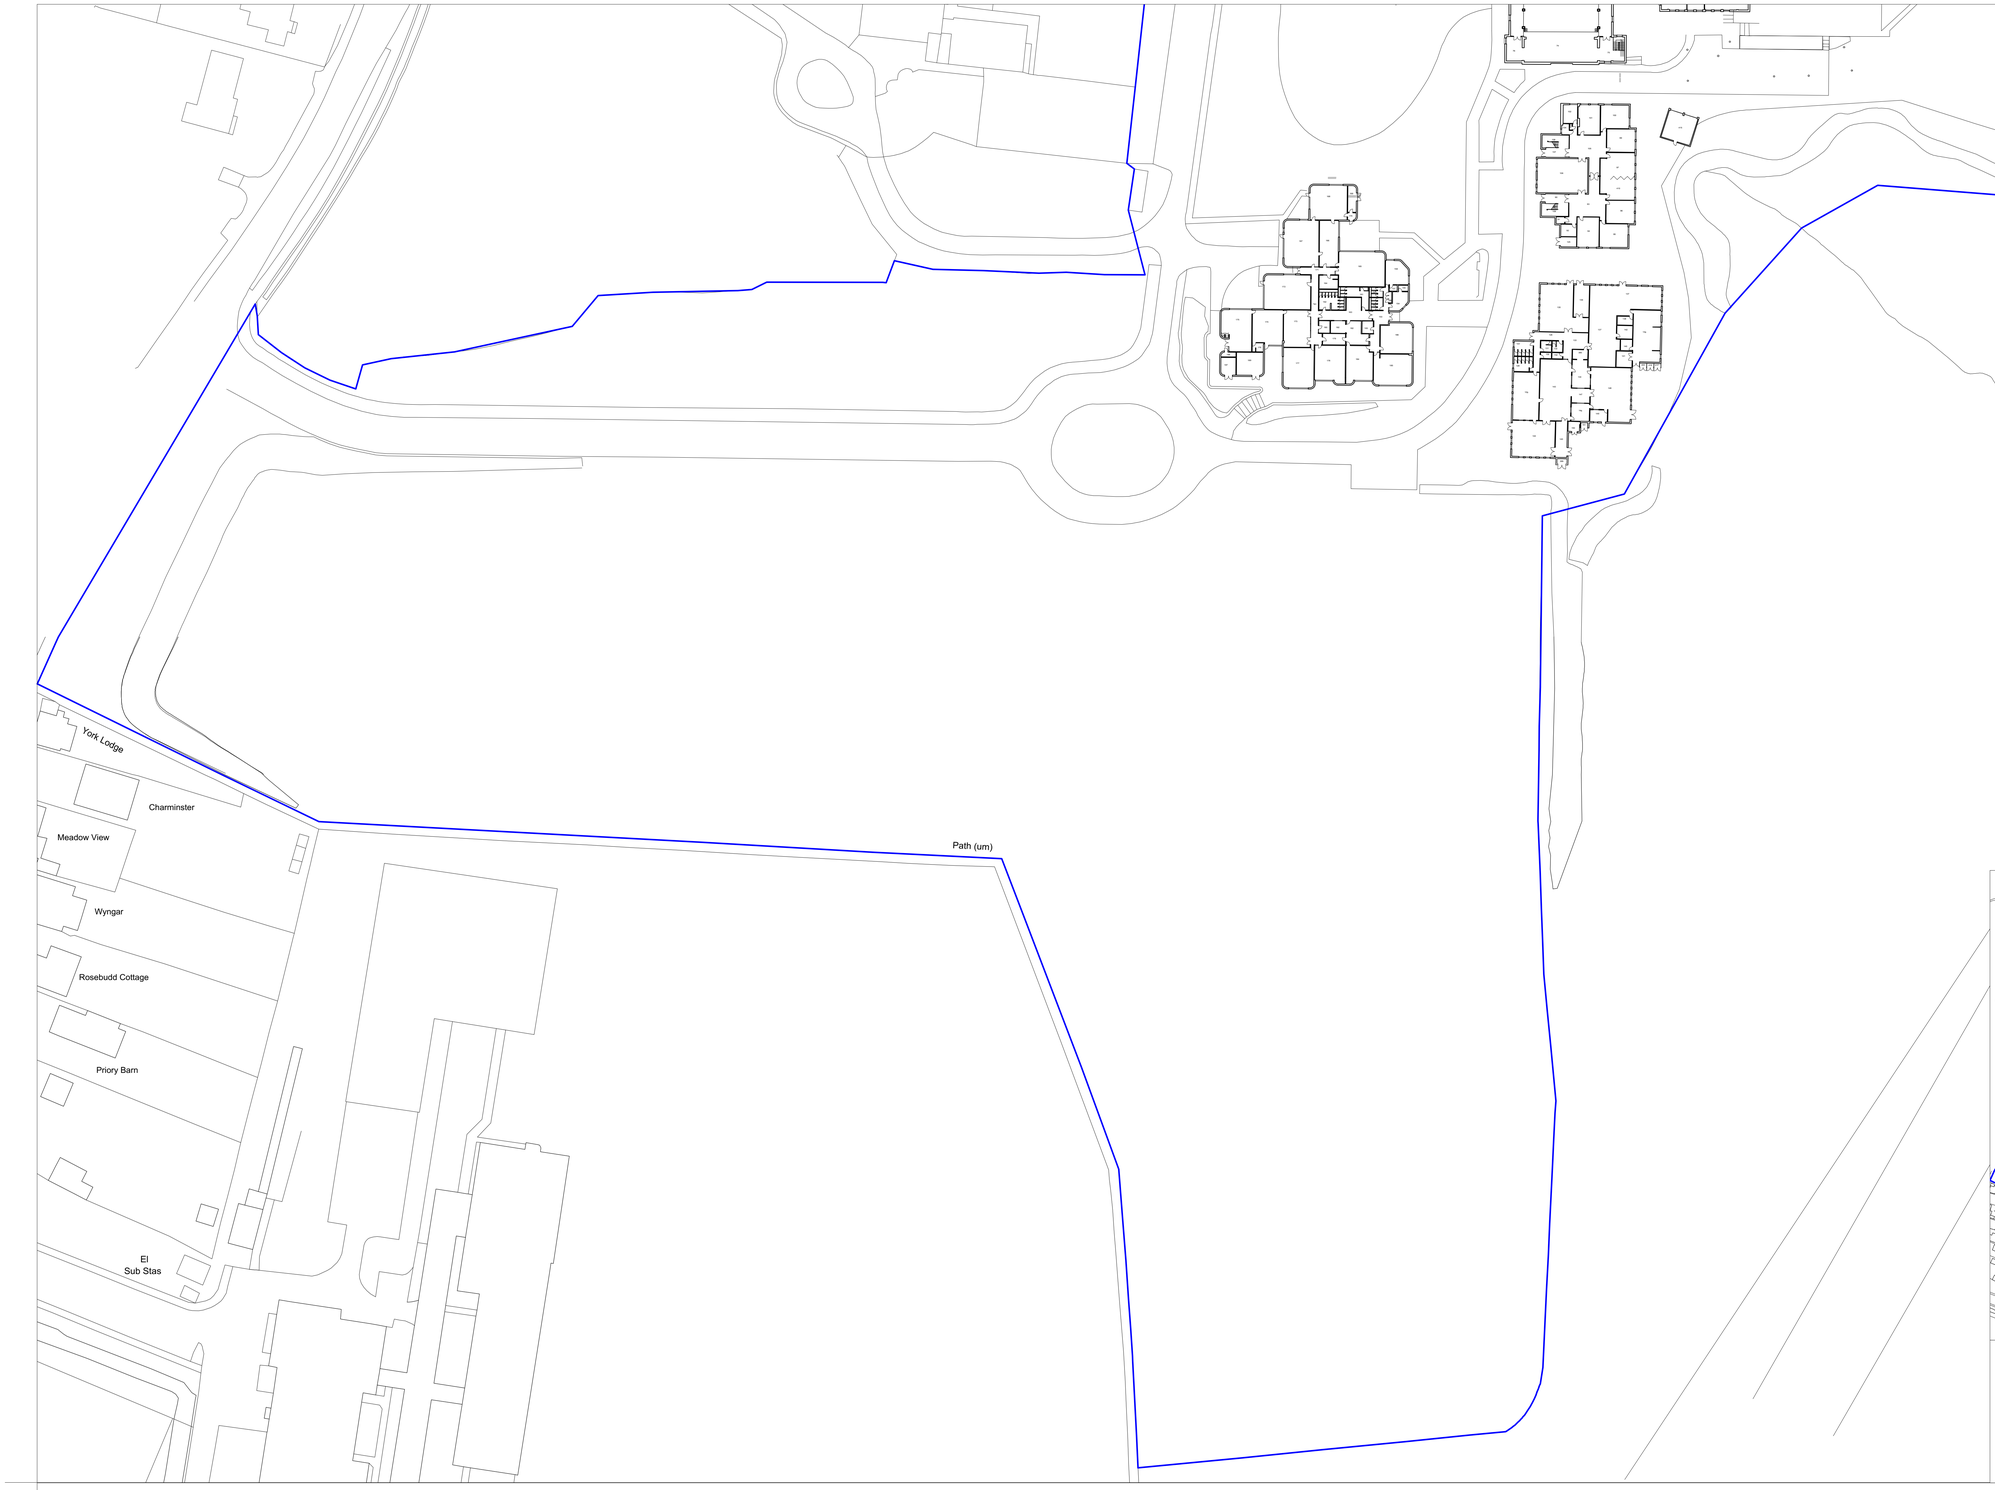

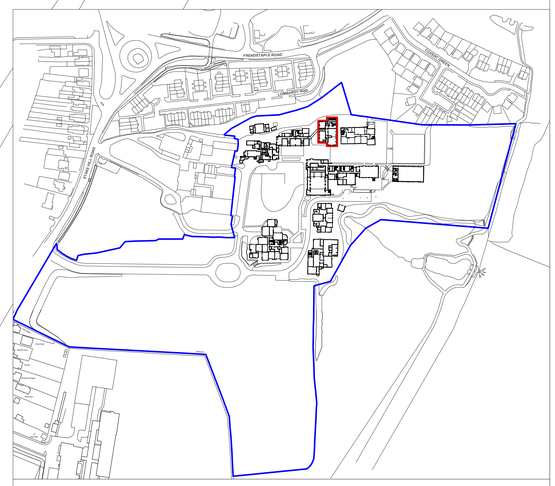

LOCATION PLAN

0 25 50 75 100 125 150 175 200 225 250 275 M

Scale 1:2500 @ A0

SITE PLAN

0 10 20 30 40 50 60 M

Scale 1:500 @ A0

N

SITE AND LOCATION PLAN - PART 2

NOTES

School overall site boundary indicated by blue line.

Individual building subject to proposed planning application indicated by red line.

Kendall Kingscott

Chartered Architects
Chartered Building Surveyor
Interior Designers
CDM Services
Unit 1 Lakeside, Headlands
Business Park, Salisbury Road,
Ringwood BH24 3PB
+44 (0)1425 472 833
www.kendallkingscott.co.uk

Rv.	Date	By	Ap	Note

Project: CIF Bid 2016/17 Windows and Roof Refurbishment

Client: Oaklands Catholic School & Sixth Form College

Drawing Title: Site and Location Plan - Part 2

Project No.: 150922 Drawing No.: L(P)02 Rev: -

Scale	Paper Size	Filename	Date	Drawn	Checked	Status
AS SHOWN	A0	150922.vwx	27/4/16	MC	AB	PLANNING

© Copyright.

Check all dimensions and levels on site.

Only to be used on the site for which designed. The electronic transmission of designs/information contained in this drawing is carried out entirely at the User's risk and Kendall Kingscott Ltd. will have no liability for any errors or inaccuracies arising therefrom. The production of amended or updated information from the said designs/information by the User is entirely the responsibility of the User and Kendall Kingscott Ltd. shall have no responsibility in respect thereof whatsoever.