





GROUND FLOOR (ex.)

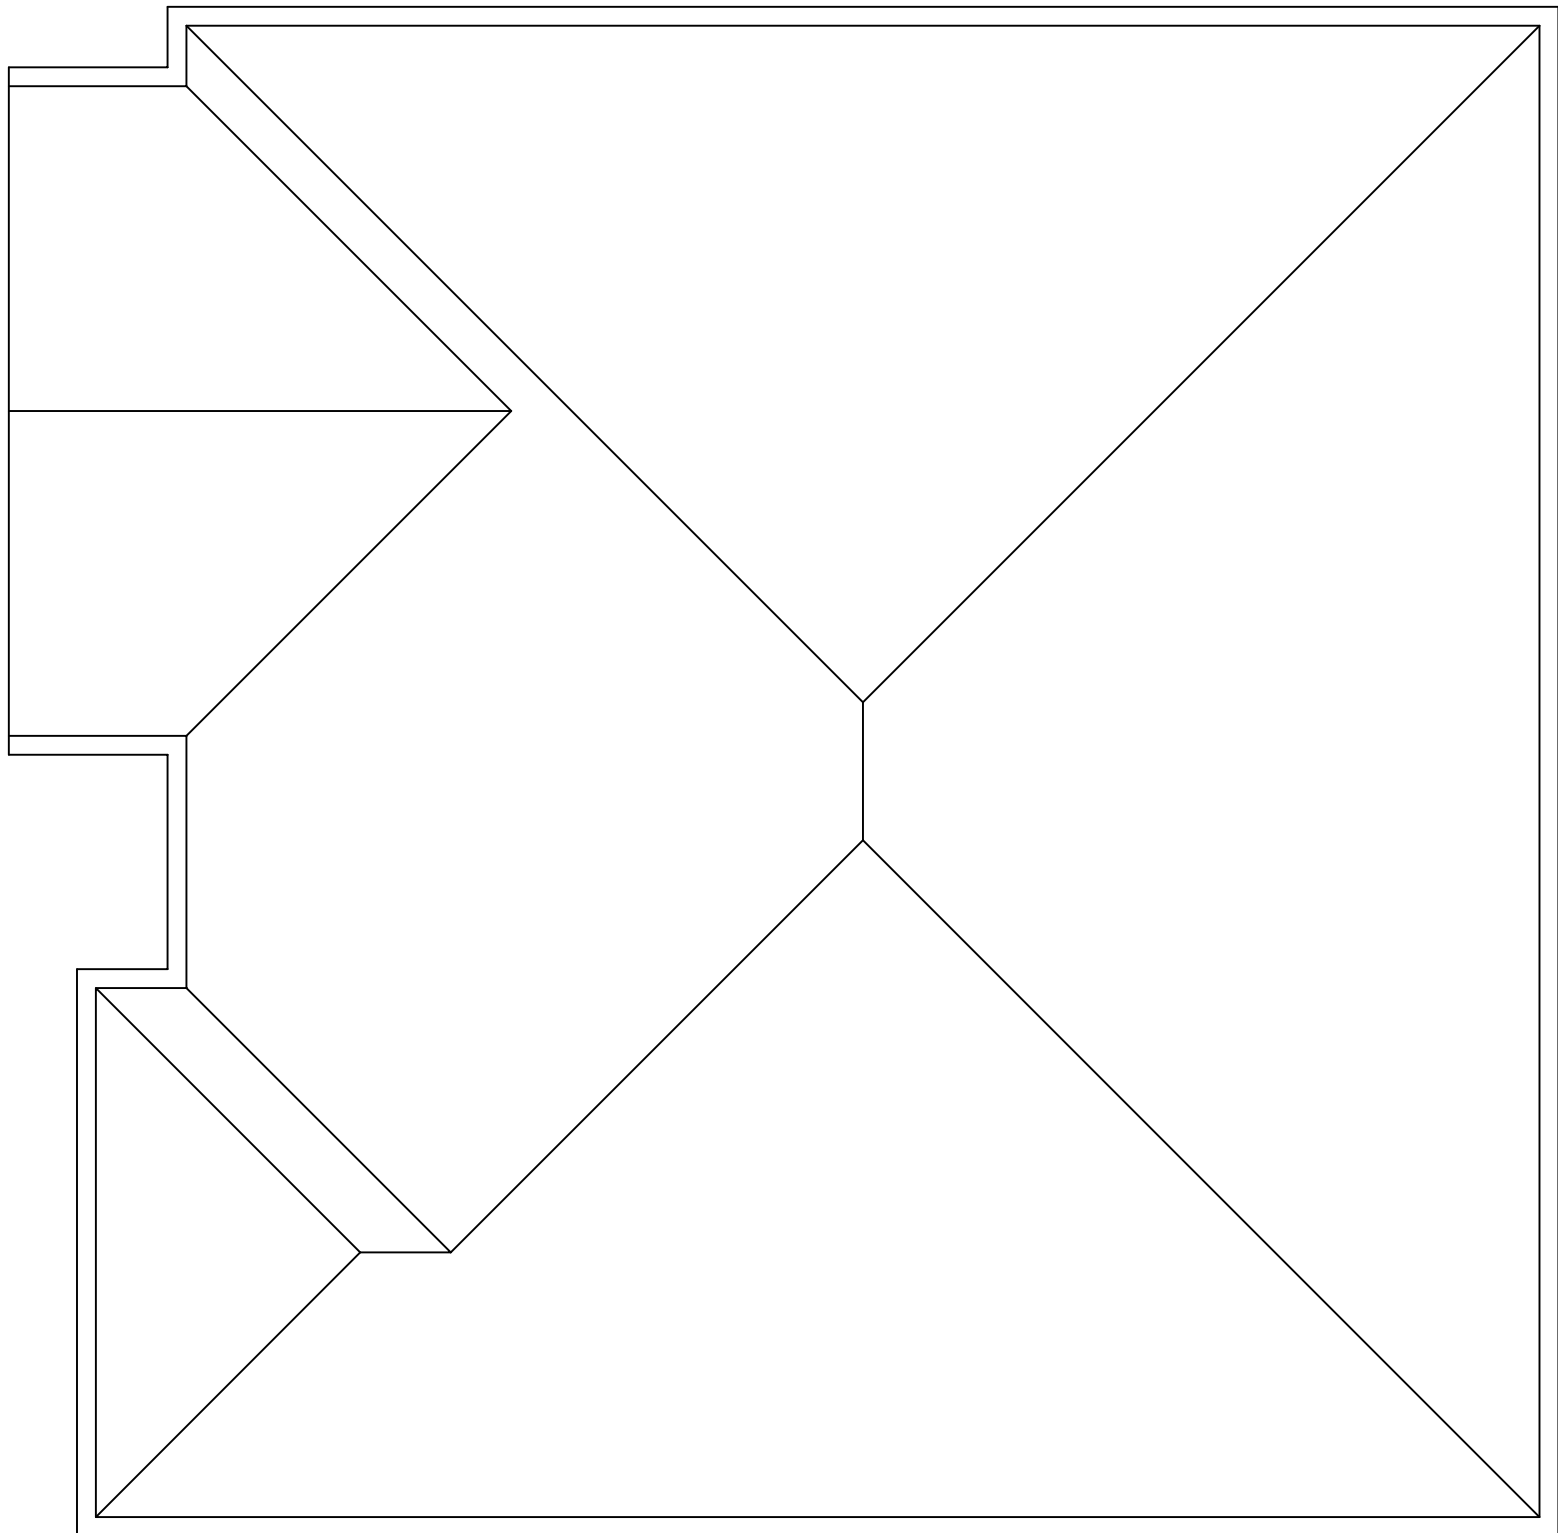


Existing Roof Plan




FIRST FLOOR (ex.)

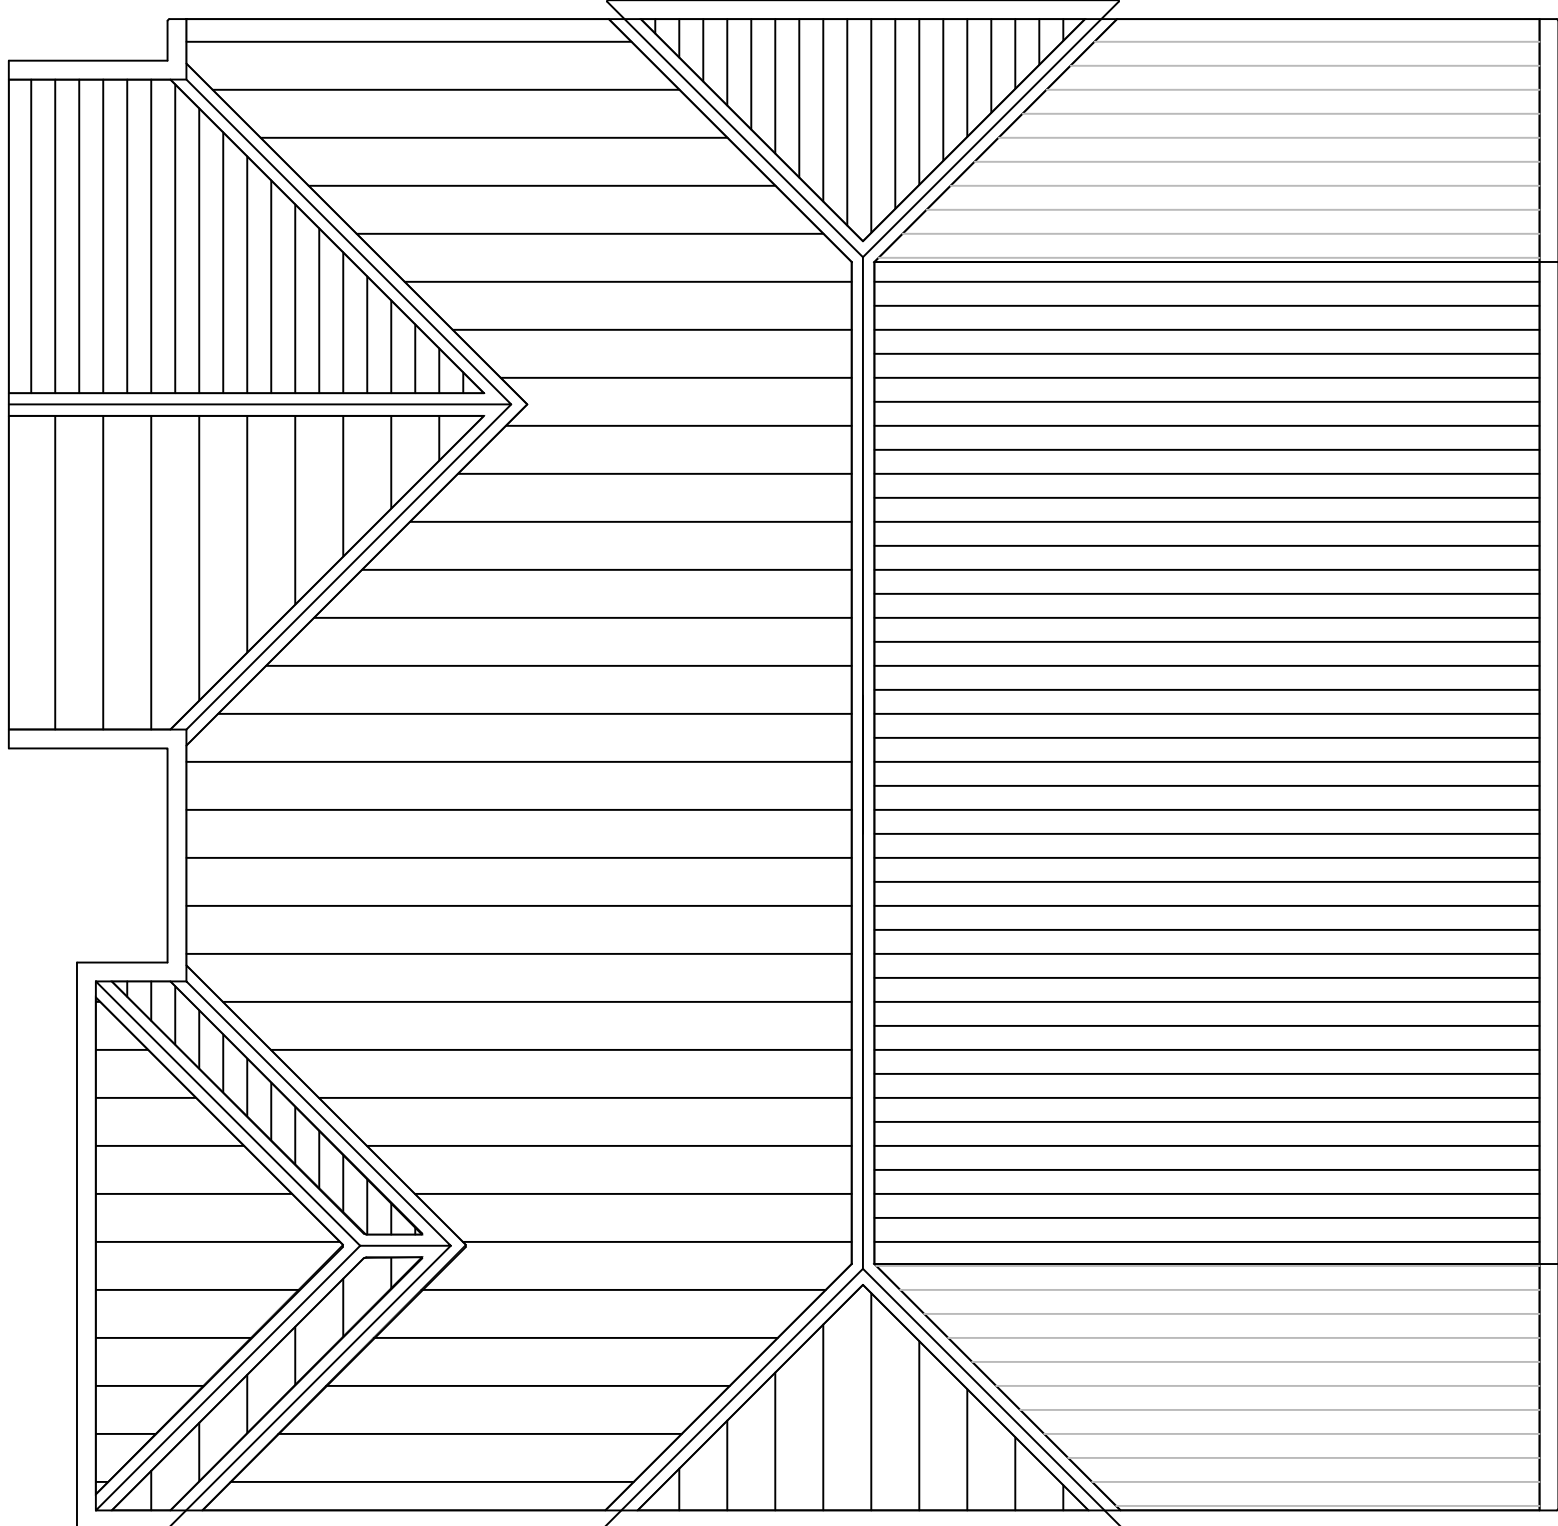

Proposed Roof Plan

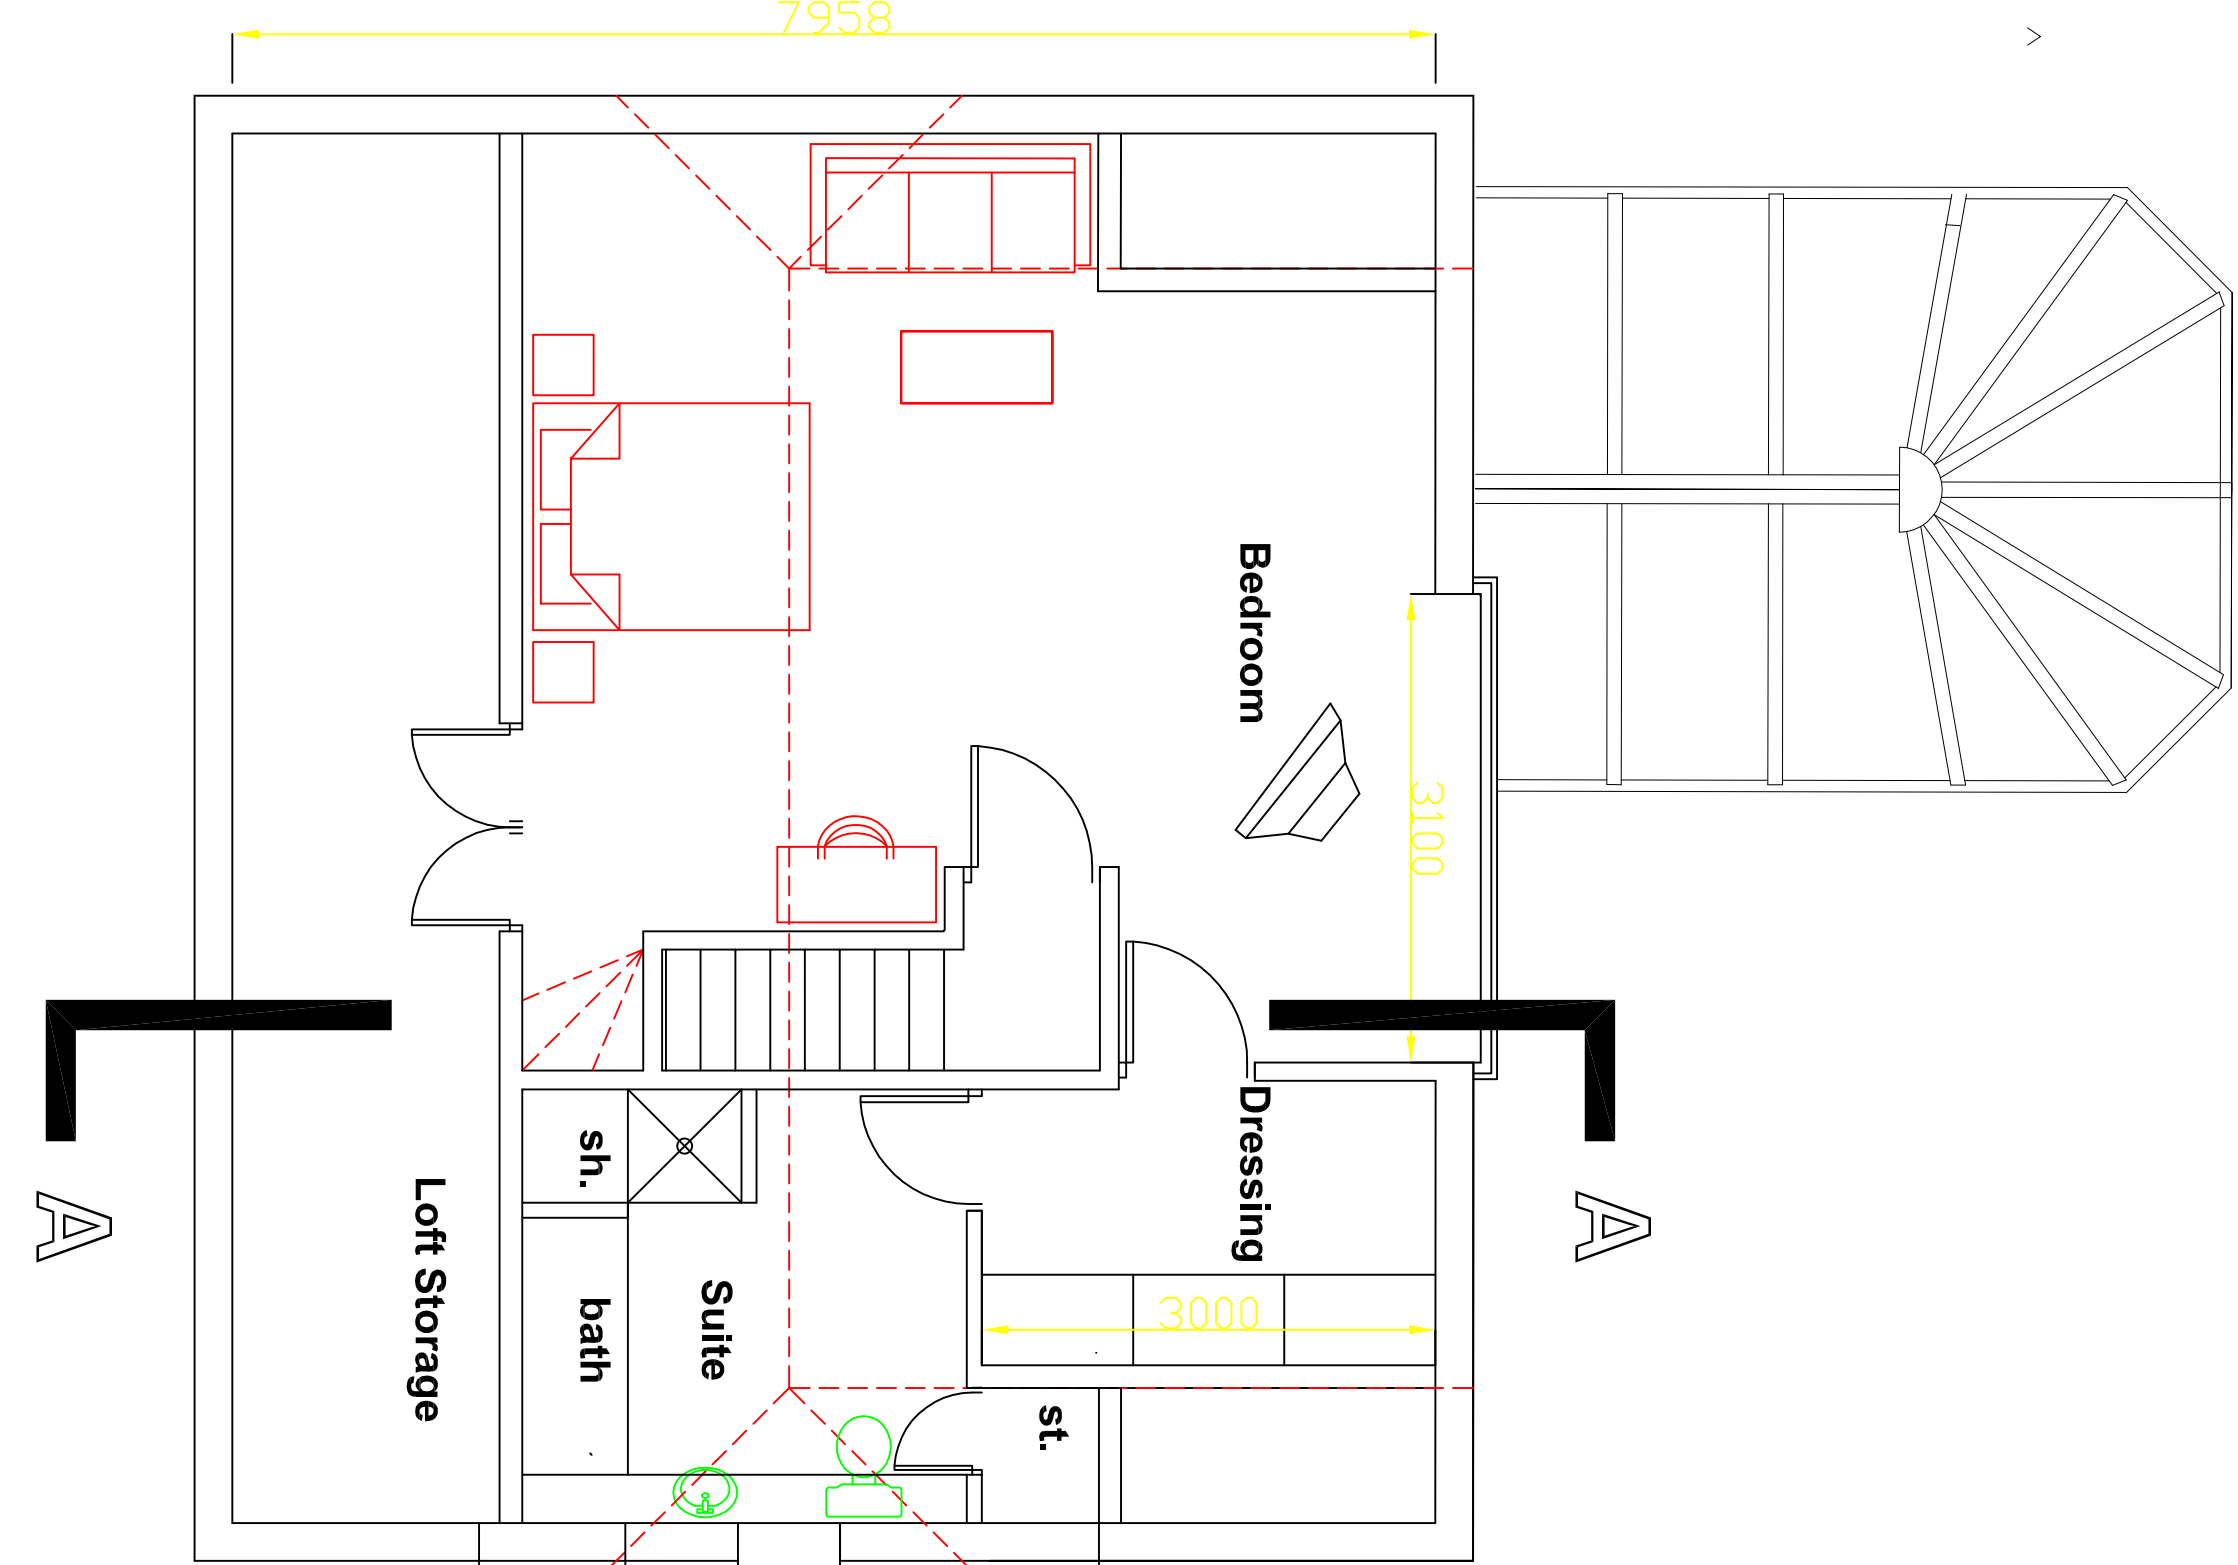

PROPOSED LOFT FLOOR

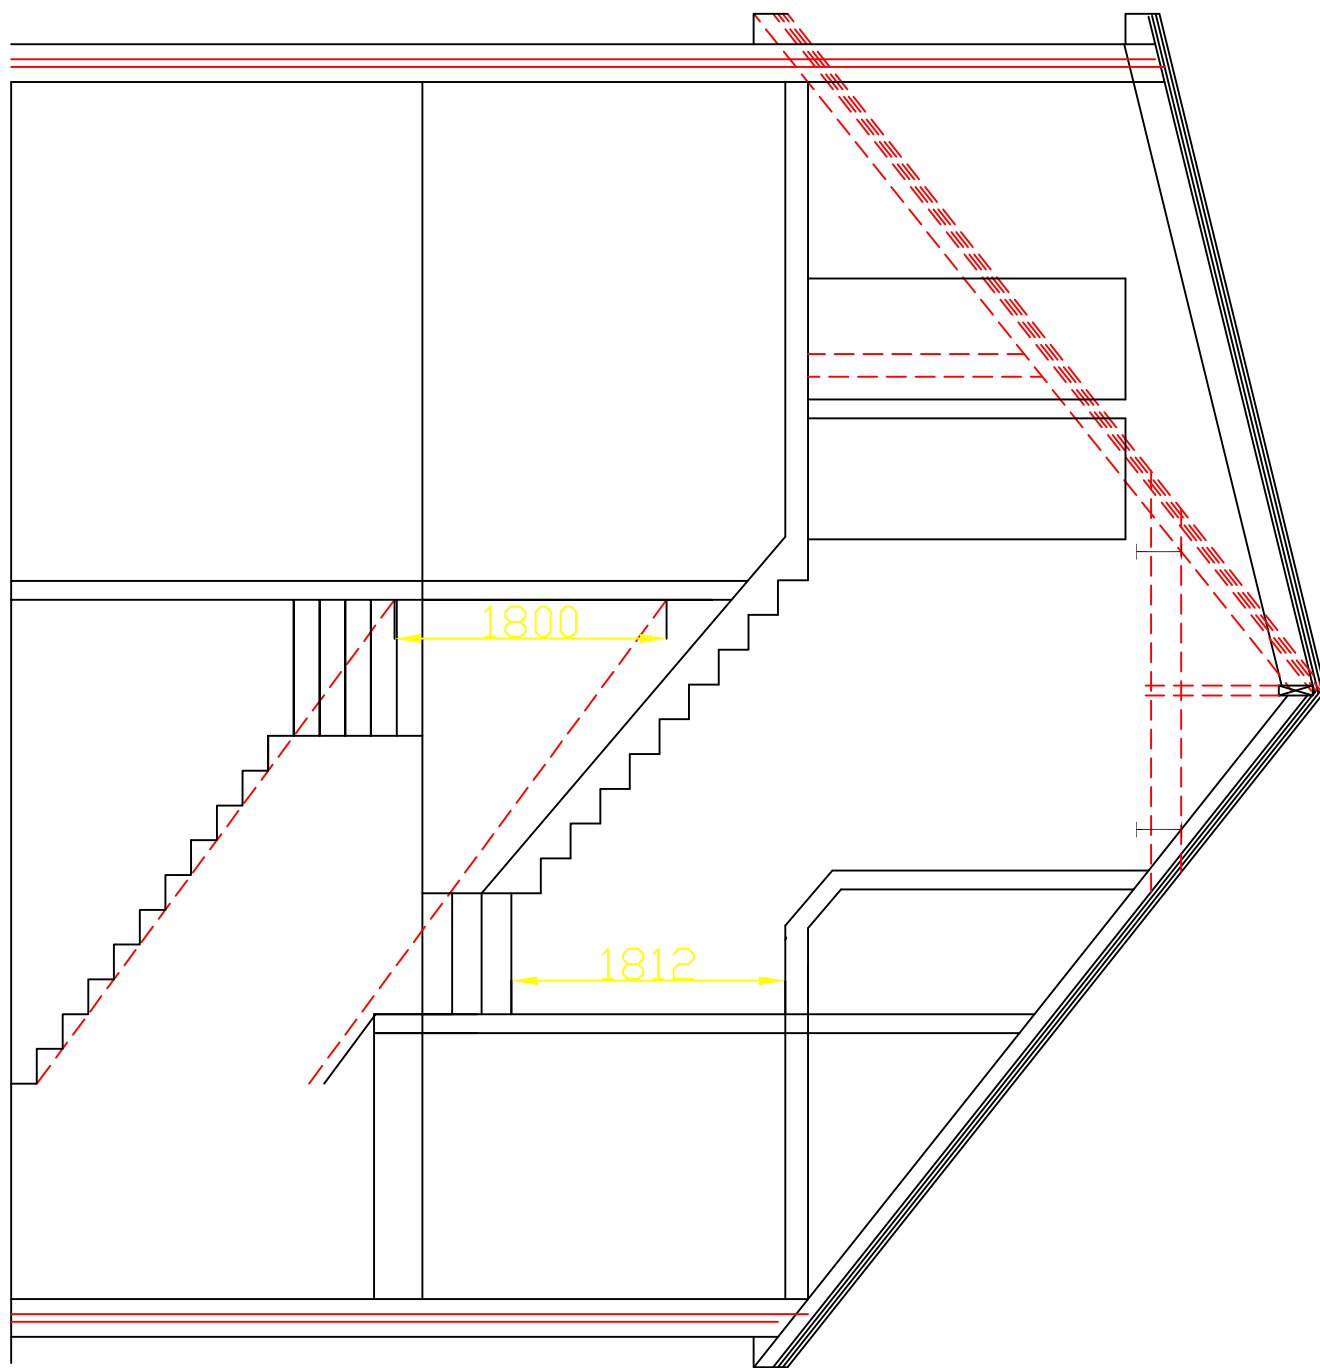

PROPOSED SECTION A-A

