

Scurr Architects  
82 Southview Road  
Haverhill  
AL5 1SD 039388  
email: scurr@scurr.co.uk  
architects # designers project managers



**Notes:**  
All drawings to be read in conjunction with all other drawings as noted on issue sheet.


**Application Boundary:**

**SITE AREAS SCHEDULE (D0160)**

| TYPE               | m <sup>2</sup> |
|--------------------|----------------|
| DEMISED SITE AREA  | 4199           |
| BUILDING FOOTPRINT | 319            |
| GIA                | 546            |
| GEA                | 637            |
| DINING AREA        | 238            |

**PARKING SCHEDULE**

| TYPE        | No. |
|-------------|-----|
| GENERAL     | 42  |
| ACCESSIBLE  | 02  |
| RESERVE BAY | 02  |
| TOTAL       | 46  |

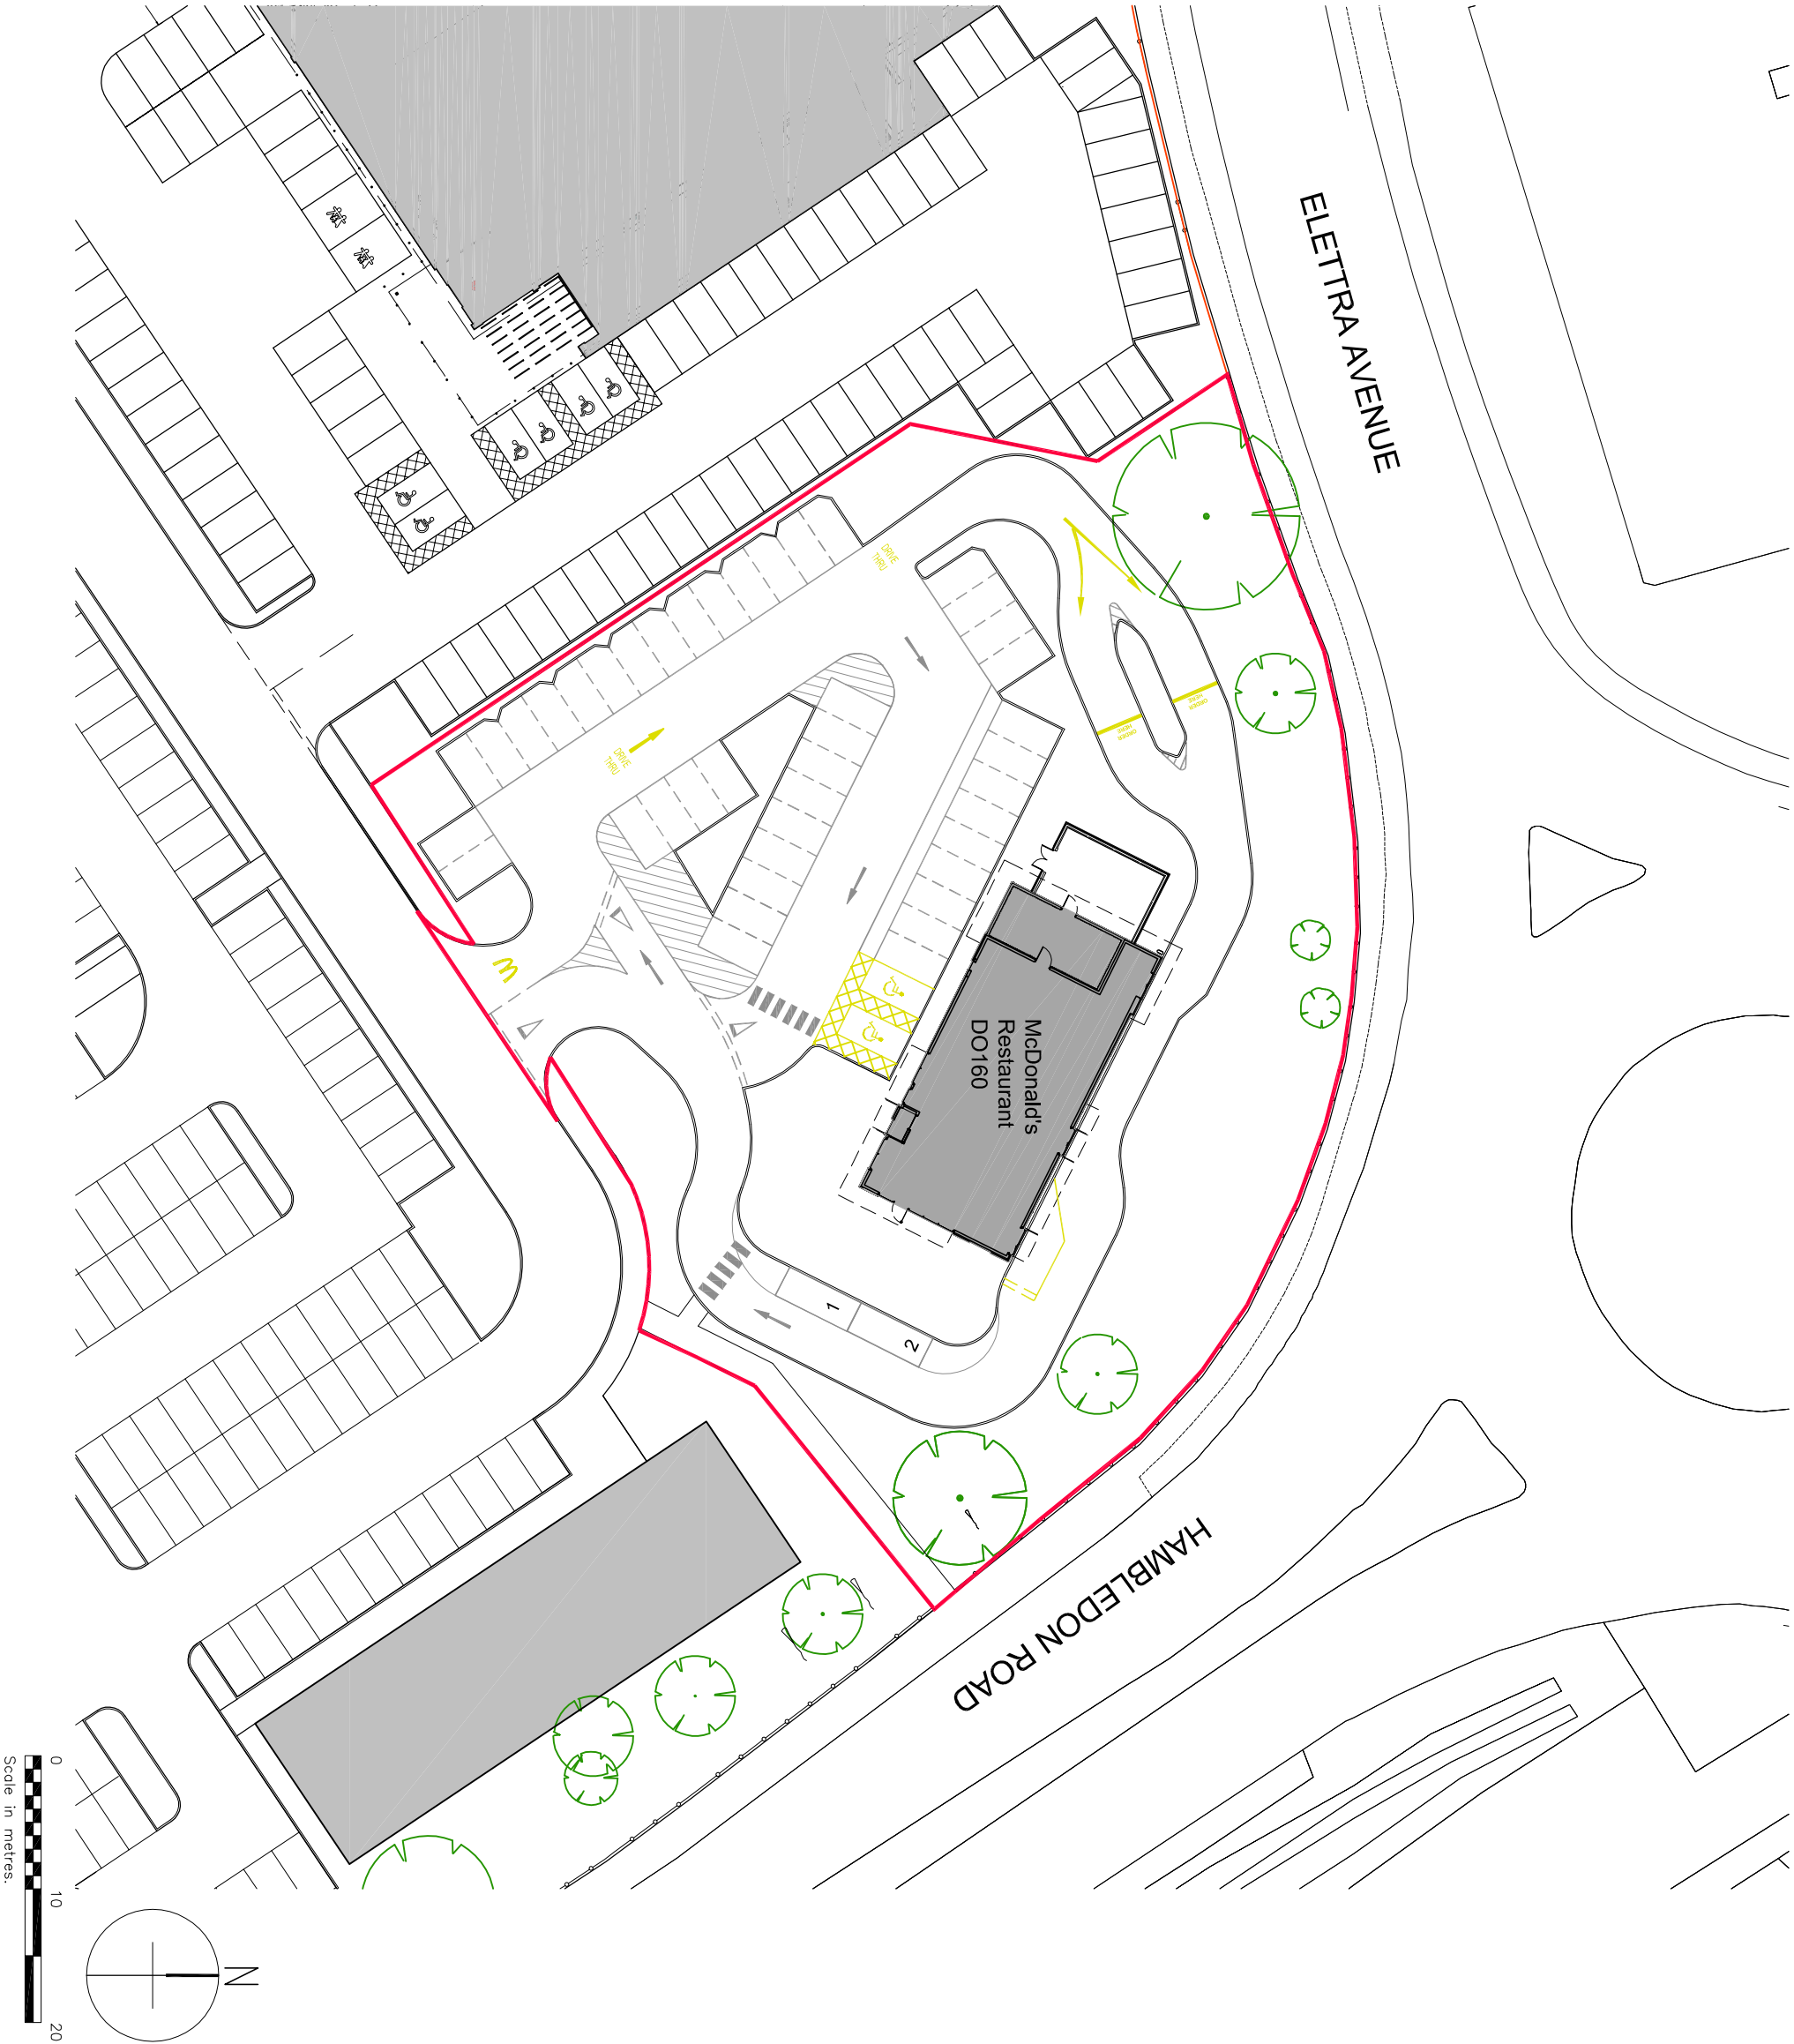

D0160

|      |            |                                           |     |         |
|------|------------|-------------------------------------------|-----|---------|
| B    | 12.06.1205 | Updated to latest Developer Base Plan.    | TA  | JK      |
| A    | 13.05.1205 | Updated to latest developer base drawing. | JK  | -       |
| REV. | DATE       | DESIGN RESPONSE                           | BR. | CHECKED |

**GENERAL NOTES:**  
All works are to be undertaken in accordance with the Building Regulations and the latest British Standards. All work in accordance with the manufacturer's recommendations. All dimensions to be checked on site prior to construction. All risks assessed to comply with the designer's responsibility under the Construction (Design Management) Regulations 2007.

PROPOSED DEVELOPMENT AT

STORE No :-

Eleetra Avenue  
WATERLOOVILLE

8212

ON BEHALF OF :-  
McDonald's Restaurants Ltd

DRAWING TITLE :-  
Block Plan

|                                        |                  |                            |               |
|----------------------------------------|------------------|----------------------------|---------------|
| DRAWN BY<br>BV                         | CHECKED BY<br>JK | DRAWING NO.<br>6449-PL-002 | REV. NO.<br>B |
| SCALE & DATE<br>1:500@A3<br>April 2015 |                  |                            |               |



Scurr Architects  
82 Southview Road  
Haverhill  
AL5 1SD 039388  
email: scurr@scurr.co.uk  
architects # designers project managers



© Copyright McDonald's Restaurants & Scurr Architects