

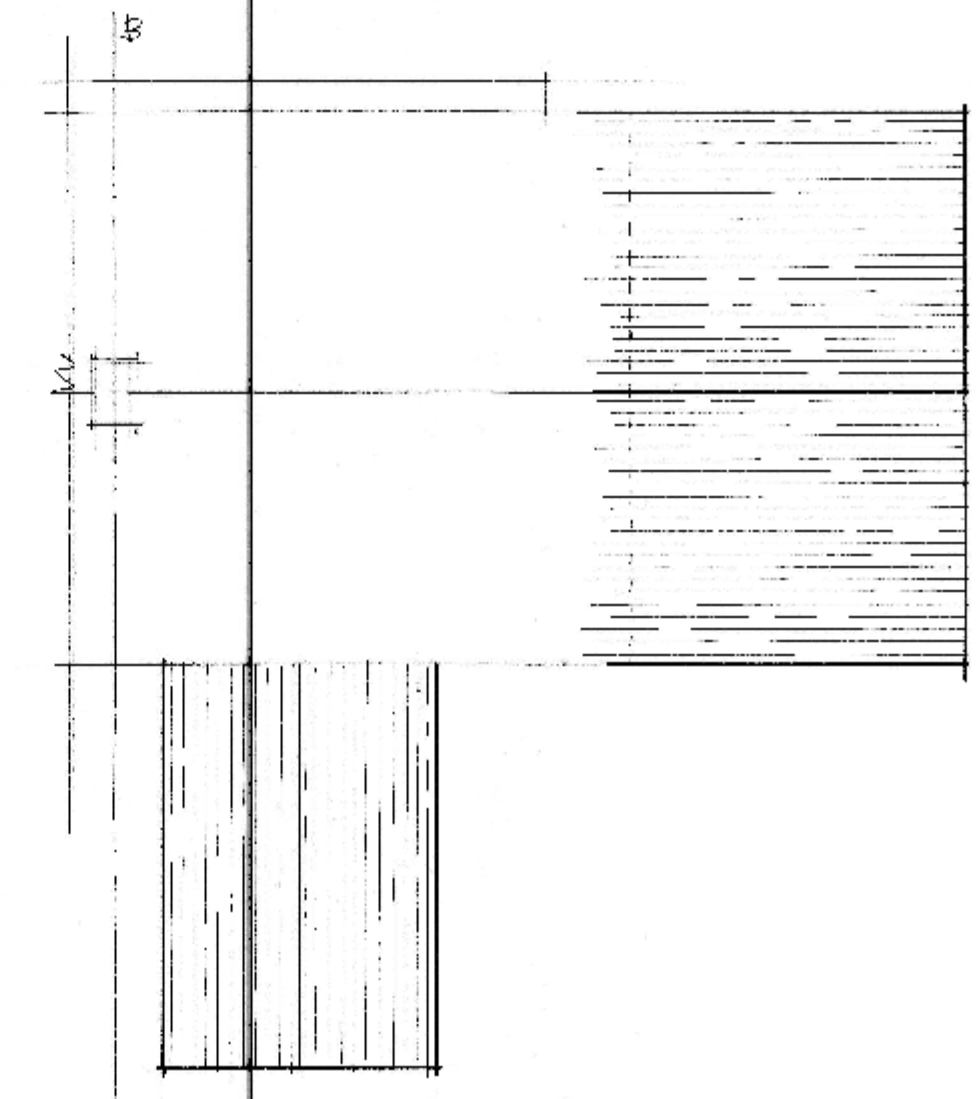



SUPERSEDED

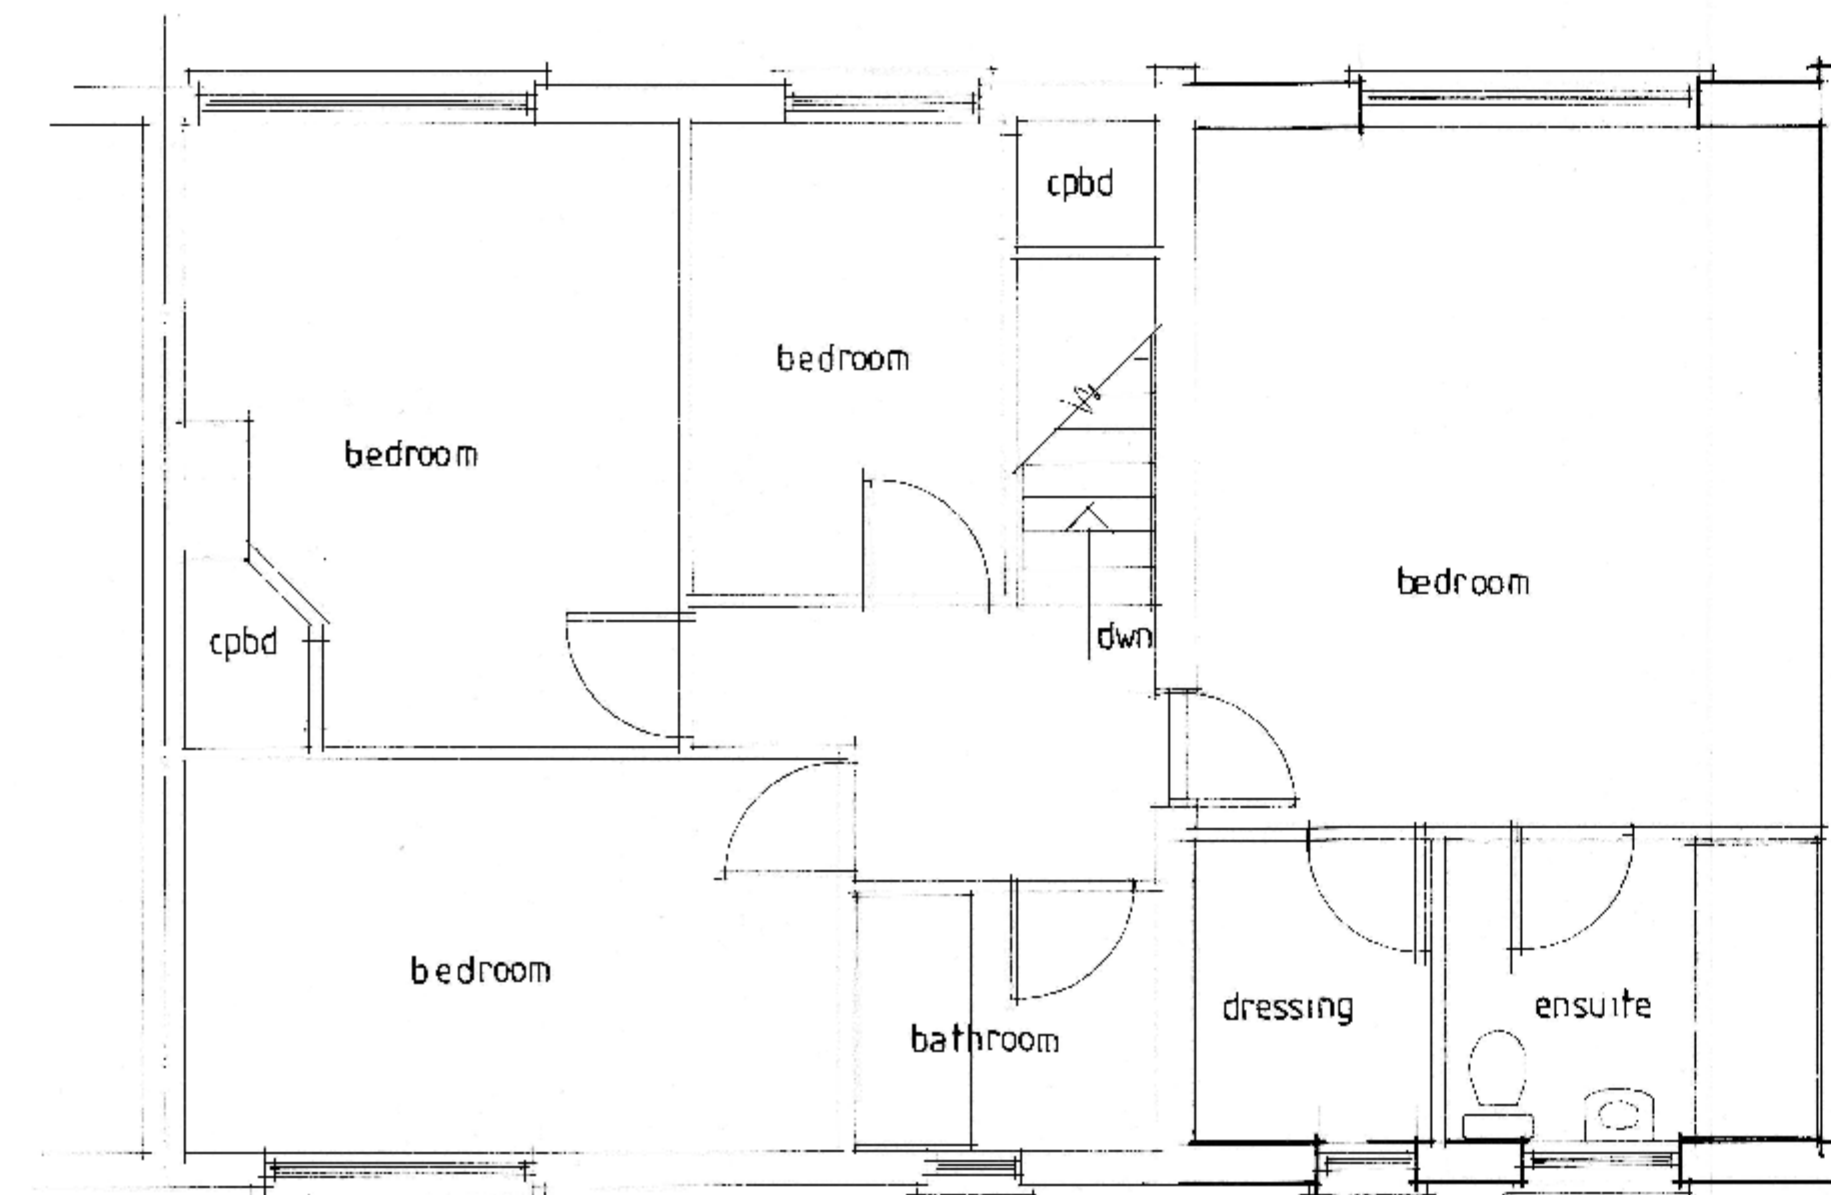


0 1 2 3 4 5 scale 1:50 m
0 2 4 6 8 10 scale 1:100 m

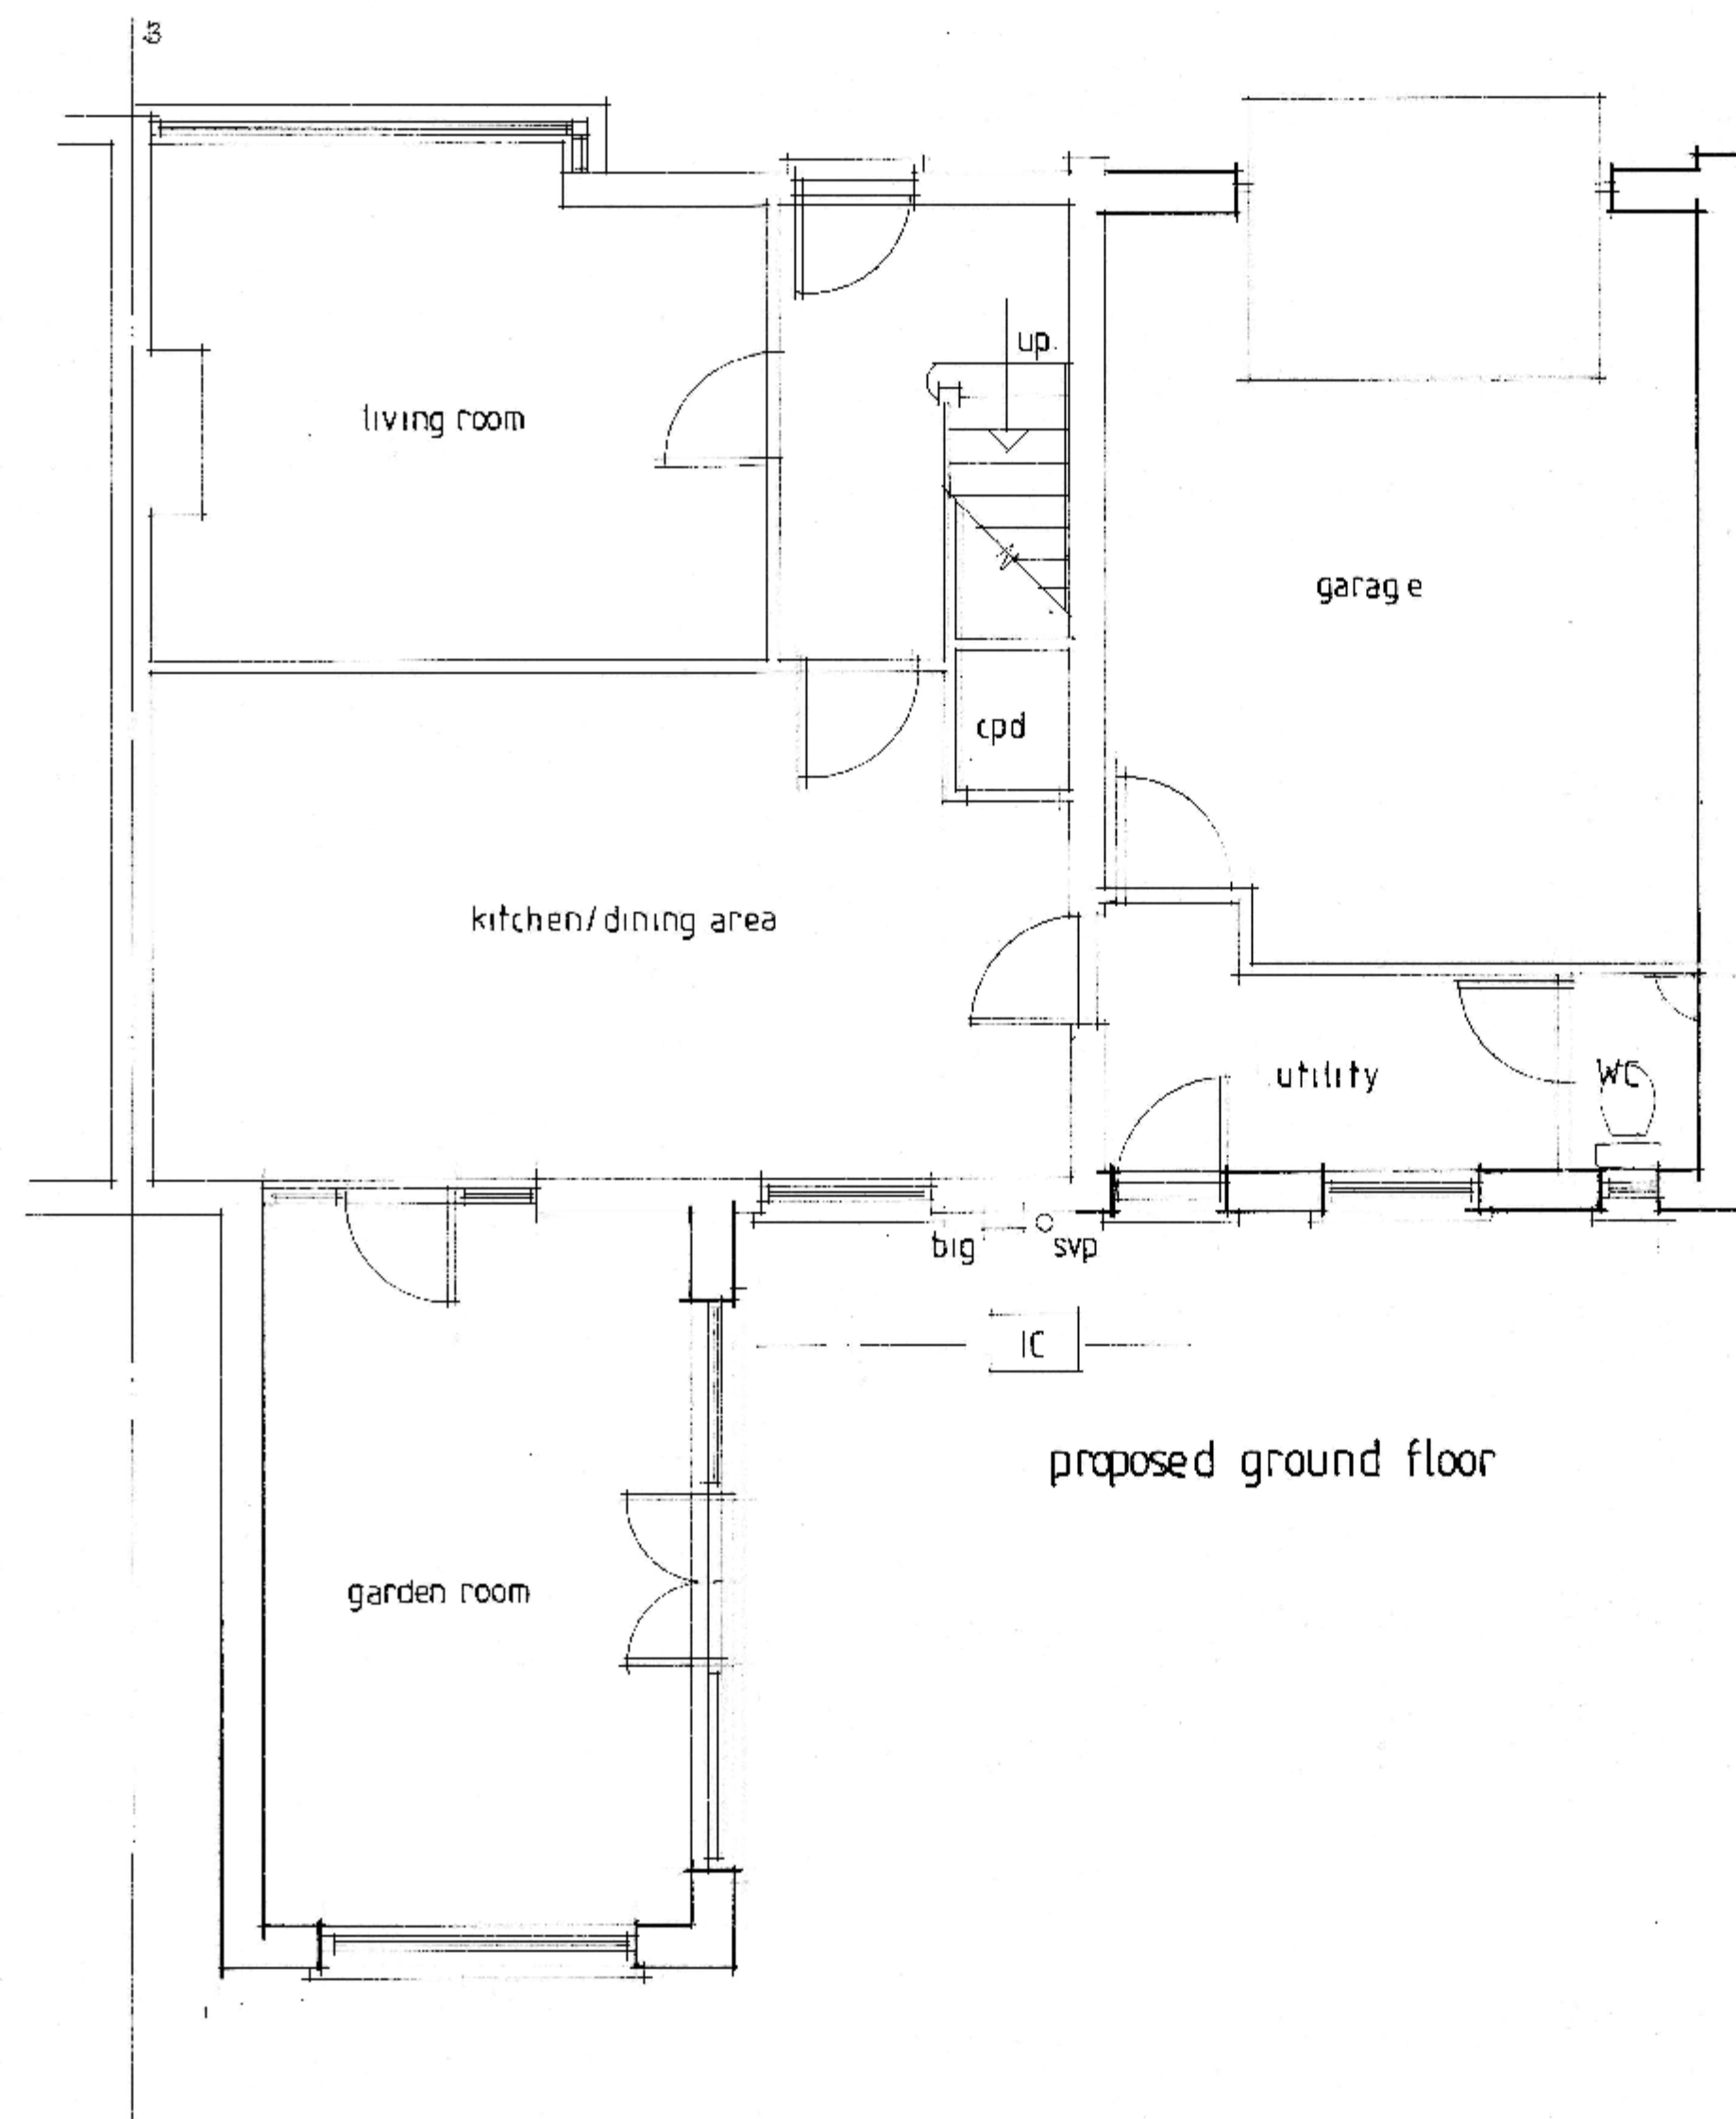


proposed front

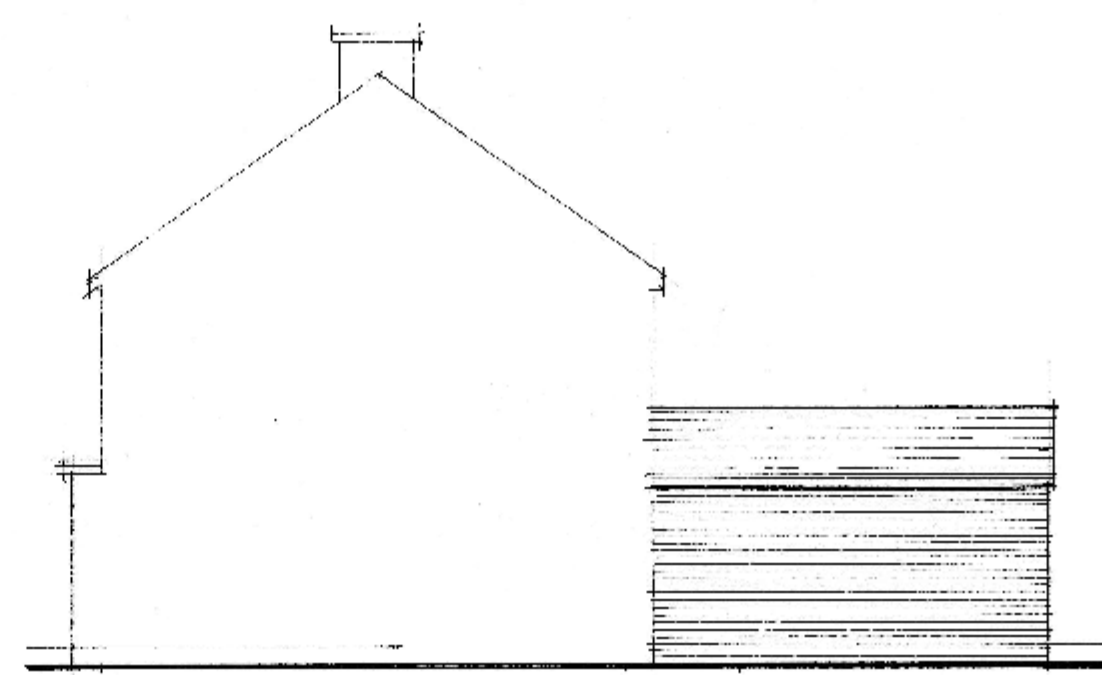

proposed side

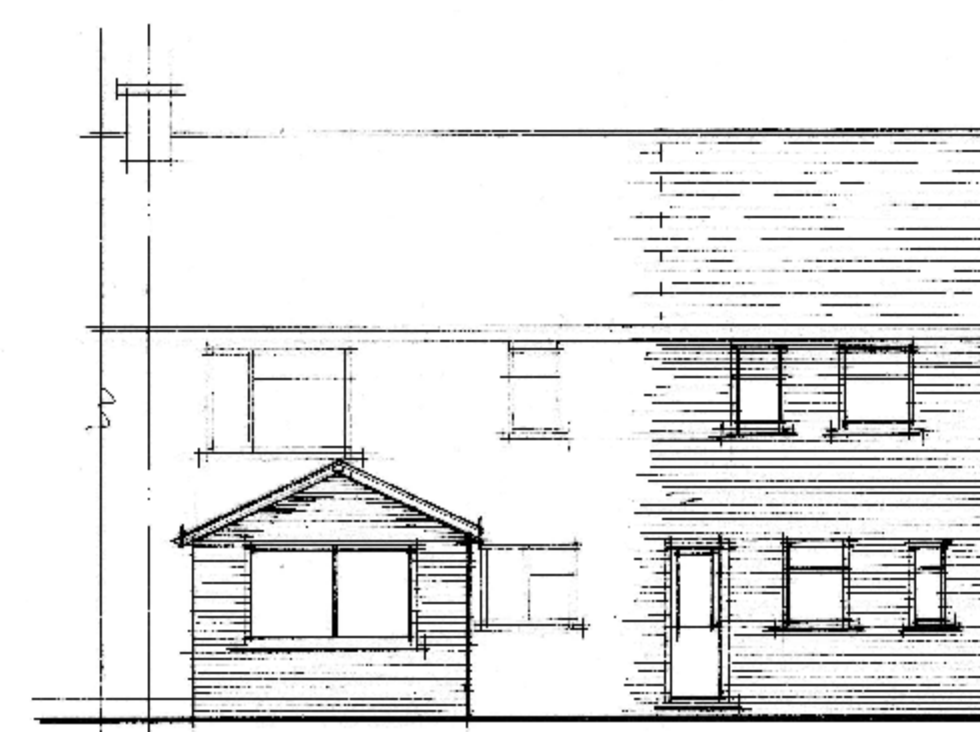

proposed rear

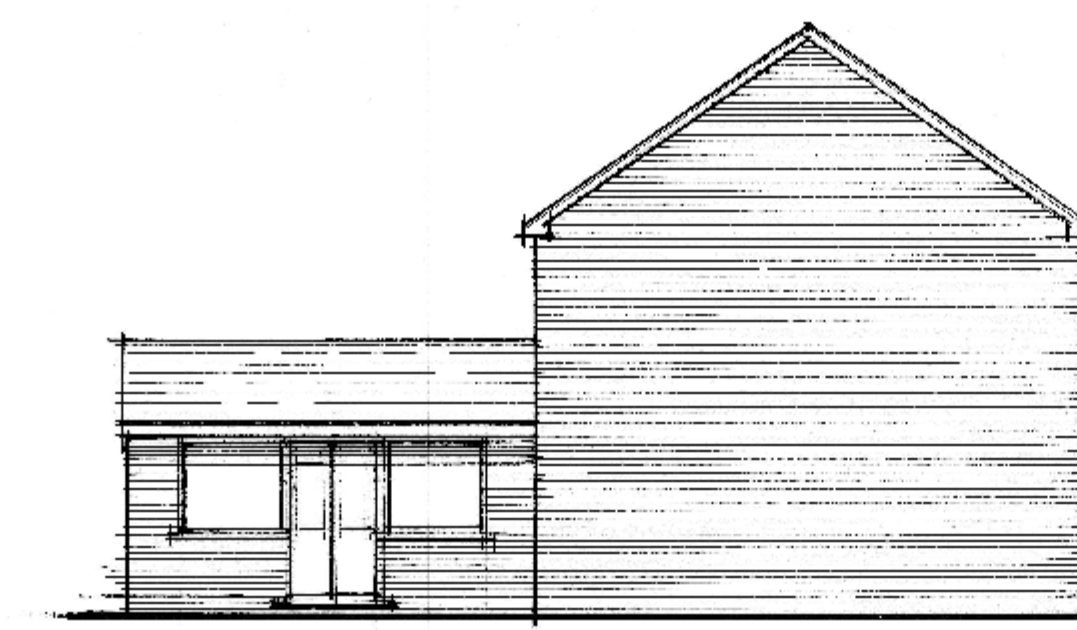

proposed side

A	DATE	REVISION
1	FEB 2015	CLIENTS APPENDMENTS

© copyright

THORNS-YOUNG
ARCHITECTURAL

THORNS-YOUNG LTD
CHARTERED BUILDING CONSULTANTS
232 London Road, North End, Portsmouth PO2 9JQ
Tel: (023) 9267 2883 Fax: (023) 9266 3457
Website: www.thornsyang.co.uk

Client

Mr & Mrs S Armitage

Job Title

52 Mitchell Road
Bedhampton

Drawing Title

rear & side extensions

Scale 1:100 1:50

Date JAN 2015 Drawn by RN

Drg. No. 8005-15-2 Rev. A