


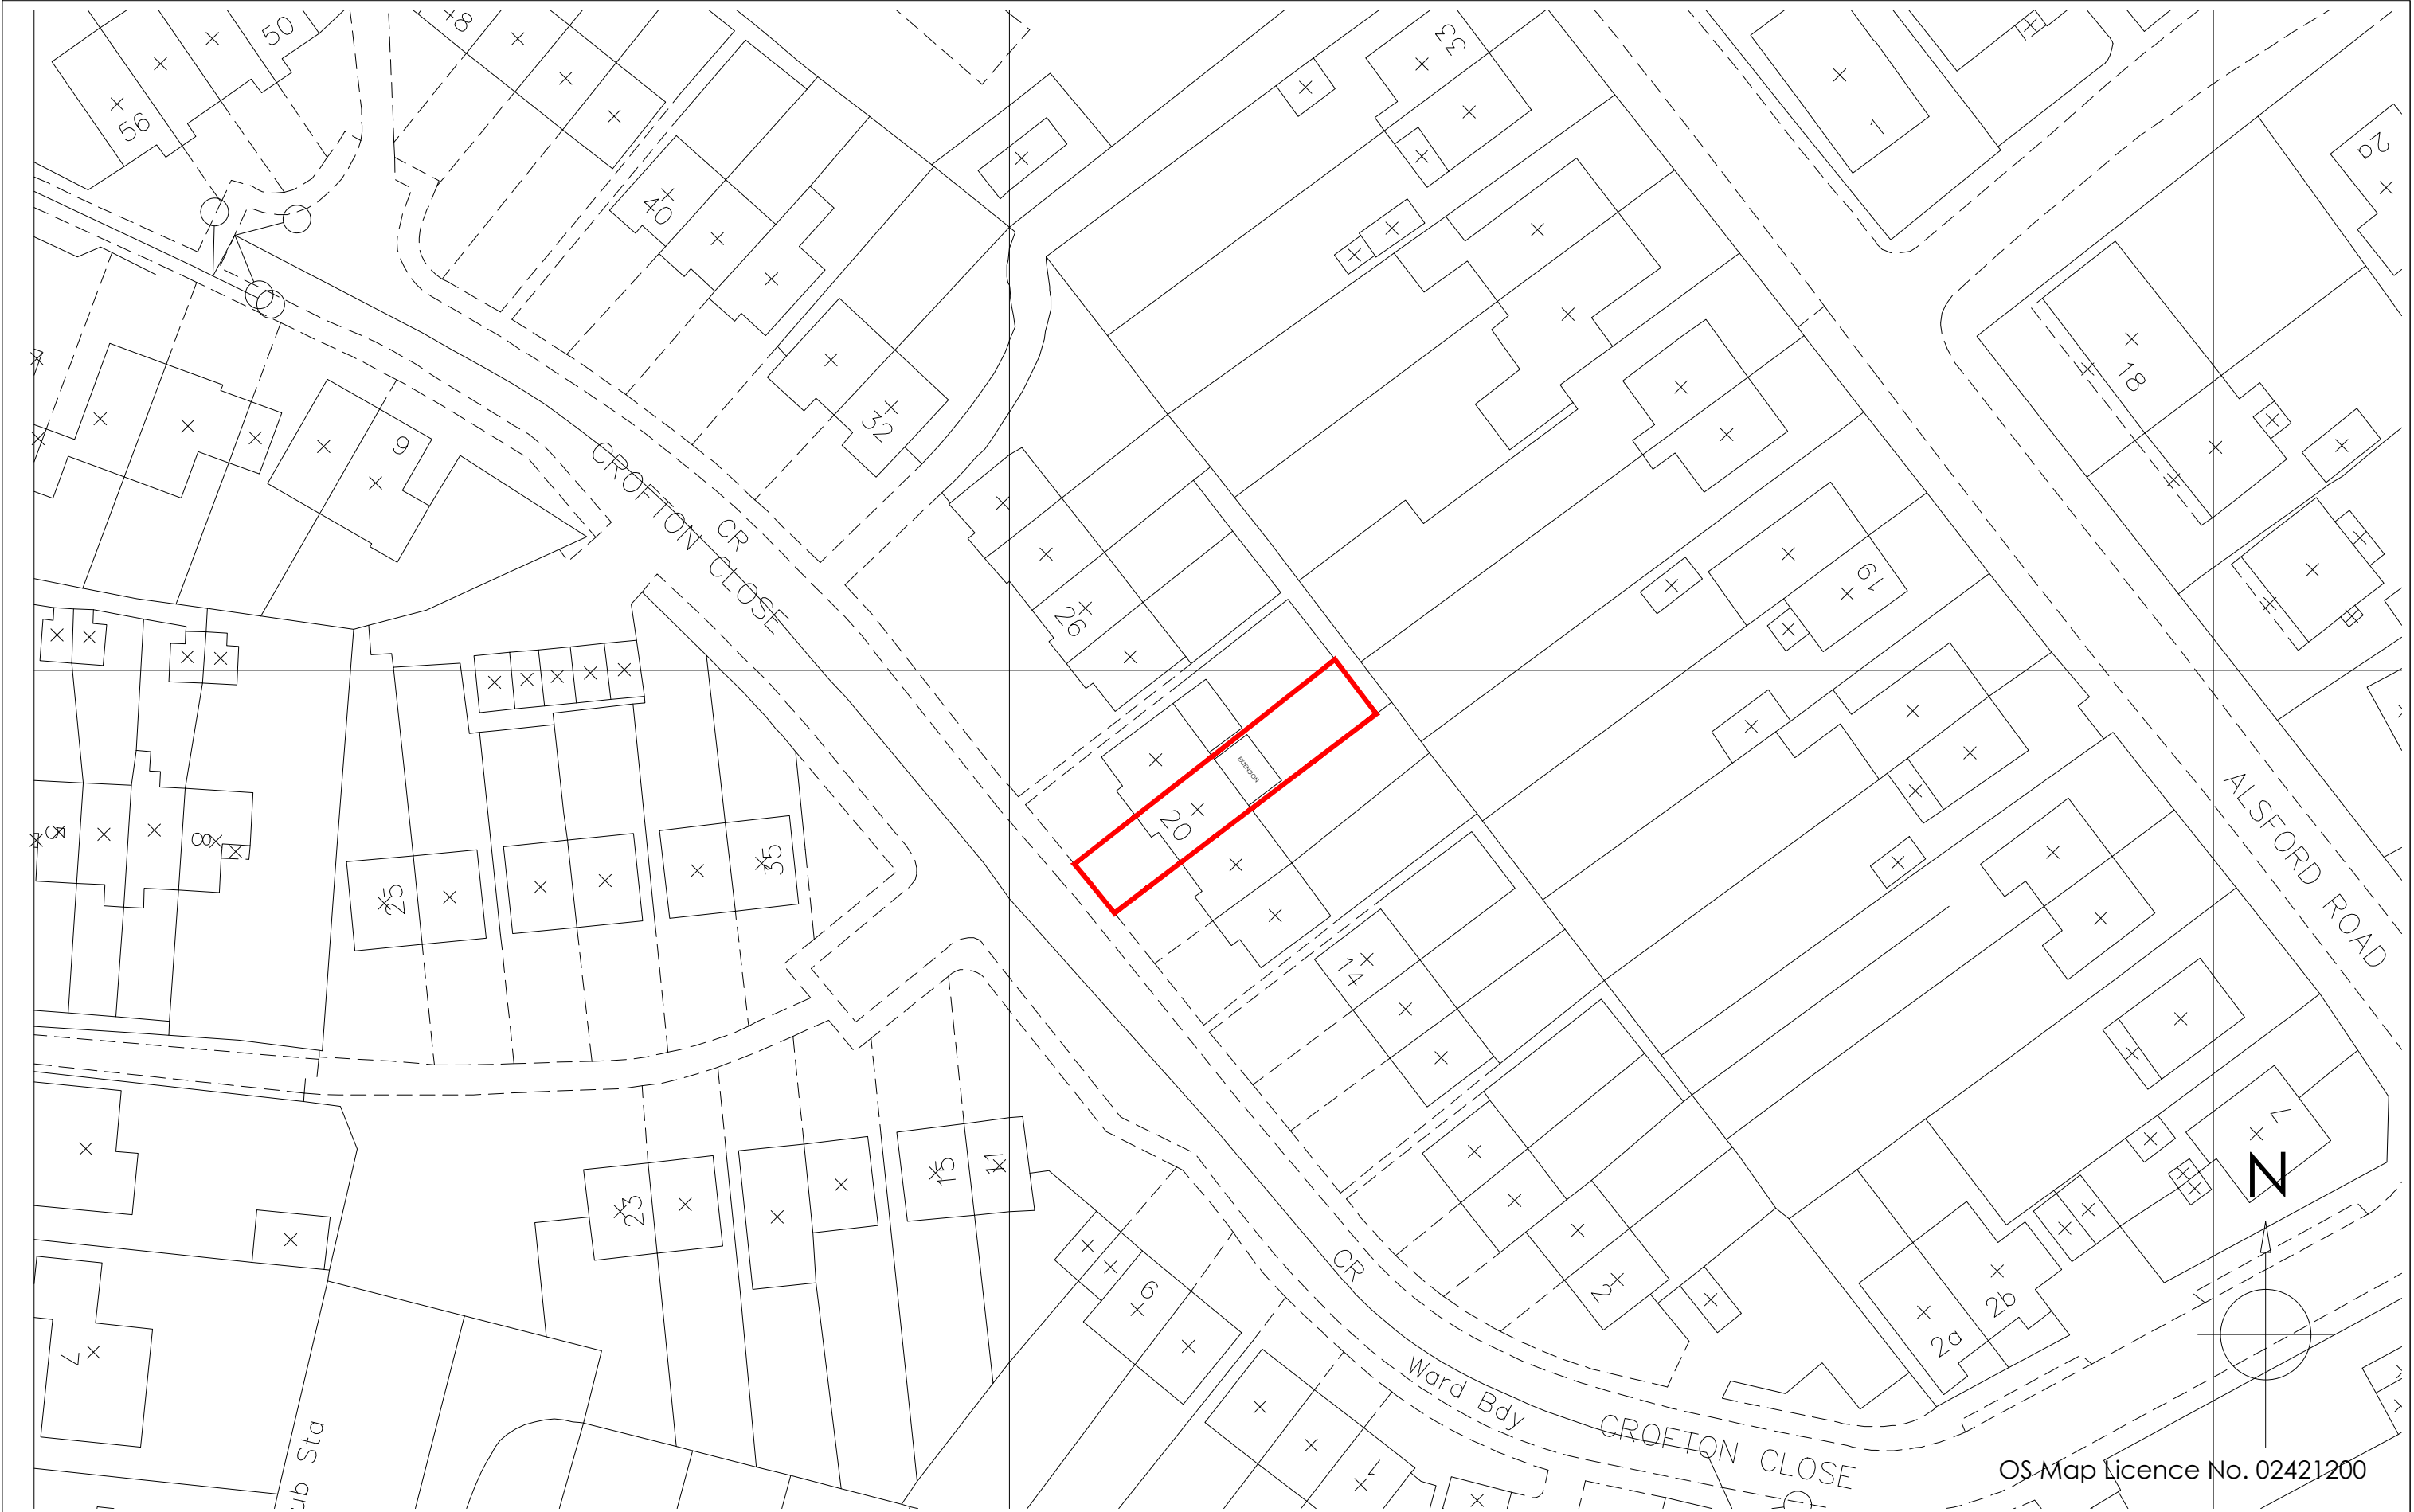

OS Map Licence No. 02421200

Copyright is reserved by GBS Designs and is issued on the condition that it is not copied or disclosed by or to any unauthorised persons without prior consent in writing from GBS Designs. All dimensions to be checked on site	REV	DESCRIPTION	DRAWN	DATE	Drawing Ref	Rev.	Drawing Title			
	-	Initial design	GBS	14/10/13	WHITTLE 06	-	Client: Mr & Mrs Whittle			
					LAYOUT	☐	Project: 2 Storey rear extension to 20 Crofton Close, Purbrook, Waterloooville, PO7 5PX.			
					ROOF	☐				
					WATER	☐				
					GAS	☐				
					ELECTRICAL	☐				
					CEILING	☐	Scale at A1	Scale at A3	Date	14 Oct 2013
					FLOOR	☐	N/A	1:500	Drawn	GBS



ARCHITECTURE & DESIGN

6 Shillinglee Waterloooville
Hampshire PO7 5RW

Telephone
023 9225 8315