
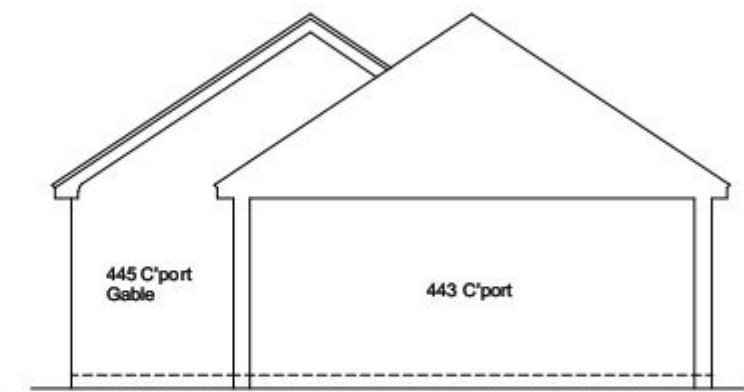
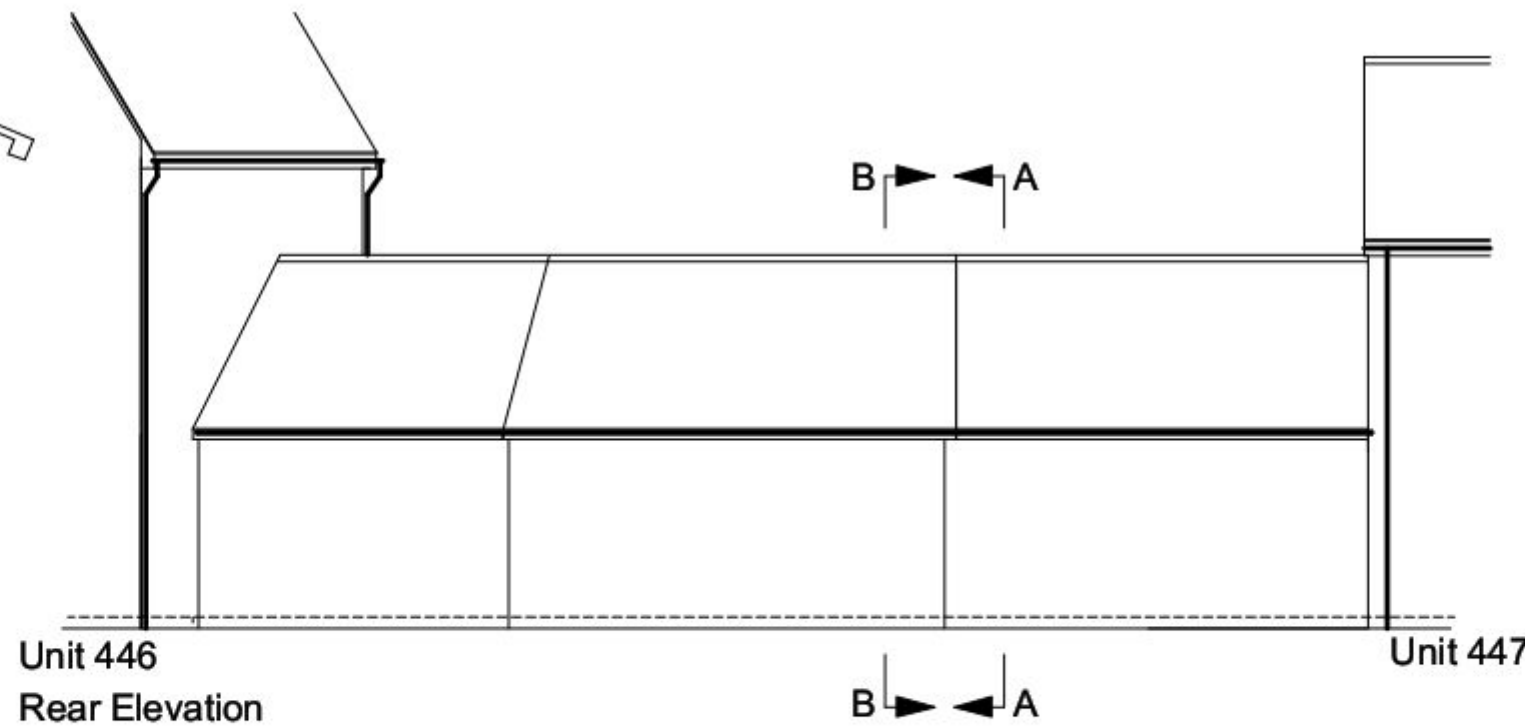
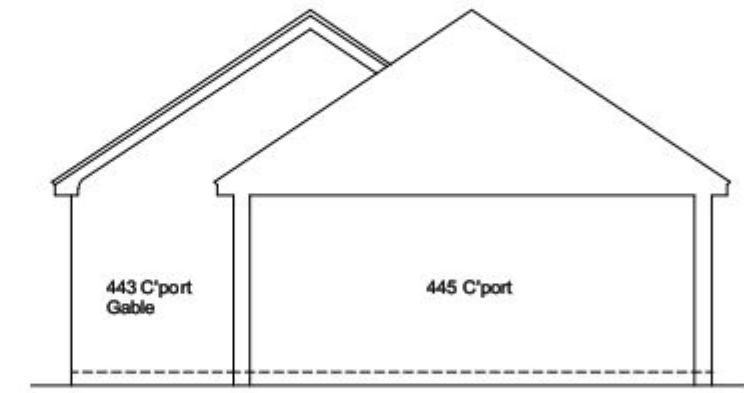
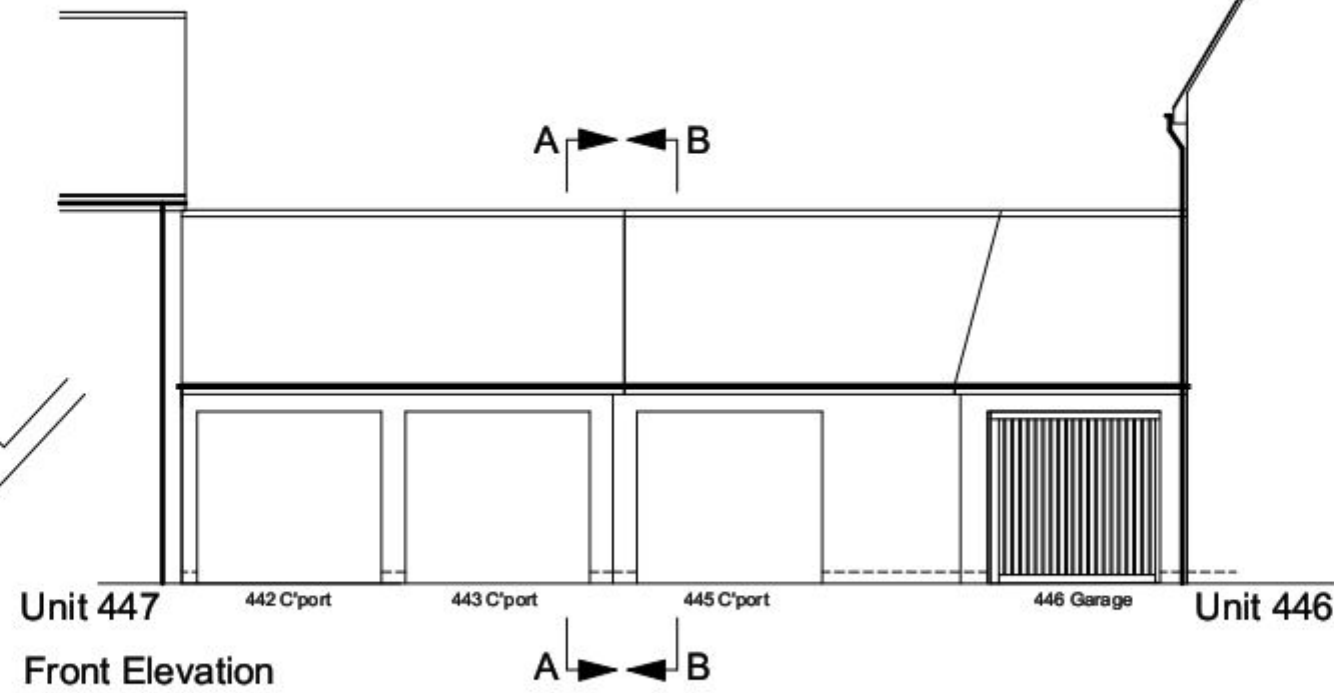


PERMIT

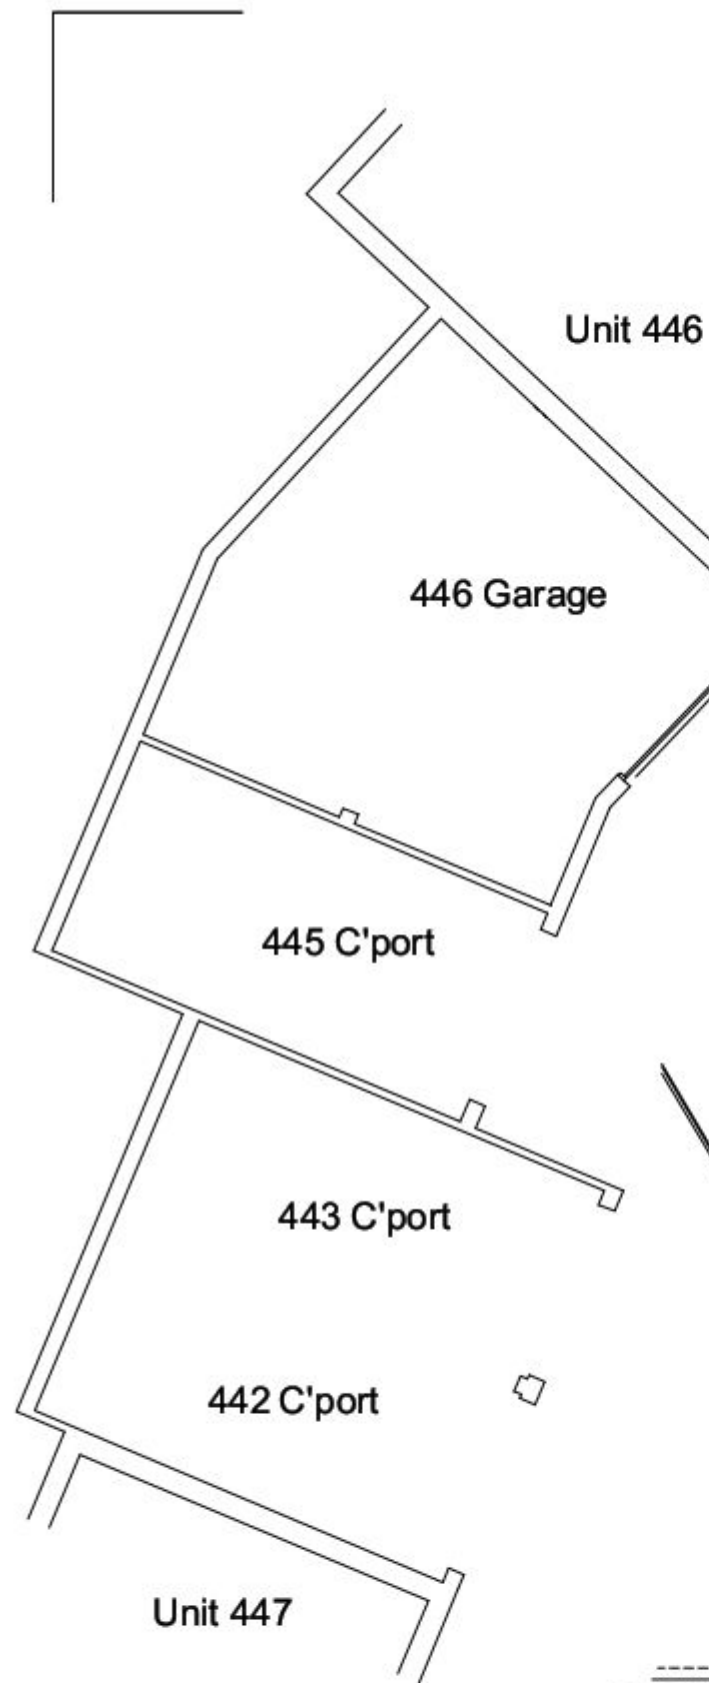

Old Park Farm, Waterloooville.

Carport & Garage Details Plots 442, 443, 445 and 446

Dwg. No. JWT.0372-690-04 Rev - Drawn. AJC /AJC Date. 15.08.13 Scale 1:100

RPS