



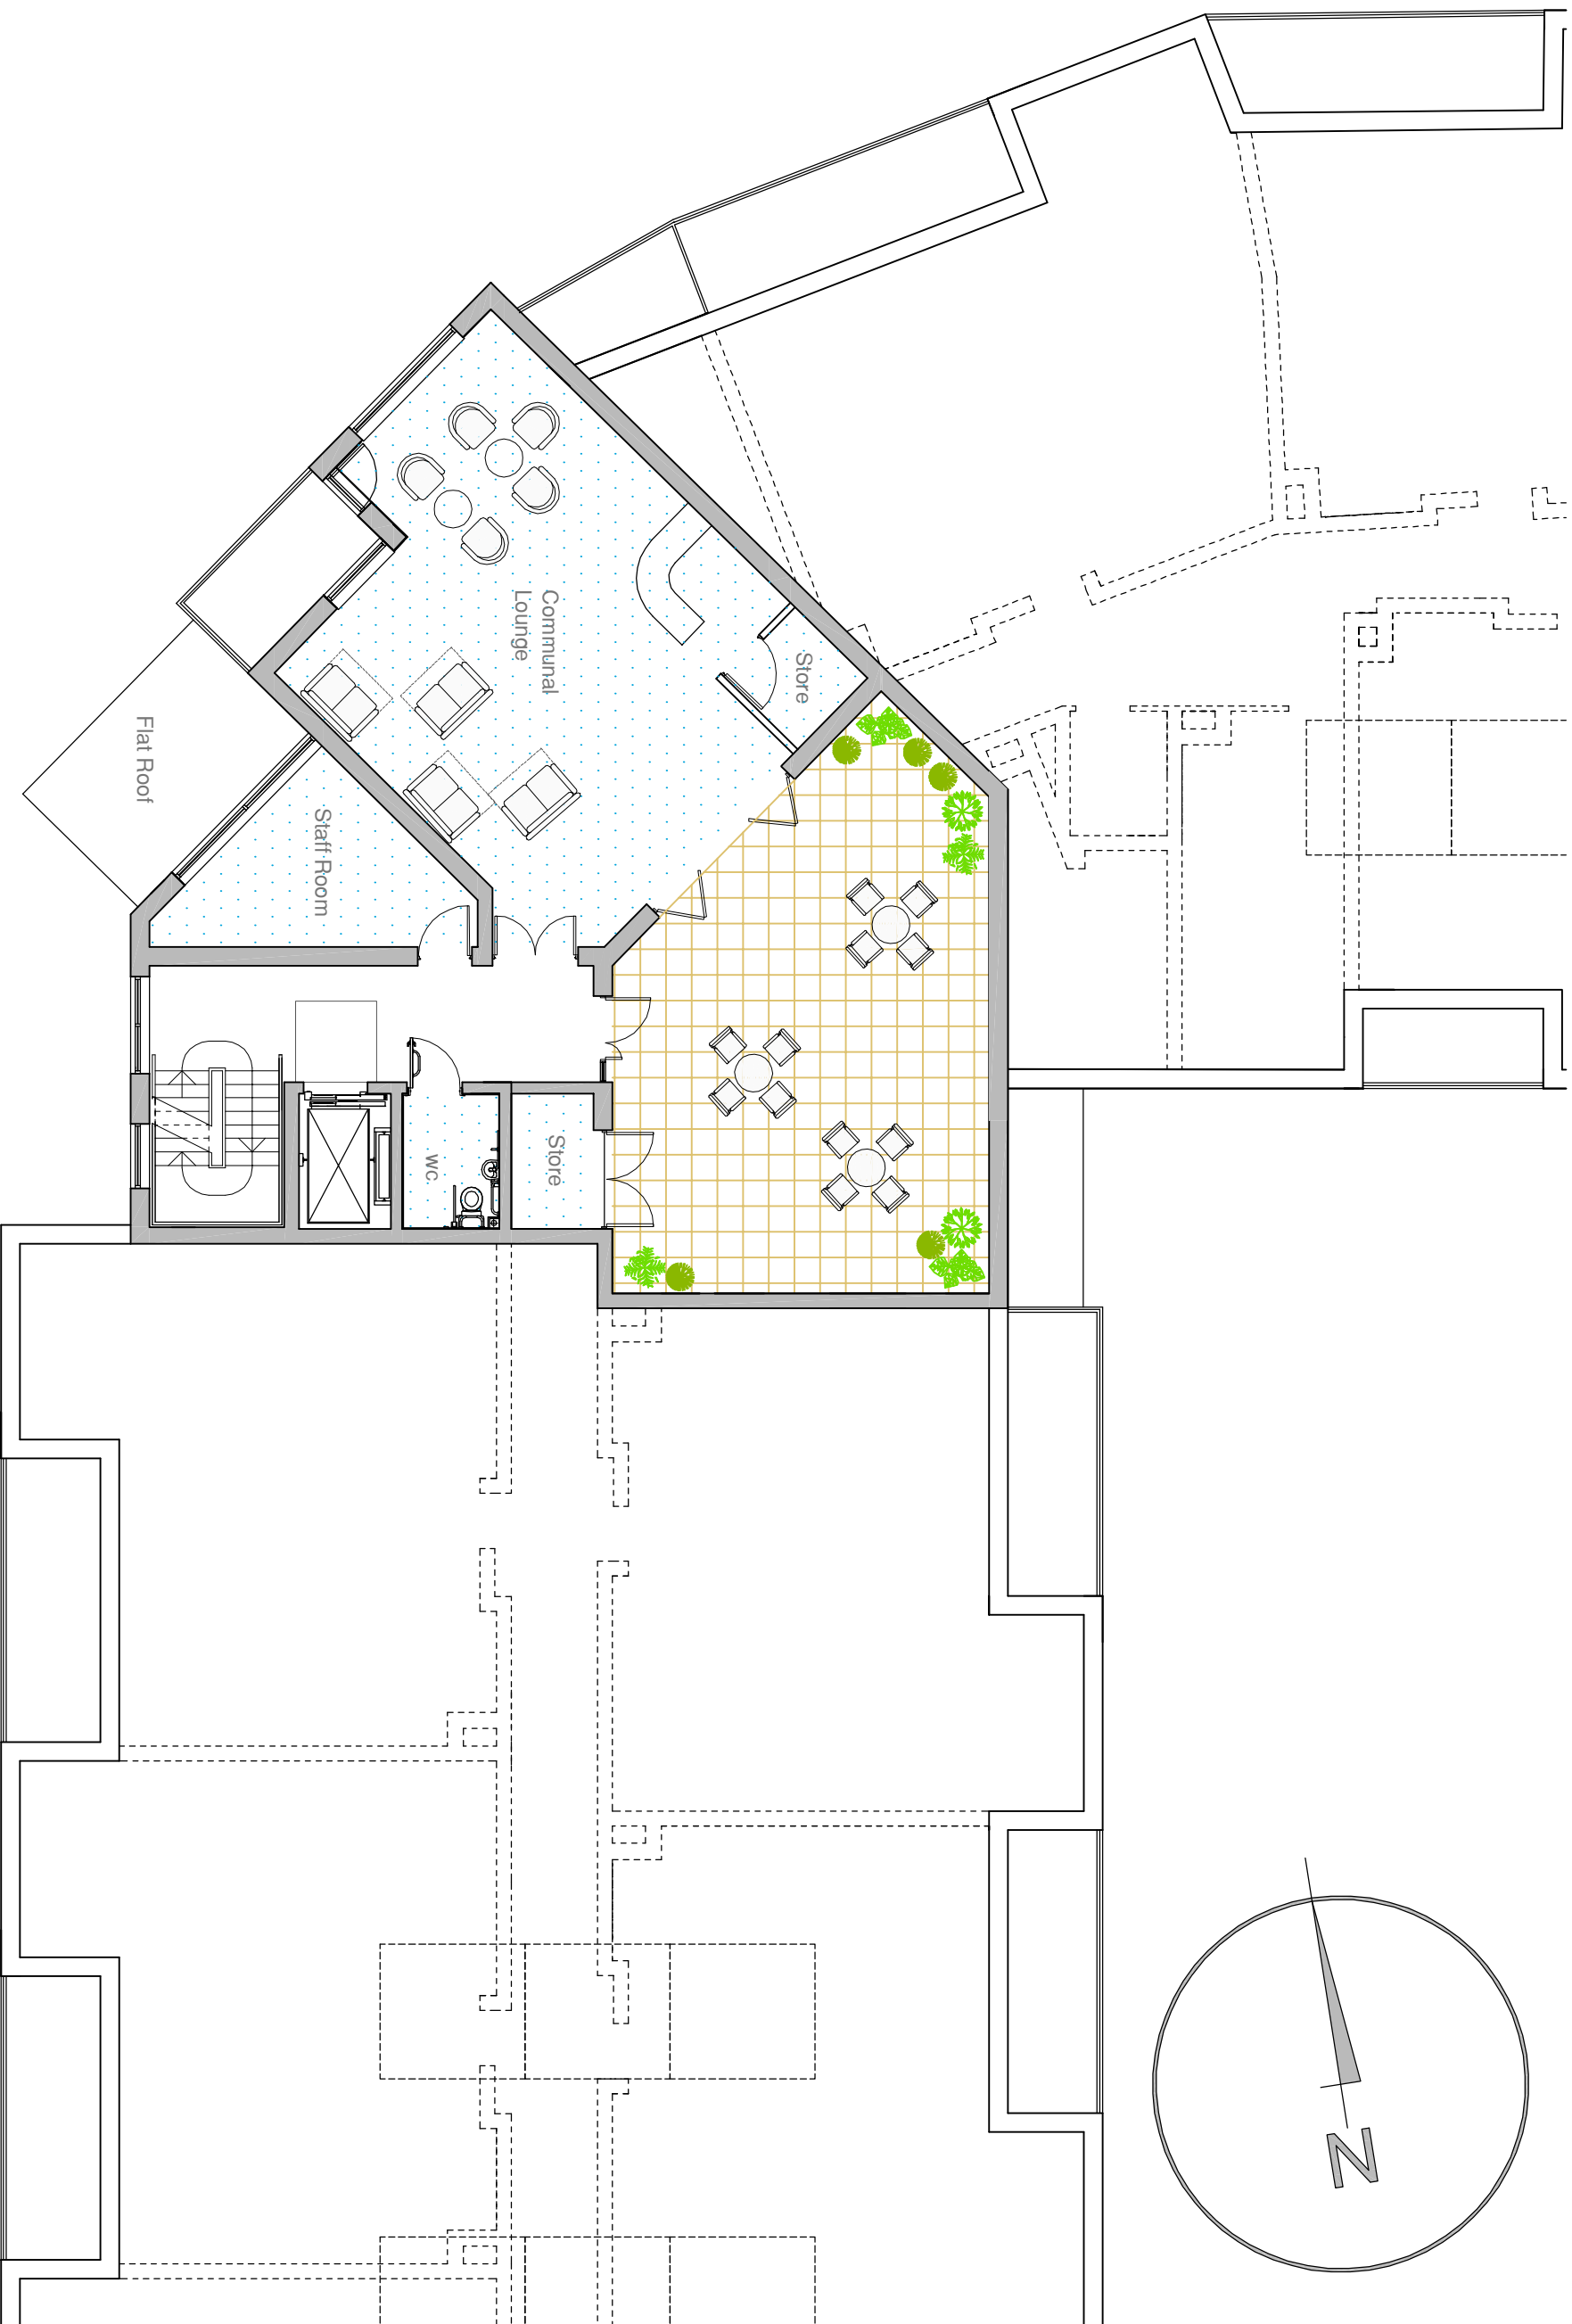

Third floor plan

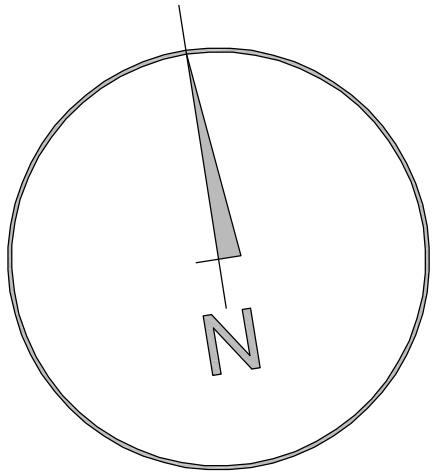

Second floor plan

notes

This drawing is the copyright of the **pdp architecture llp** and must not be reproduced in whole or part or used for the execution of works without their permission.

all dimensions to be checked on site prior to commencement of construction works and the architect notified of any discrepancy.

figured dimensions are to be used in preference to scaled dimensions.

no deviation from this drawing will be permitted without prior consent of the architect.

all drawings are prepared subject to a full measured and structural survey of the buildings and site.

all structural work is subject to the appointment of a structural engineer to confirm and agree the structural proposals.

os promap licence no. 100020449.


Health & safety:
exceptional risks involving specific methods of construction or exceptional maintenance issues:

NO SIGNIFICANT RISK

revision notes		
revision	notes	date
A	Revised following client comments	08-01-14 HM MBW
B	Third floor added	23-01-14 HM MBW
C	Revised following client comments	13-02-14 HM
D	Revised following client comments	18-02-14 HM
E	Revised following comments from pre-app	28-03-14 HM MBW
F	Revised following client comments	19-06-14 HM
G	Revised following client comments	17-07-14 AC HM
H	Revised following client comments	07-08-14 SM HM
J	Revised following comments from Local Authority	04-11-14 HM

HIGHWOOD
RESIDENTIAL

PLANNING

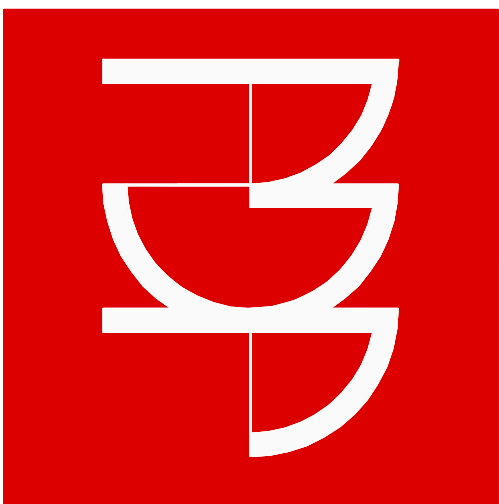

pdp architecture llp
chartered architects town planning
interior design consultants
2 beechworth road havant
hampshire po9 1ax
tel 023 9248 1100
fax 023 9247 5050
email pdp@pdp-architects.co.uk
www.pdp-architects.co.uk

project DUKES MEADOW
WATERLOOVILLE

detail	PROPOSED EXTRA CARE Second / Third Floor Plan
drawn	HM MBW
date	Nov '13
at scale	a3 scale
1:125	1:250
rev	27960-PD105 J