


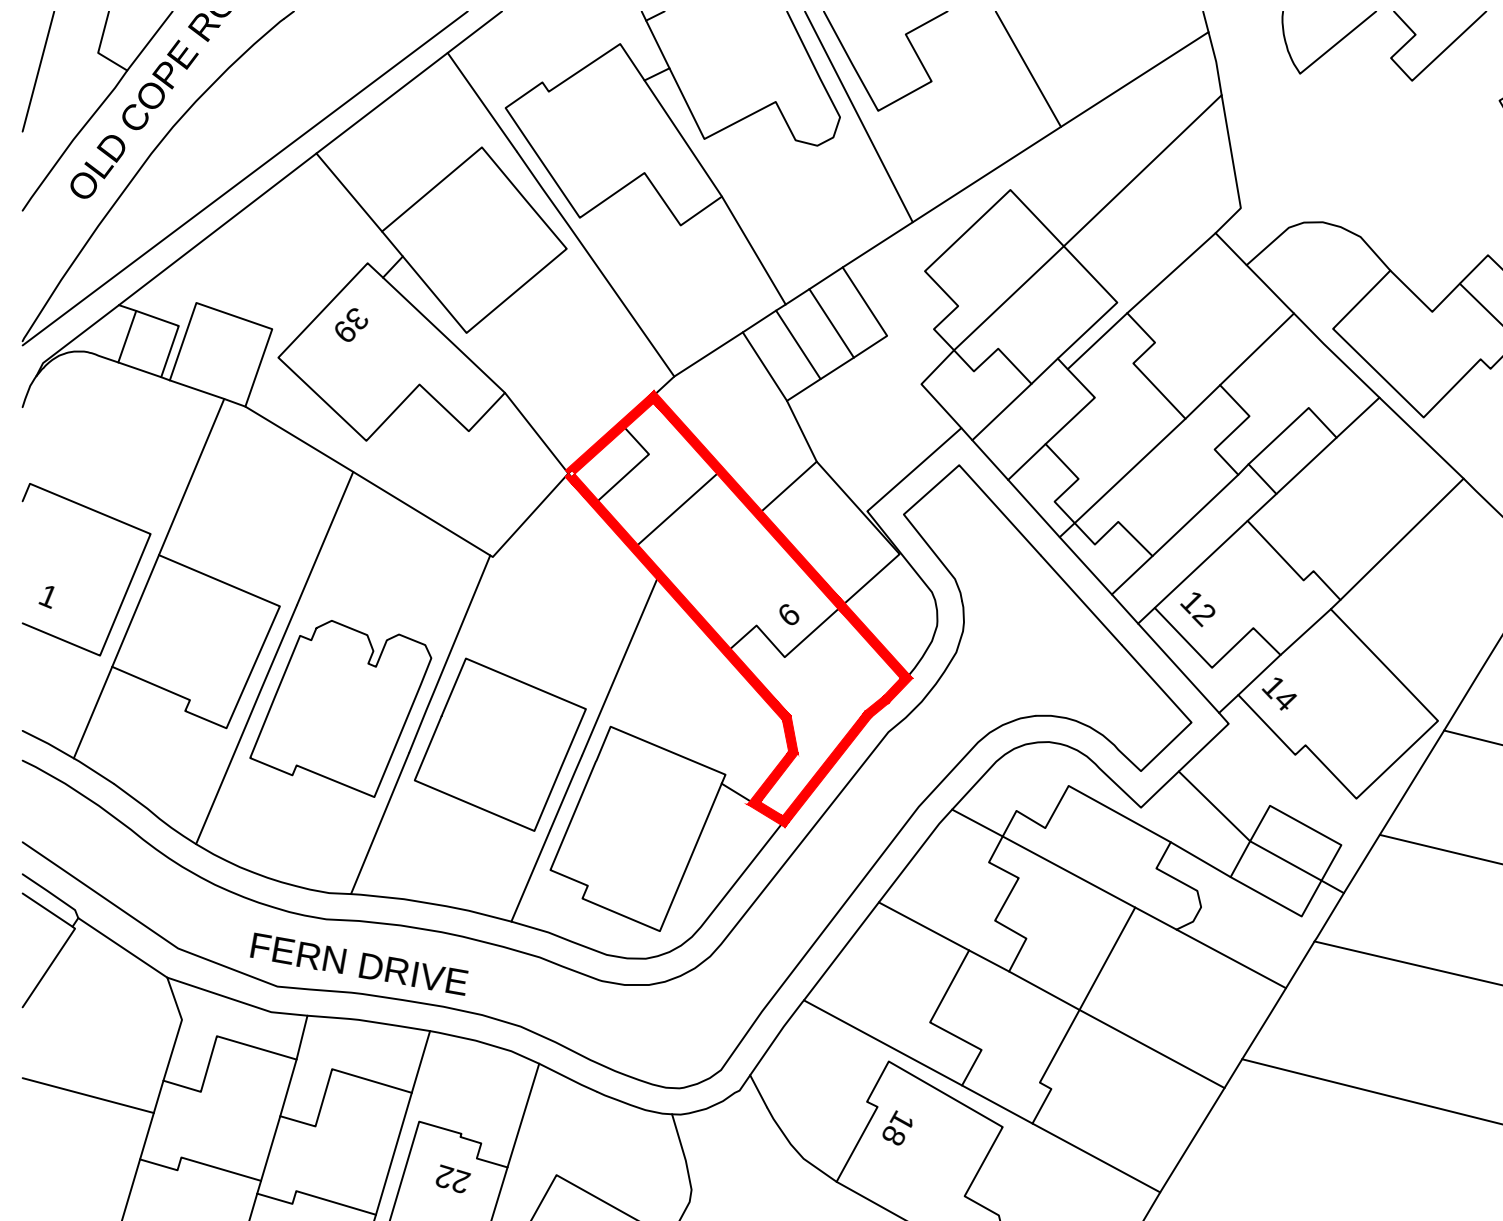

NOTES:

Dimensions to be checked on site before commencing work. Any discrepancies shall be reported to the architect immediately.

Do not scale from these drawings except for planning purposes.

Use figured dimensions only.

Where applicable this drawing is to be read in conjunction with other consultants' drawings.

All drawings to be read in conjunction with specification and all other drawings including structural engineer and mechanical and electrical drawings / specification

REV	DATE	AMENDMENT	DRAWN

hd
architects

Helyer Davies Architects Ltd
1 The Old Flour Mill,
Emsworth, PO10 7BT
01243 370 715

www.hdarchitects.co.uk mail@hdarchitects.co.uk

CLIENT Alison Falzon

PROJECT Extension ground floor roof alteration

6 Fern Drive
Havant
PO9 2YH

DRAWING
Block Plan

SCALE
1:500 @A4

DATE Nov 2015

DRAWN JB

DRAWING NUMBER
15187-03

REVISION

Ordnance Survey, (c) Crown Copyright 2015. All rights reserved. Licence number 100022432



BLOCK PLAN
@1:500