




SOUTH ELEVATION

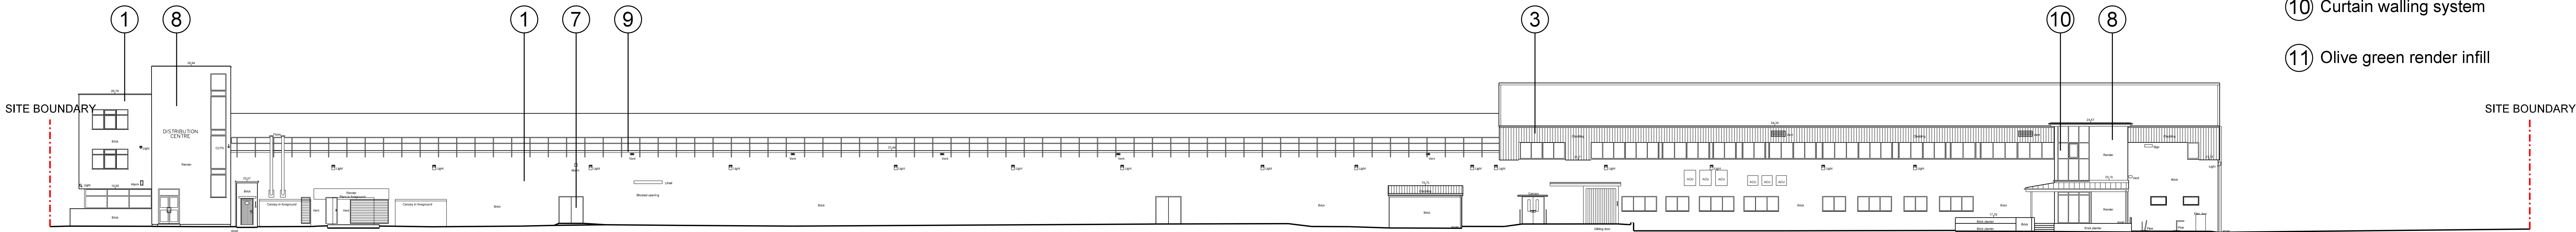

WEST ELEVATION

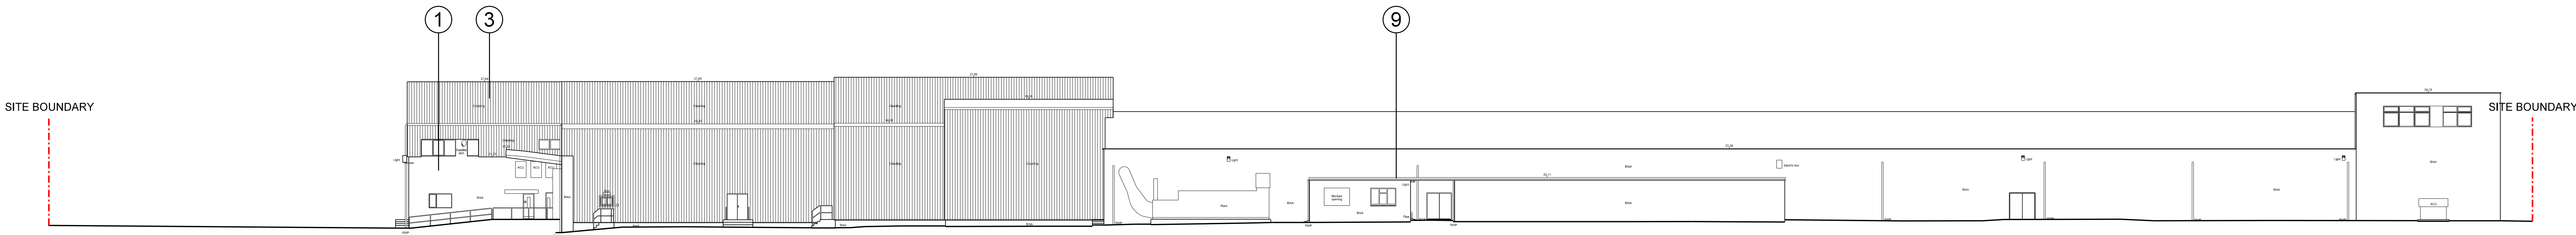

EAST ELEVATION

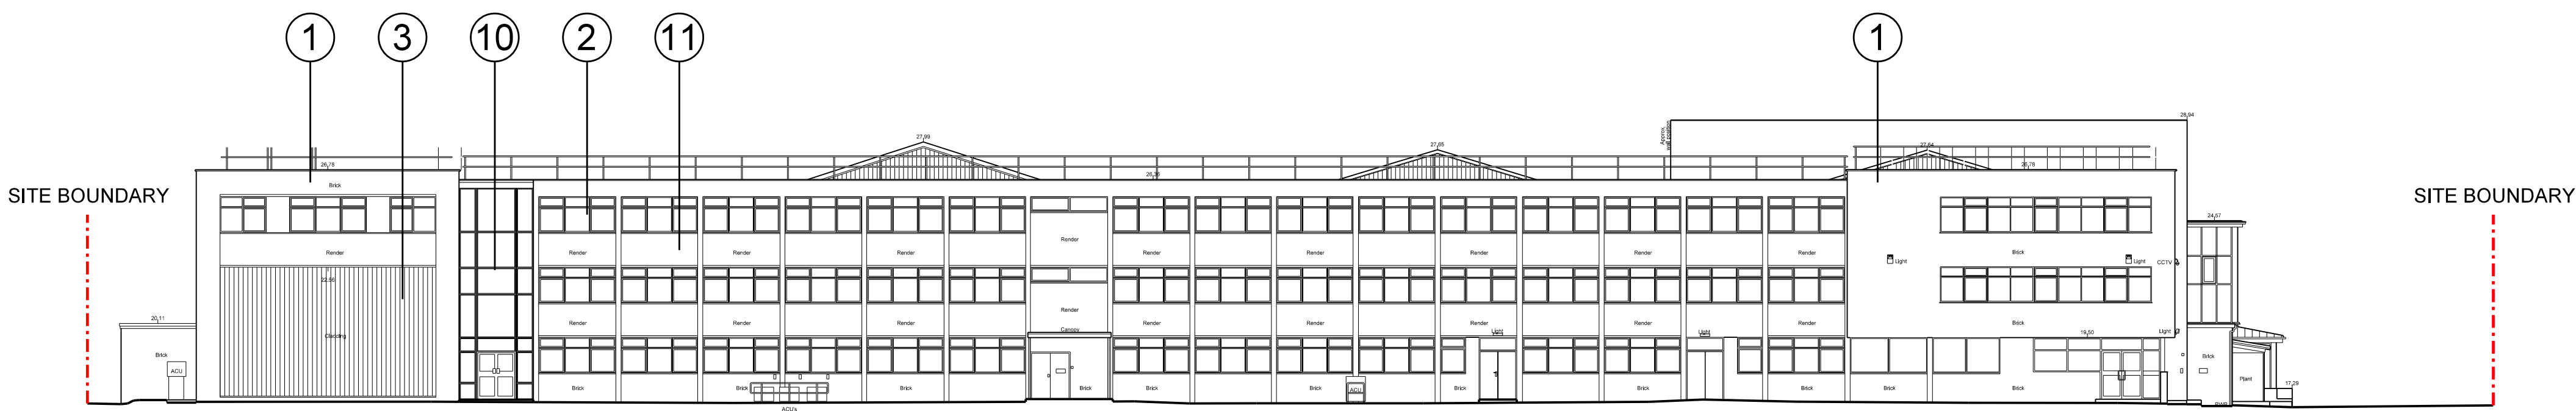

NORTH ELEVATION

- ① Dark red brickwork
- ② White framed windows
- ③ Vertical standing seam cladding in Olive green
- ④ Personnel roller shutter in red
- ⑤ Galvanised metal roller shutter
- ⑥ Loading door in blue
- ⑦ Personnel/F/E door in red
- ⑧ White render
- ⑨ Grey pressed metal fascia
- ⑩ Curtain walling system
- ⑪ Olive green render infill