


Notes.

This Drawing is the copyright and property of Santander UK PLC. It must not be copied or published without written consent.


Rev	Description	Date	By

Proposed Elevation 1:50 @ A3

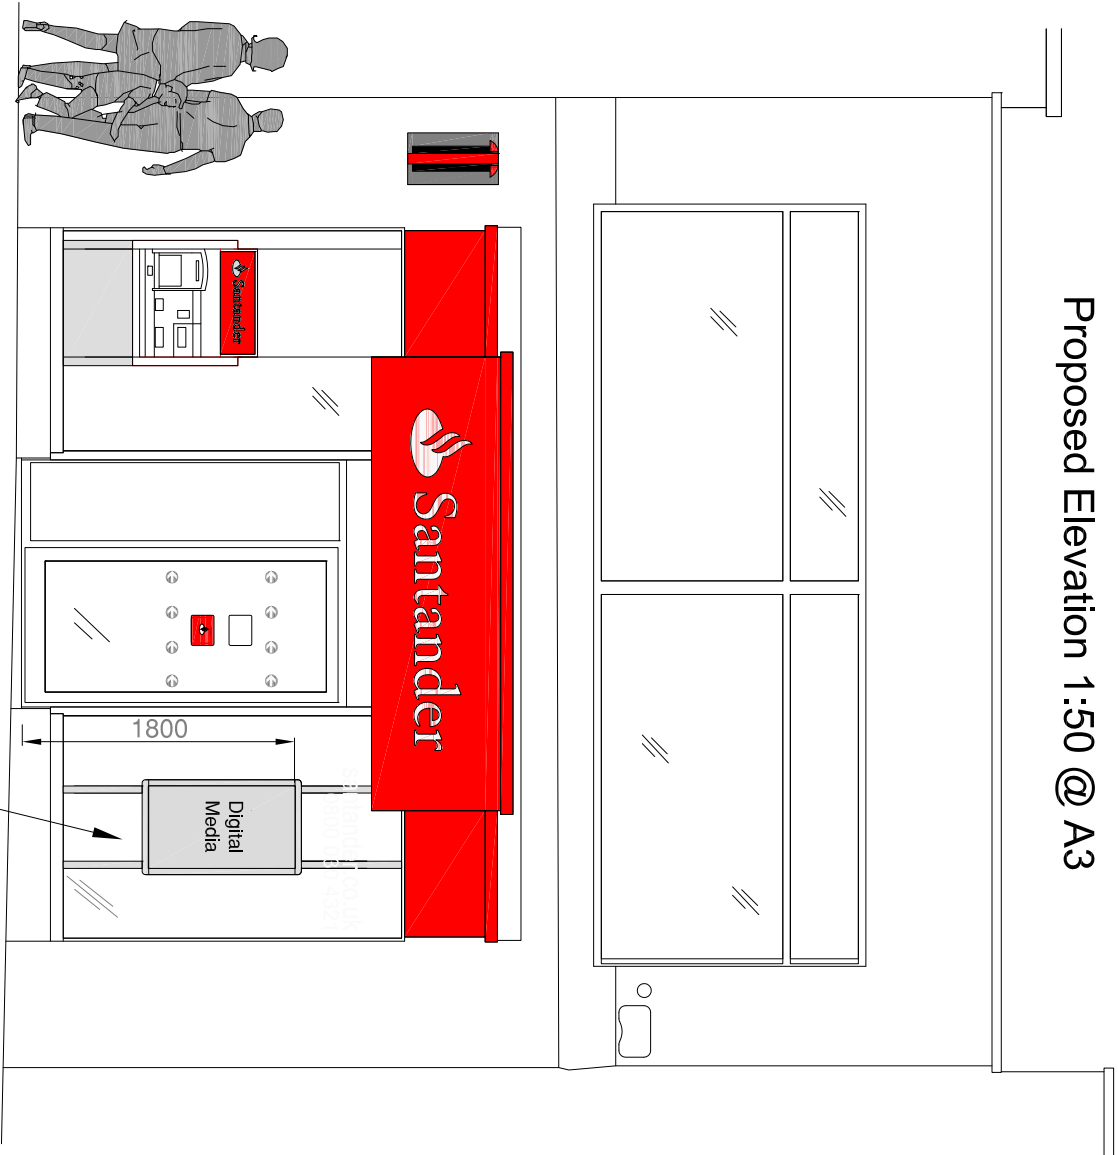

Install 1 x 46" (Portrait) TV screen, in a metal housing fixed from the floor to the ceiling. *"For more details refer to drawing "Santander - Generic Details - External Digital merchandising TV".*


Existing Elevation 1:50 @ A3

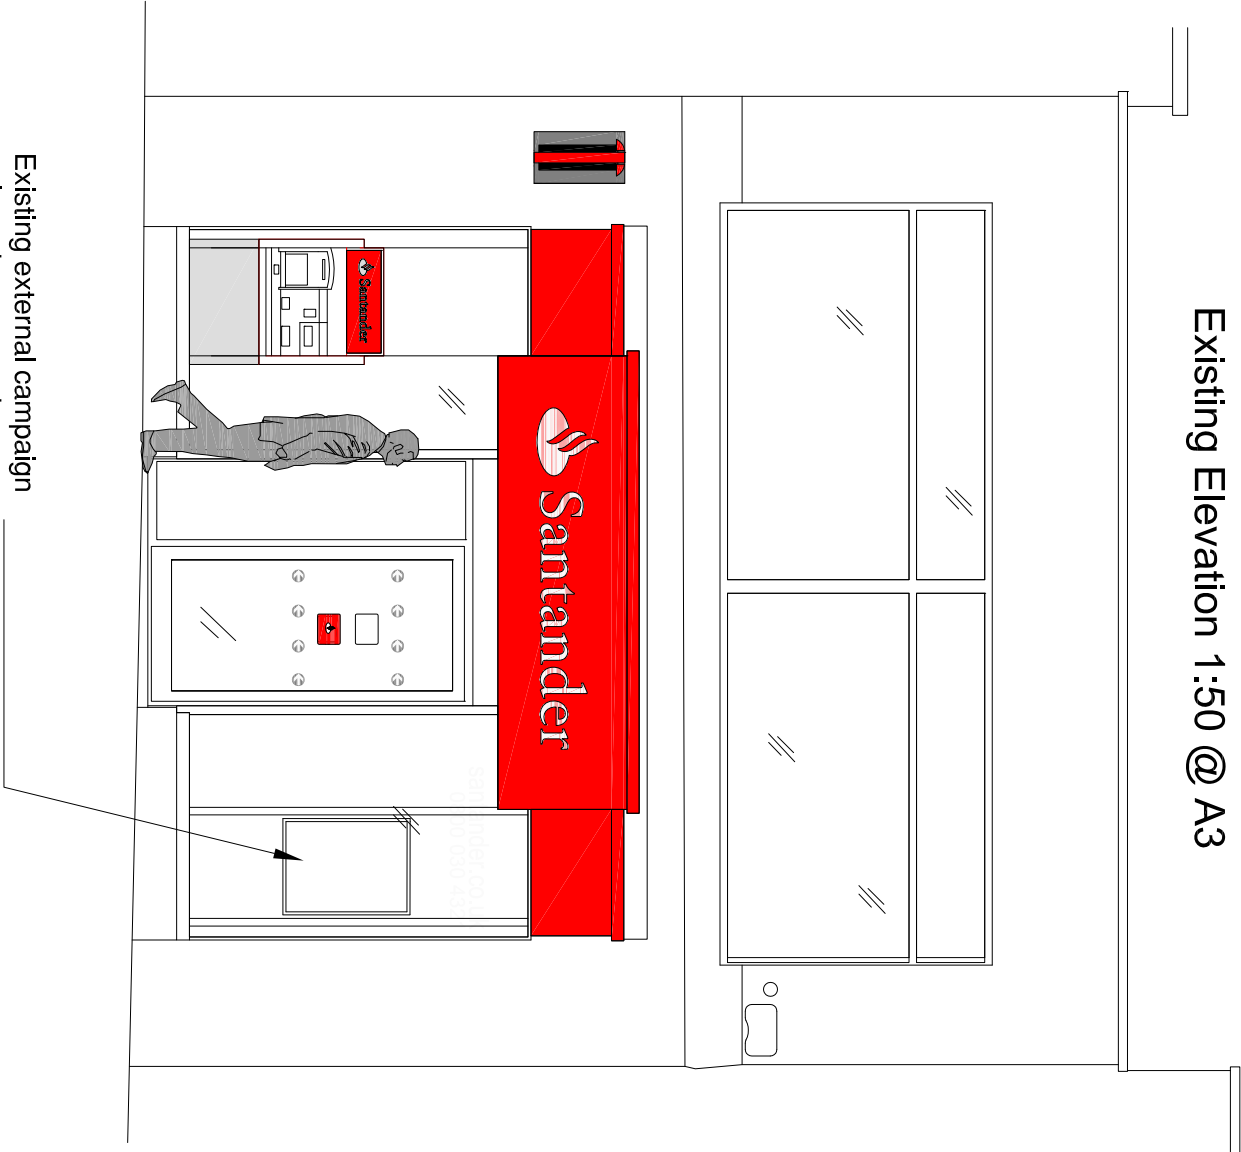

Existing external campaign units to be removed



Existing Elevation

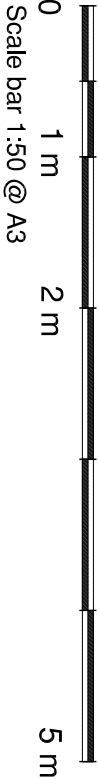

PLANNING



Project
Waterlooville
296 London Road
Waterlooville PO7 7HL

Title
Existing & proposed
External elevations

Scale 1:50 @ A3			
Dn	MCT	App	
Date	11/04/2016	Date	
Consultants drawing number		brand	
Client drawing number			rev.
Waterlooville LR-0485-EL-PL			-