


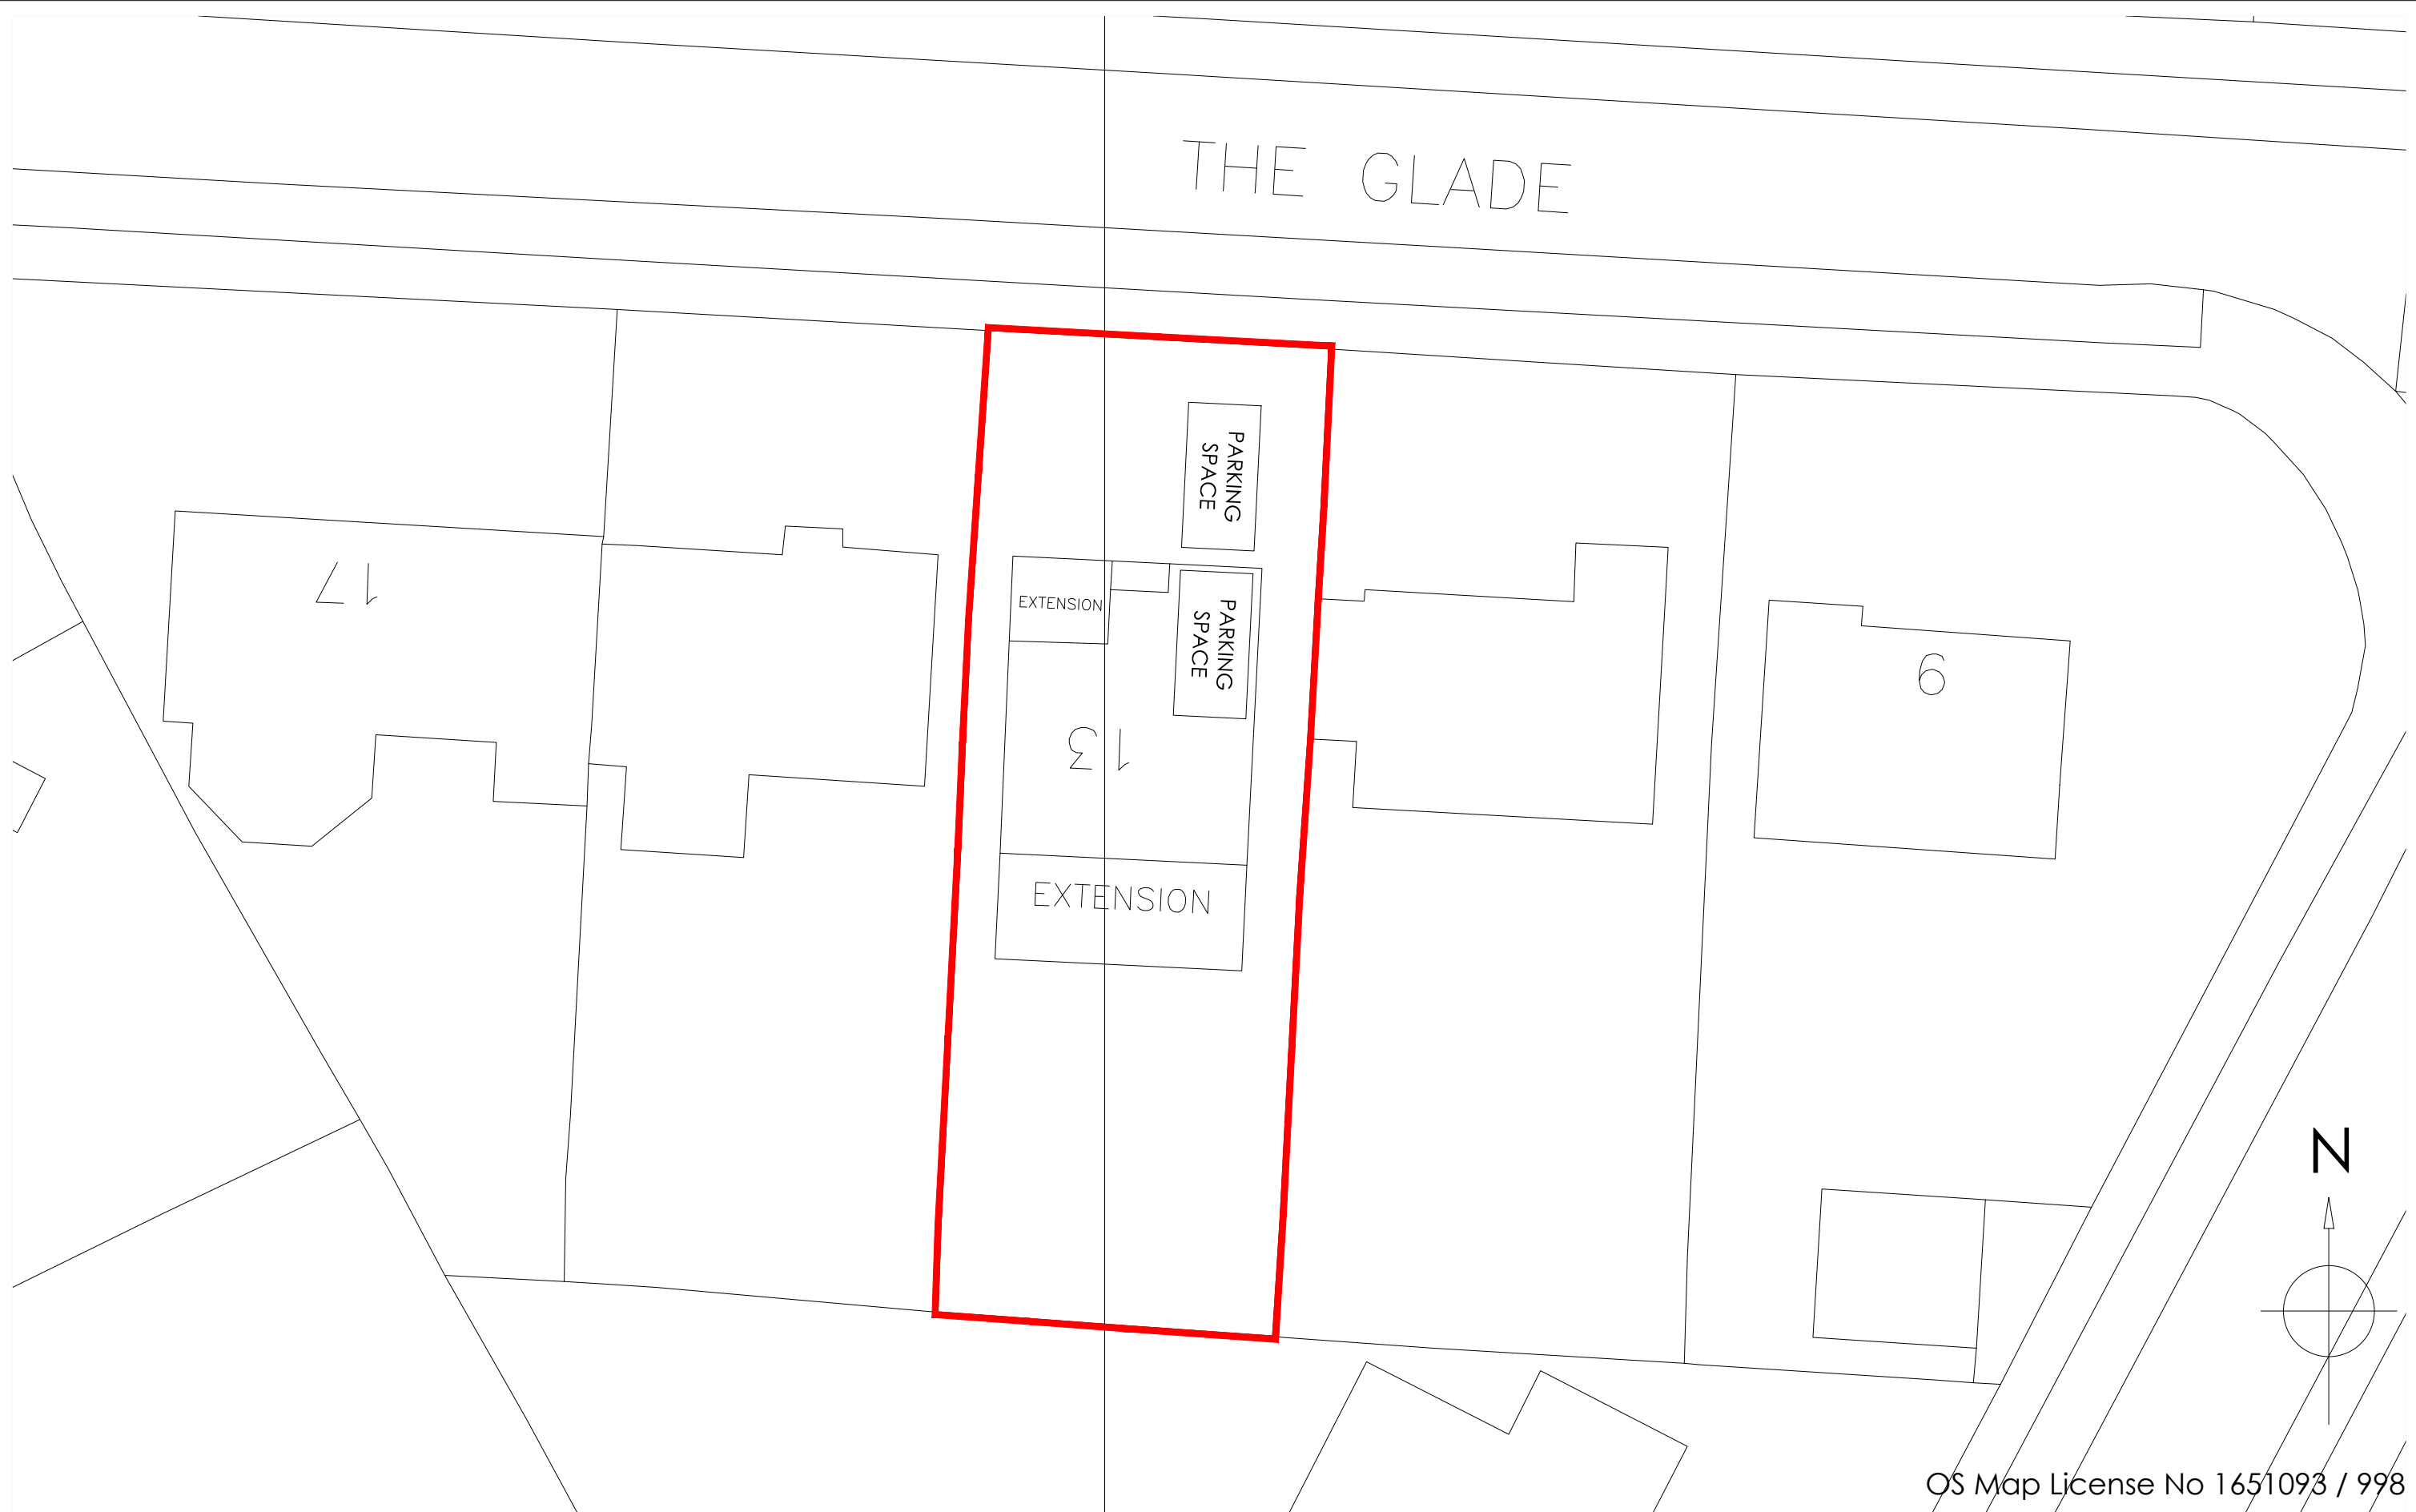

OS Map License No 1651093 / 998

Copyright is reserved by GBS Designs and is issued on the condition that it is not copied or disclosed by or to any unauthorised persons without prior consent in writing from GBS Designs. All dimensions to be checked on site All structural elements to be specified by a suitably qualified structural engineer.	REV	DESCRIPTION	DRAWN	DATE	Scale Bar		Drawing Ref	Drawing Title	
	-	Initial design	GBS	10.03.16	0510 0 5 10		STEERE 05	Mr & Mrs L Steere 13 The Glade Waterlooville Hampshire PO7 7PE	
	A	Front extension made deeper	GBS	15.03.16			Scale at A1	Scale at A3	
	B	Windows, doors and elevations added	GBS	21.03.16			N/A	1:200	
	C	Sloped roof at front option	GBS	22.03.16			Date	10 MAR 2016	
	D	Flat roof at front option	GBS	04.04.16			Drawn by	GBS	



CAD - ARCHITECTURE - DESIGN

6 Shillinglee Waterlooville
Hampshire PO7 5RW
Tel 023 9225 8315
www.gbsimages.co.uk