


REVISIONS

REV.	DATE/DESCRIPTION
A	01/02/2016
B	02/02/2016

3 Liscombe West, Liscombe Park
Soulbury, Leighton Buzzard, LU7 0JL

Tel: 01442 827106
E-mail: admin@peppm.co.uk


GENERAL NOTES:
1. To be read in conjunction with other consultants drawings.
2. Check site conditions prior to commencement of work.
3. Any discrepancies to be reported directly to the Project Manager.
4. Do not scale off drawing. Use figured dimensions only.
5. All dimensions for existing buildings and openings to be checked on site

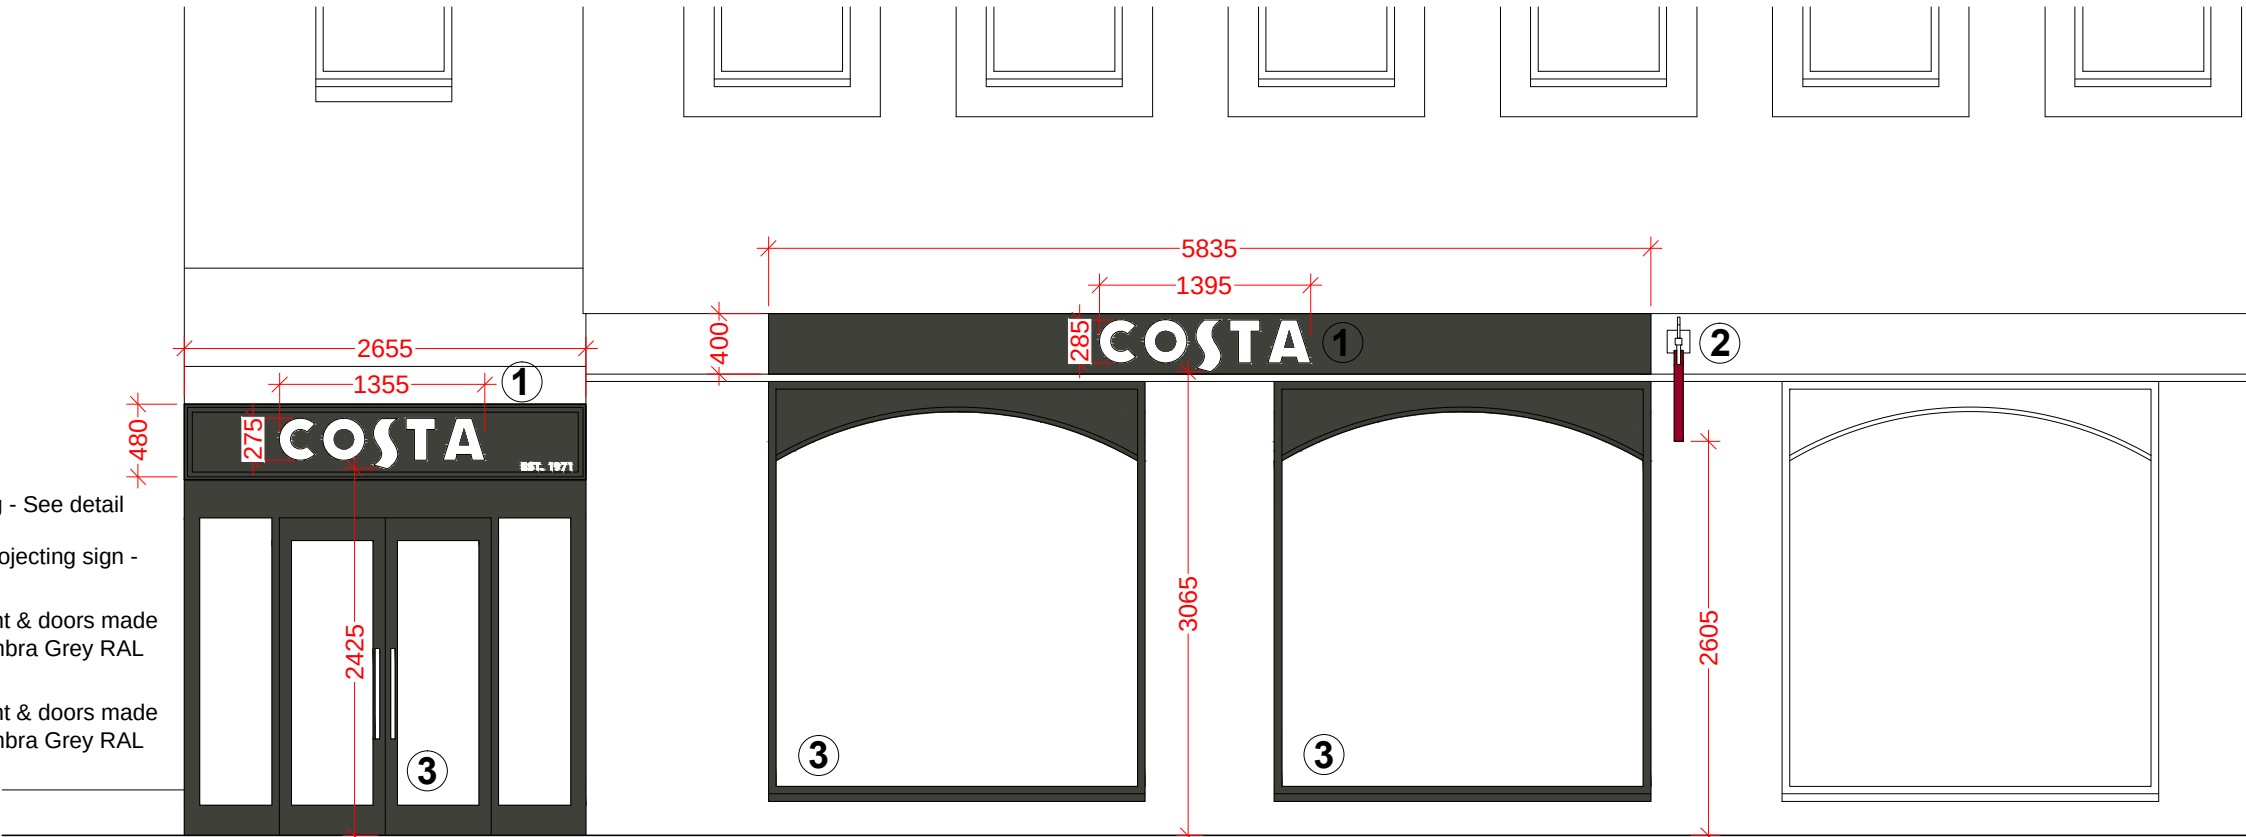

ELEVATION @ 1:50

Timber projecting sign with scroll bracket & twin canopy illumination

Double sided 600mm diameter projecting sign. Exterior grade 19mm marine plywood timber bonded back to back to be primed, undercoated & then finished to match 'Costa Red' in gloss paint finish with a weatherseal varnish to finish. White vinyl to both sides. Black stainless steel fixing bracket with a black aluminium box section. 600x100x100 light trough finished black with internal white LED illumination. Opal Perspex diffusers.

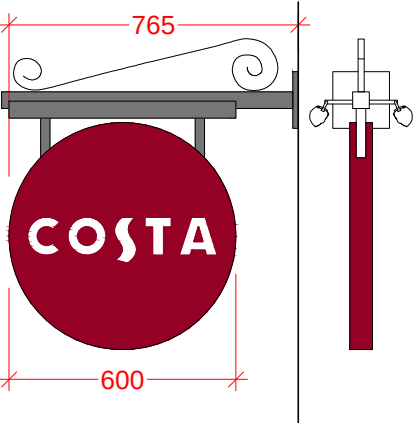

PROJECTING SIGN @1:20

- 80x20mm Meranti hardwood frame
- 32x32mm scotia moulding
- 70x20mm softwood subframe
- 25mm thick marine plywood letter with half round routed edge
- 25mm brass stand-off locator
- 19mm marine plywood

FASCIA DETAIL @ 1:20

