


EXISTING PHOTOS



BLOCK PLAN - SCALE 1:500@A3

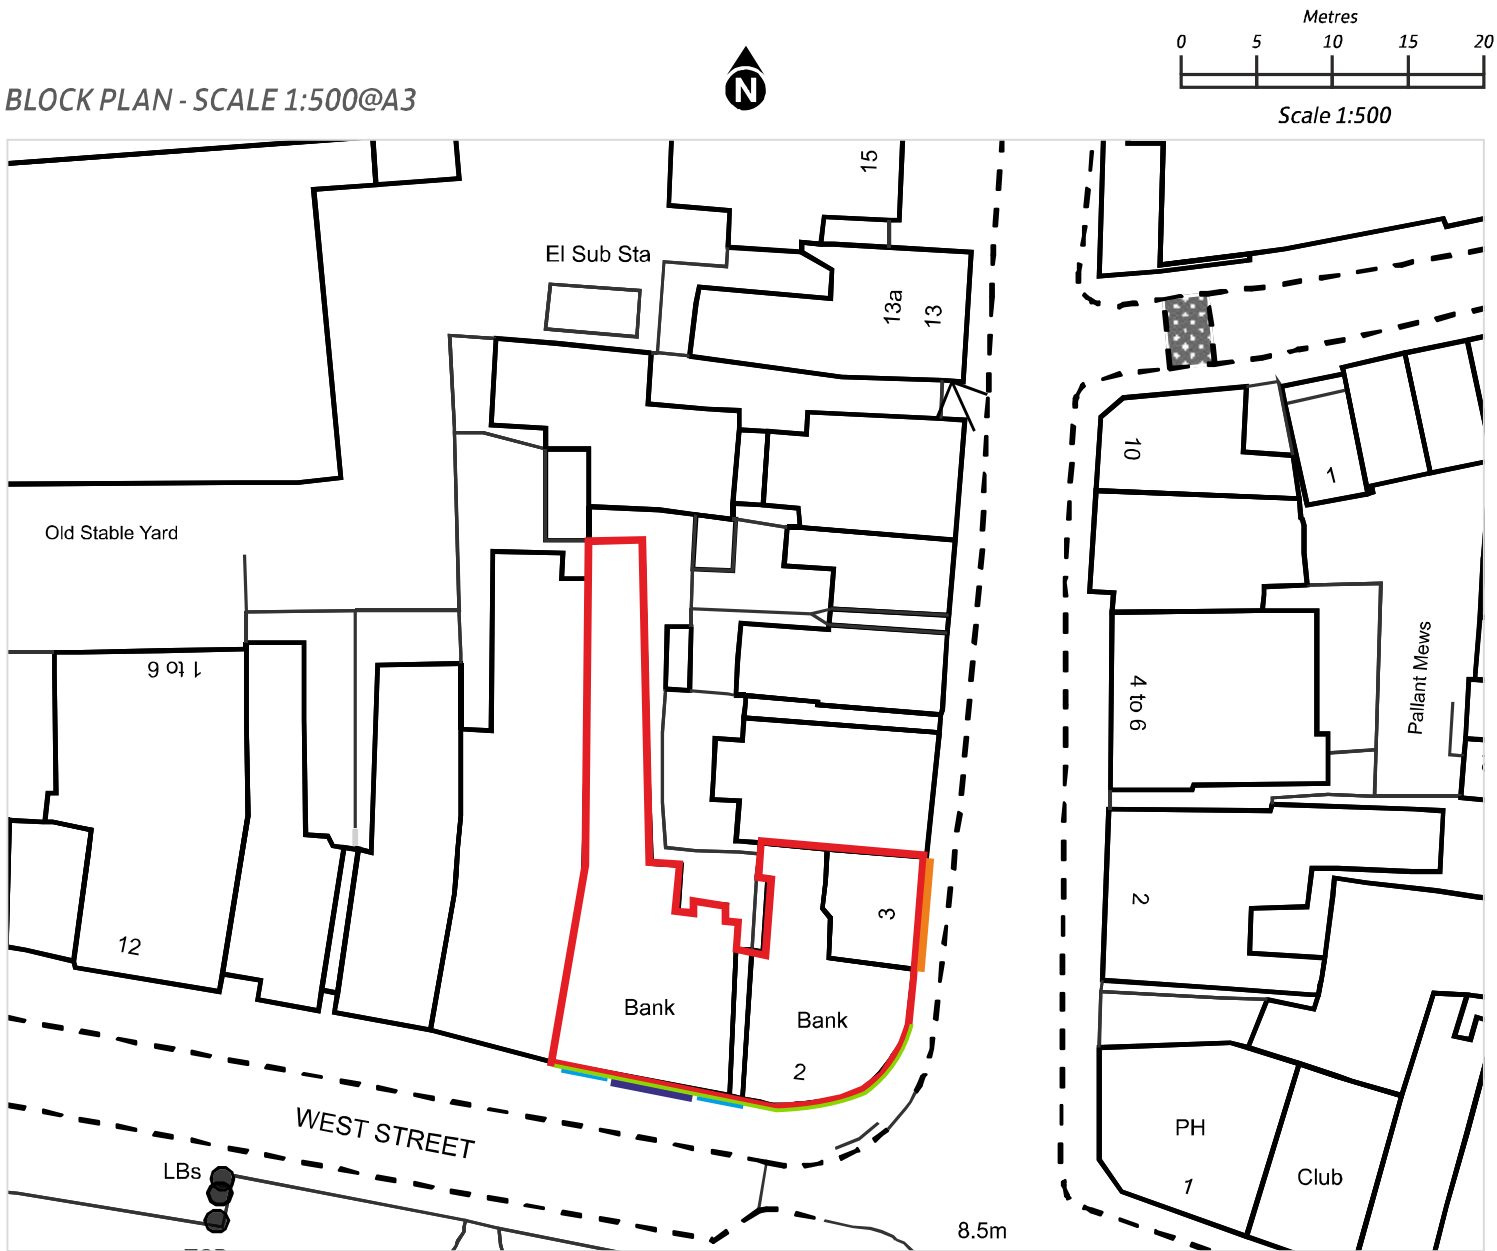

- Key:
- Item 1 Keyline Light Strip
 - Item 2 Heritage Box Letters Non Illuminated & Background Panel
 - Item 3 Face Cut Green Vinyl