




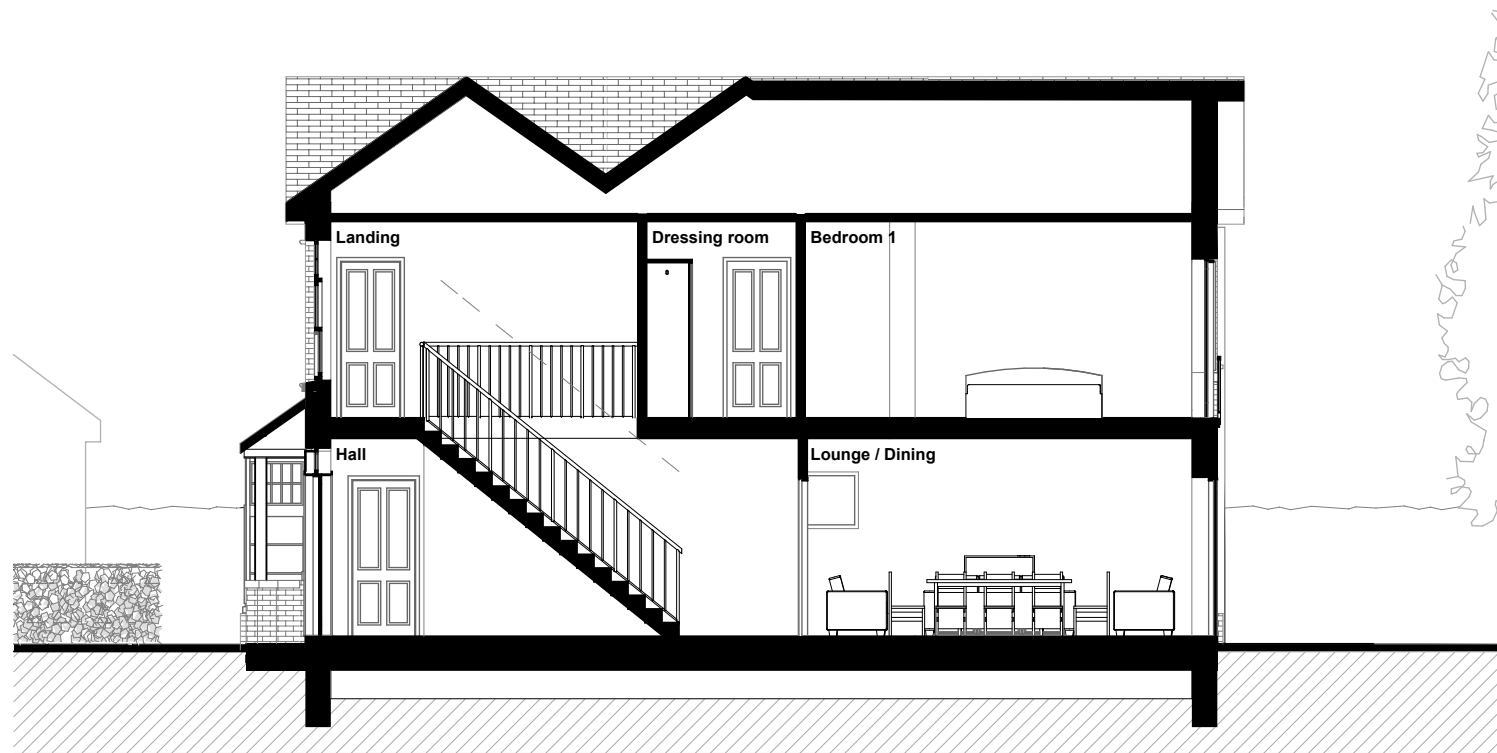

Section A-A

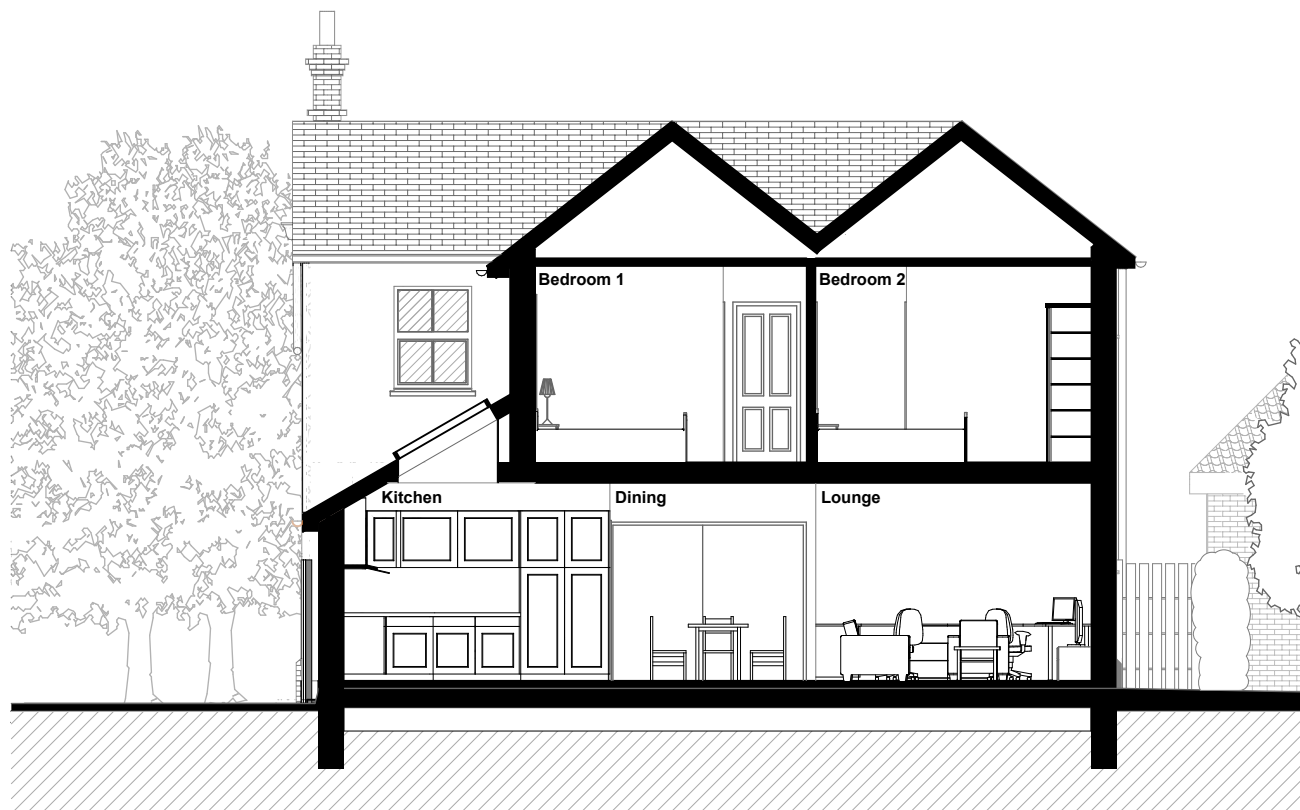

Section B-B

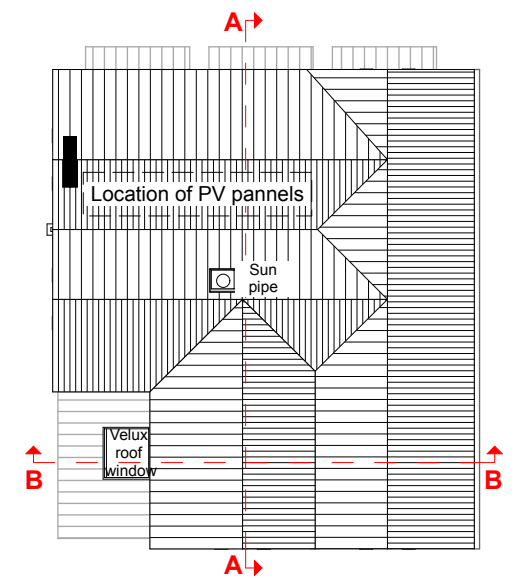

Client	Ivy Lodge 5 Fourth Avenue Havant New Build House	
Architect	Innovate 4 Limited Studio 2, Villiers Road Southsea, Hampshire PO5 2HG www.innovate4.com	
Drawing	Proposed Sections	Scale 1:100@A3
Drawing No.	PL 08	Status Planning
		Revision -