
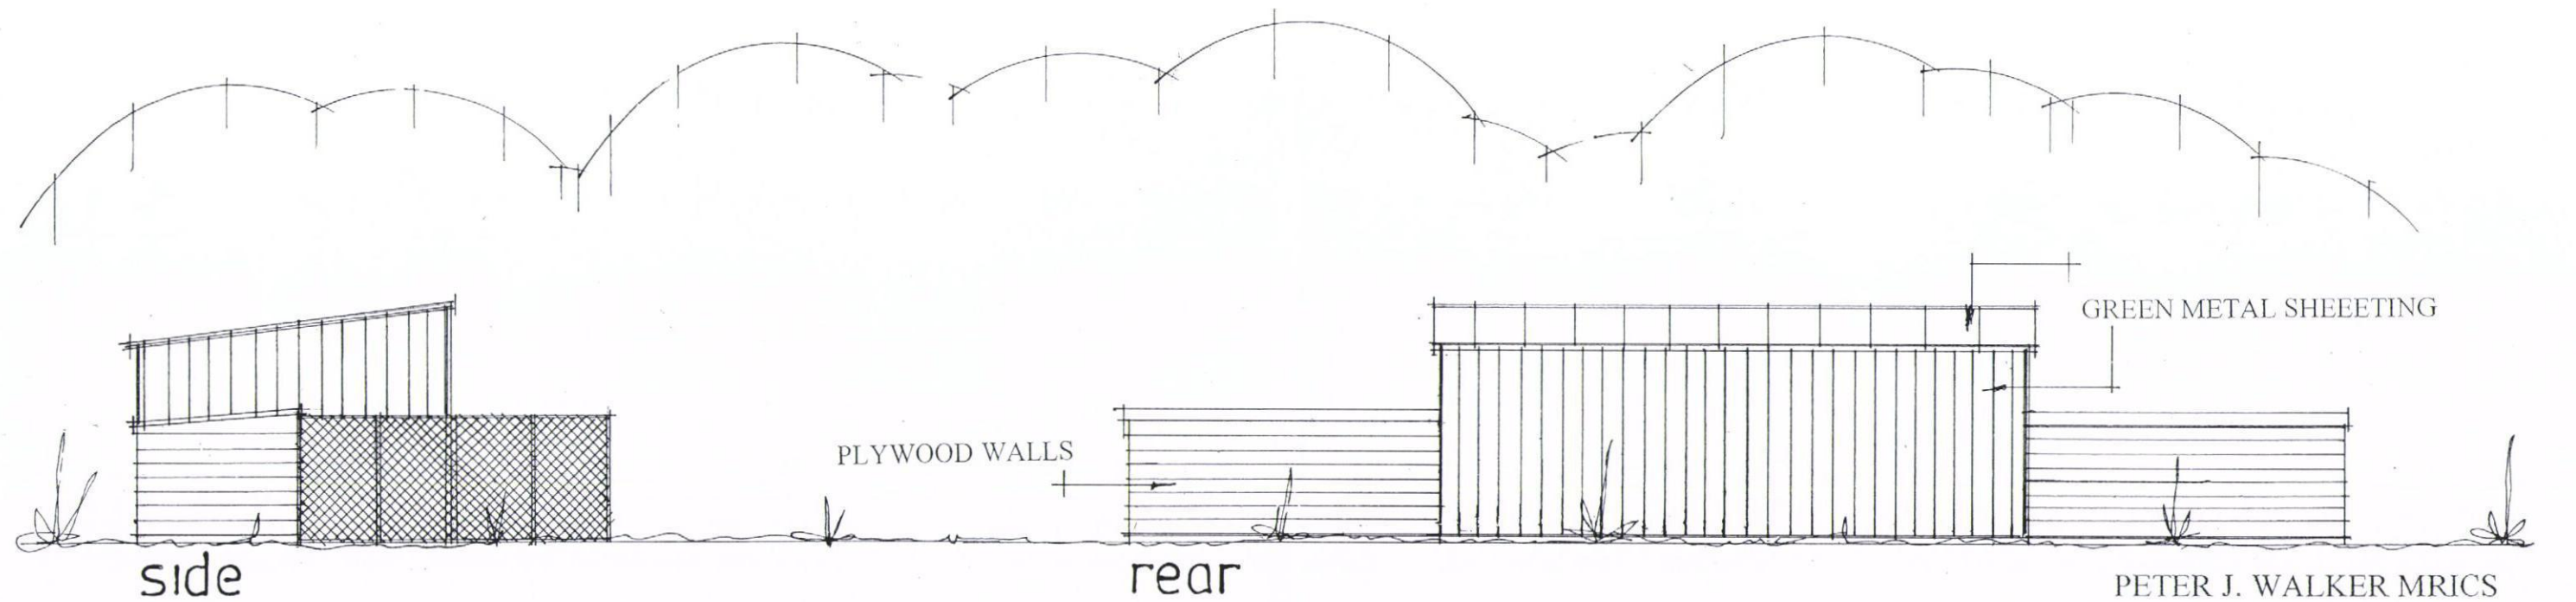


PROPOSED PHEASANT REARING BUILDINGS.  
 LAND OFF VICTORIA ROAD, HAYLING I. HANTS.  
 FOR MR M. SILVESTOR.

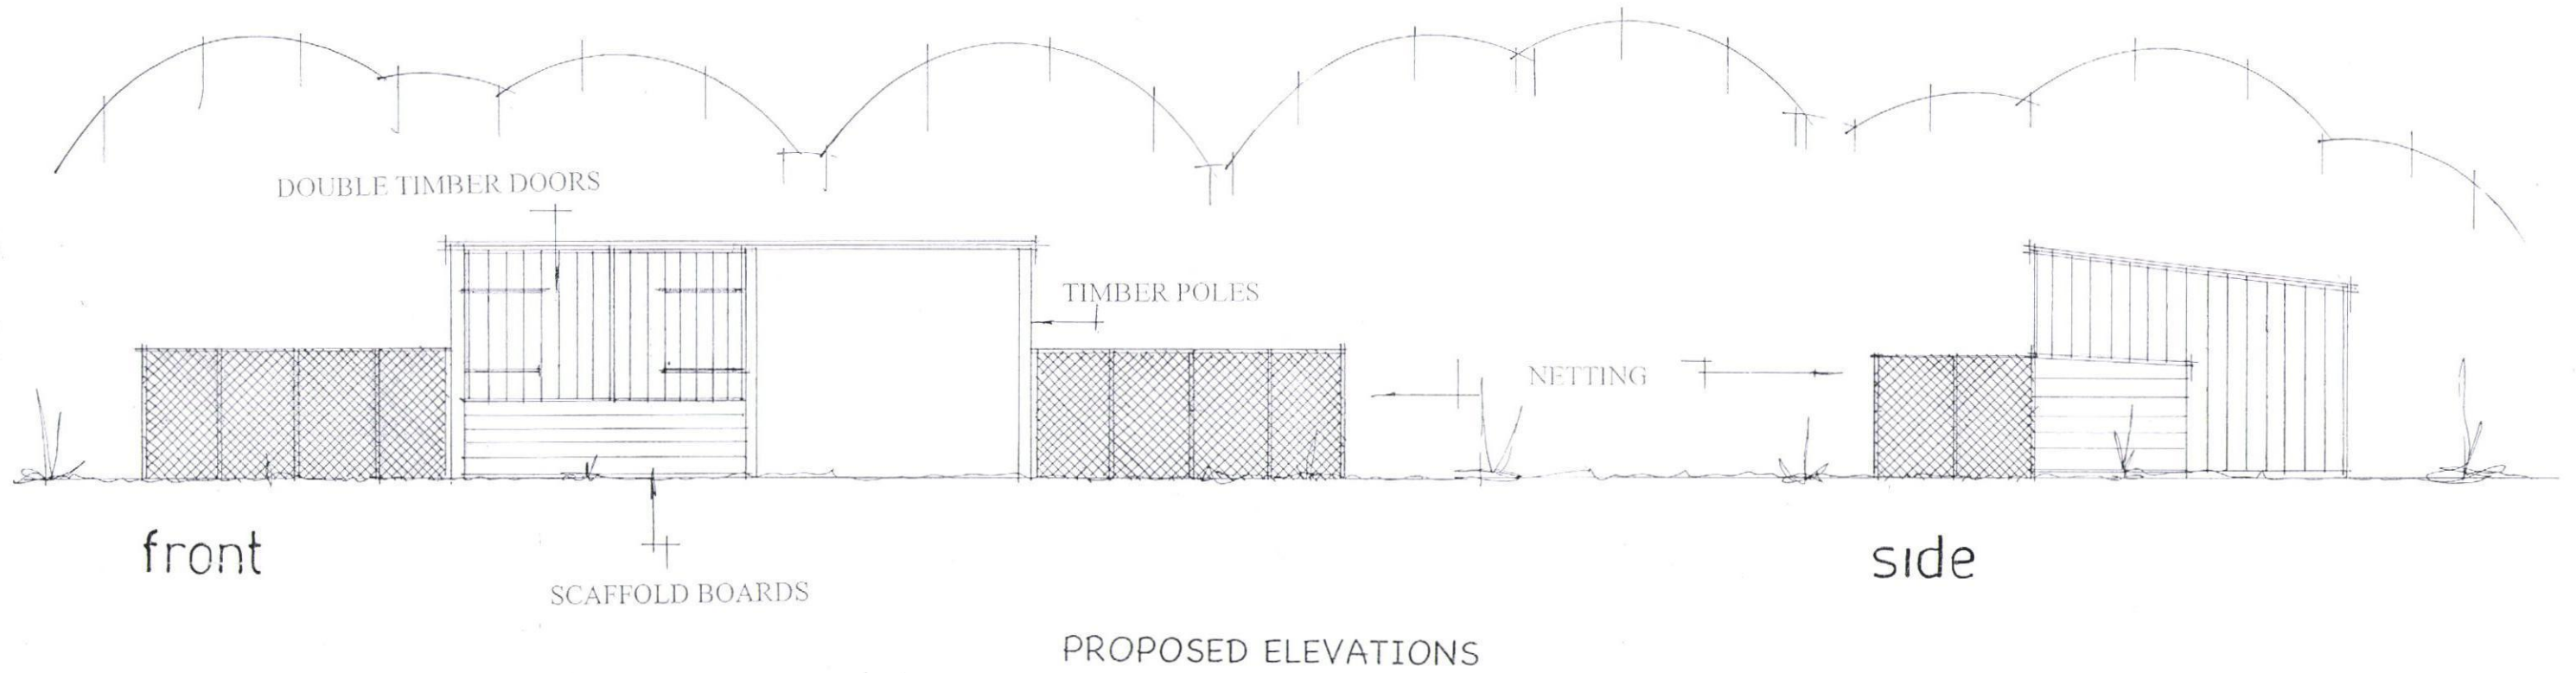

date aug 15  
 scale 1:100

PETER J. WALKER MRICS  
 CHARTERED SURVEYOR  
 182 SEAFRONT, HAYLING ISLAND, HANTS  
 PO11 9 AN

TEL: 02392467571