


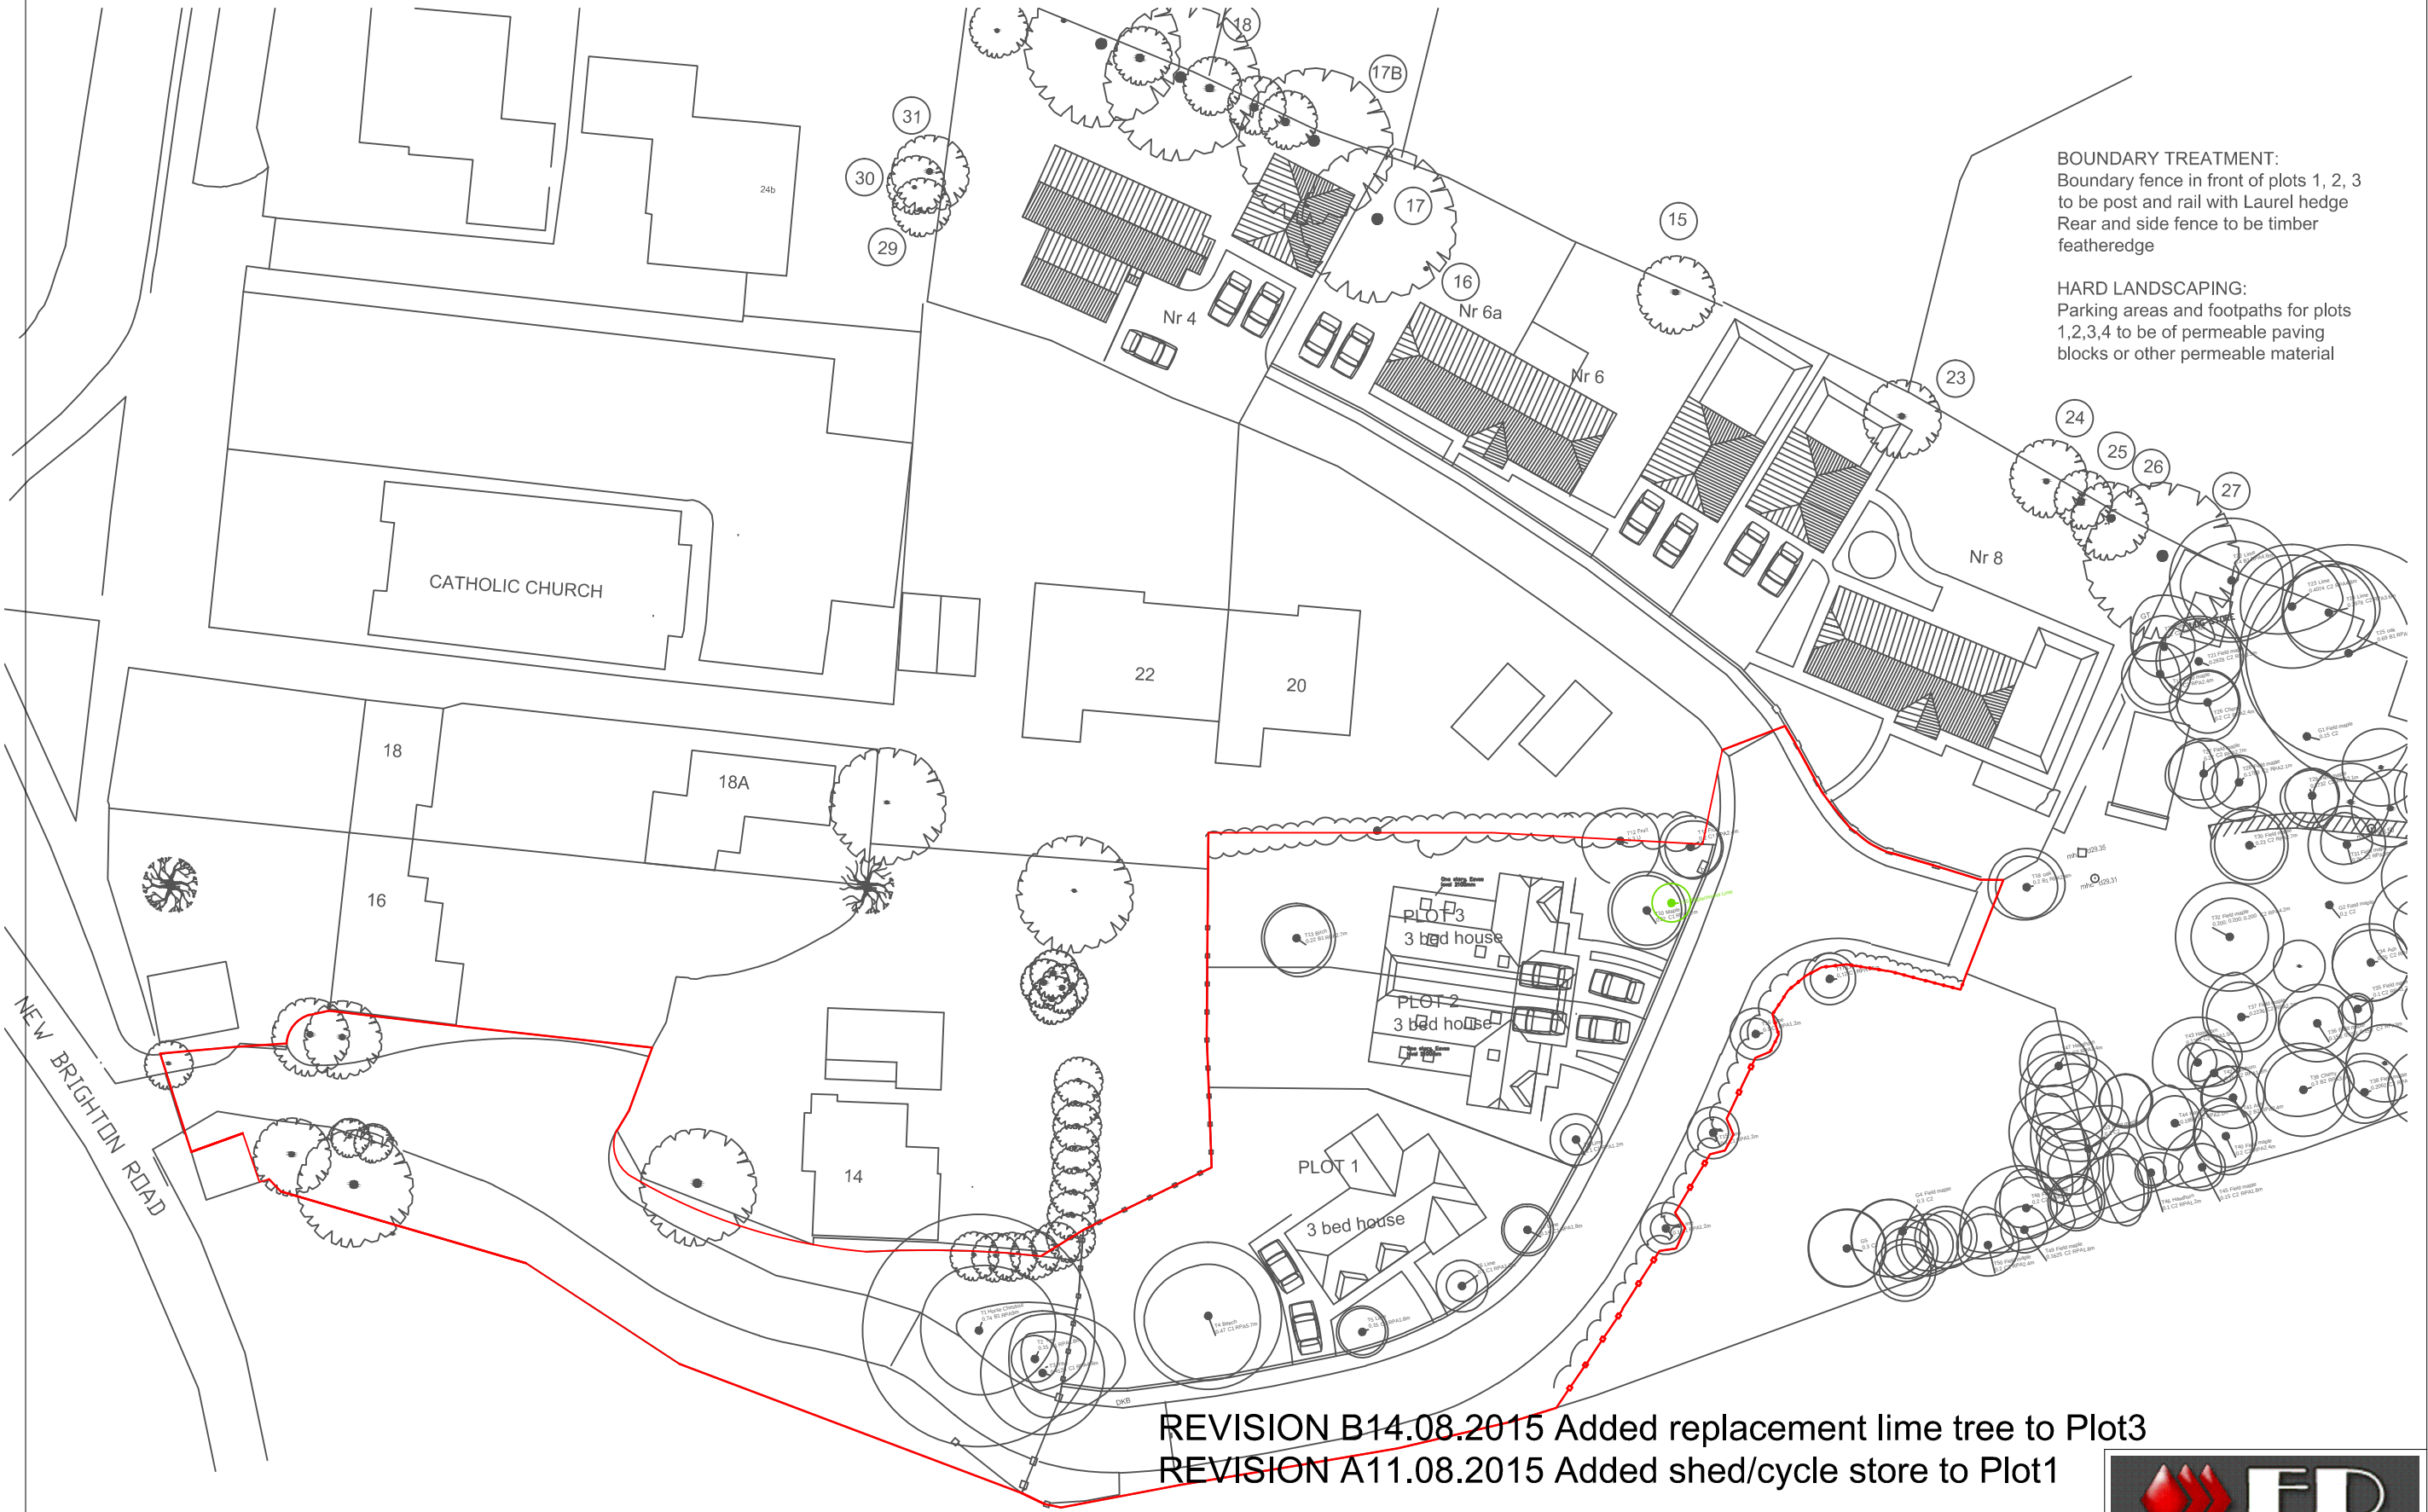

Date	12.05.15	Drawn	EM	Checked by	Date checked	Client	Mr&Mrs Millers
Scale	1/500	Drawing title				Project	New Build Houses
101/12		SITE LAYOUT PLAN				Address	next to 8Brighton Road Emsworth,Hants,PO10 7PS



ER constructions Ltd

6 New Brighton Road,
Emsworth, Hampshire
PO10 7PS
Tel: 08450450862
www.erconstructions.co.uk