


PHYSICAL SCALE IN METERS @ 1:100

NOTES:
This drawing has been produced solely for PLANNING/DESIGN.
Do not Scale from this Drawing except for planning purposes.
Any drainage shown is presumed and to be checked on site
before commencement of works. Internal rooms apart from
Utility/Store and Garage are not measured and information has
been taken from record drawings

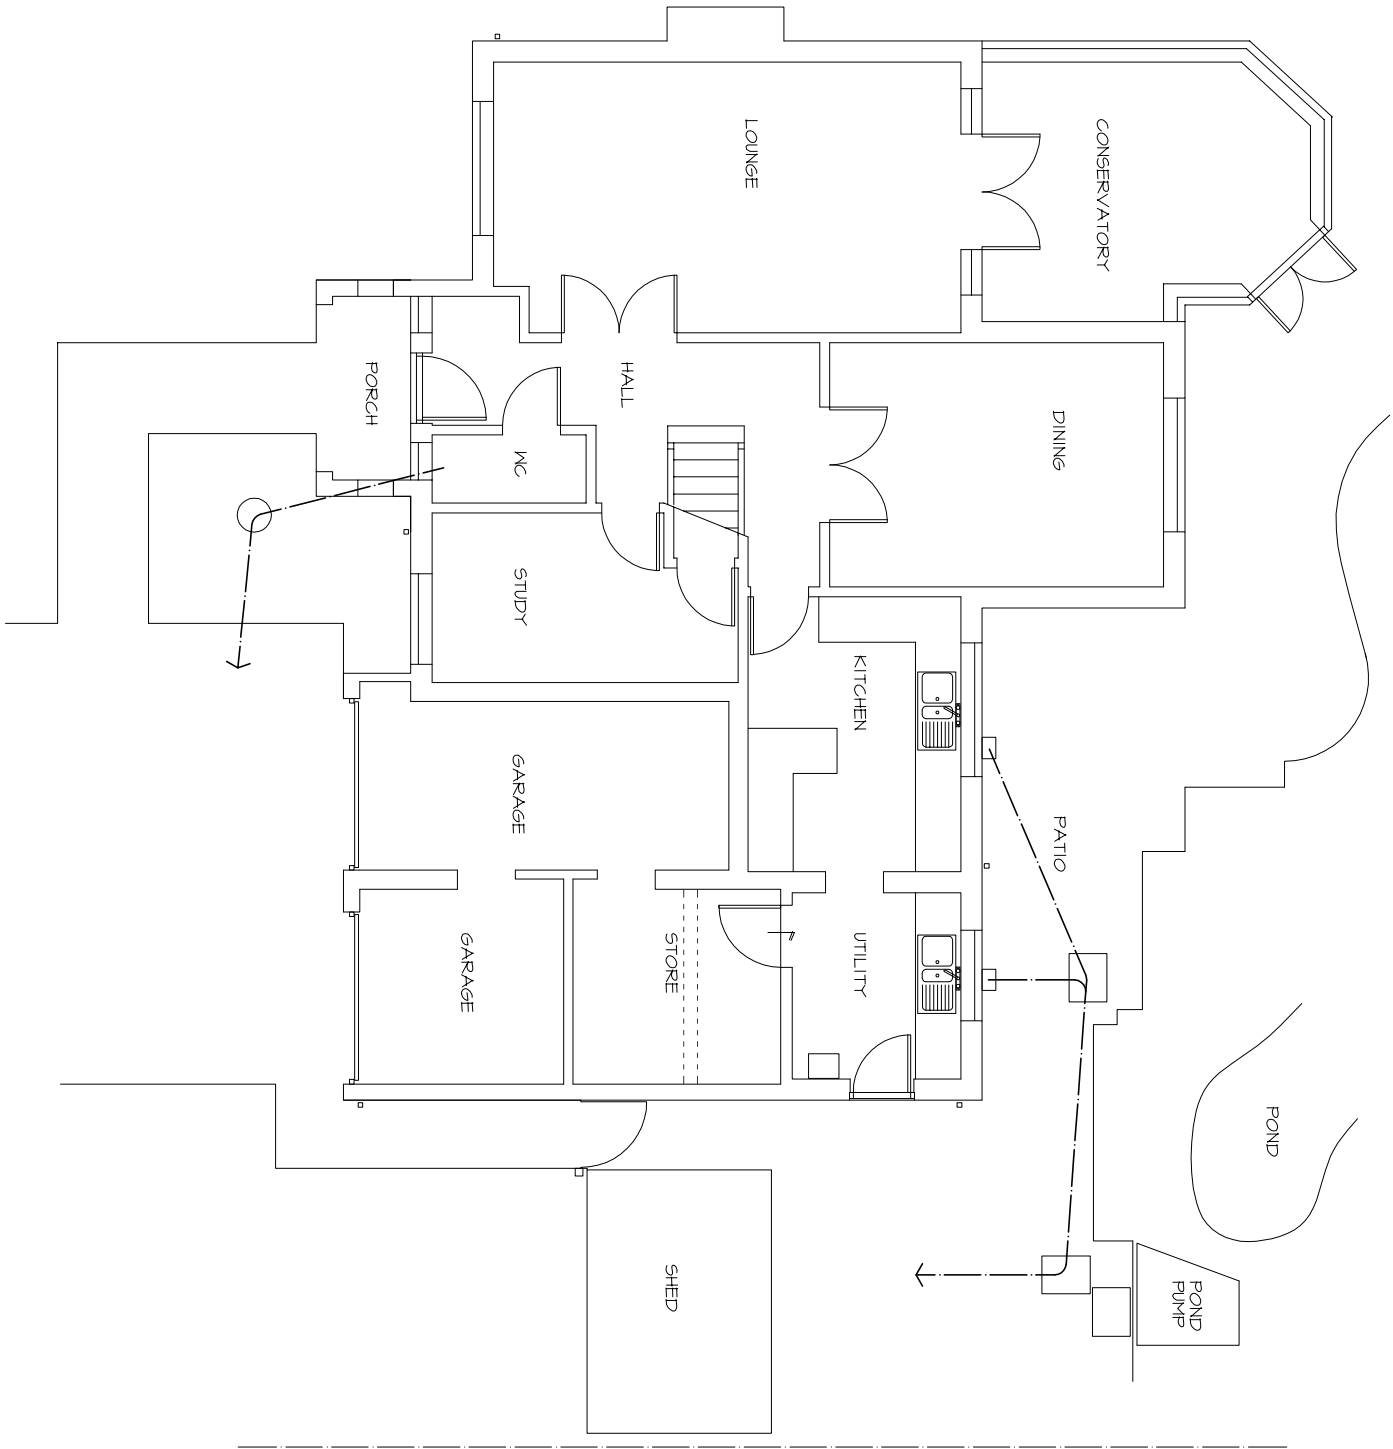

Existing Ground

EXISTING SURVEY - 18a Park Crescent, Emsworth. PO10 7NT

mf designs ltd
Chartered Architects



52 King Street • Emsworth • Hampshire • PO10 7AZ
Director: Martin Farrer RIBA • Co Registration No.4507379

tel 01243 377766
e admin@mfdesigns.org.uk

Date: Dec 2014
Scale: 1:100

Job No: 3119
Dwg No: EX_01