



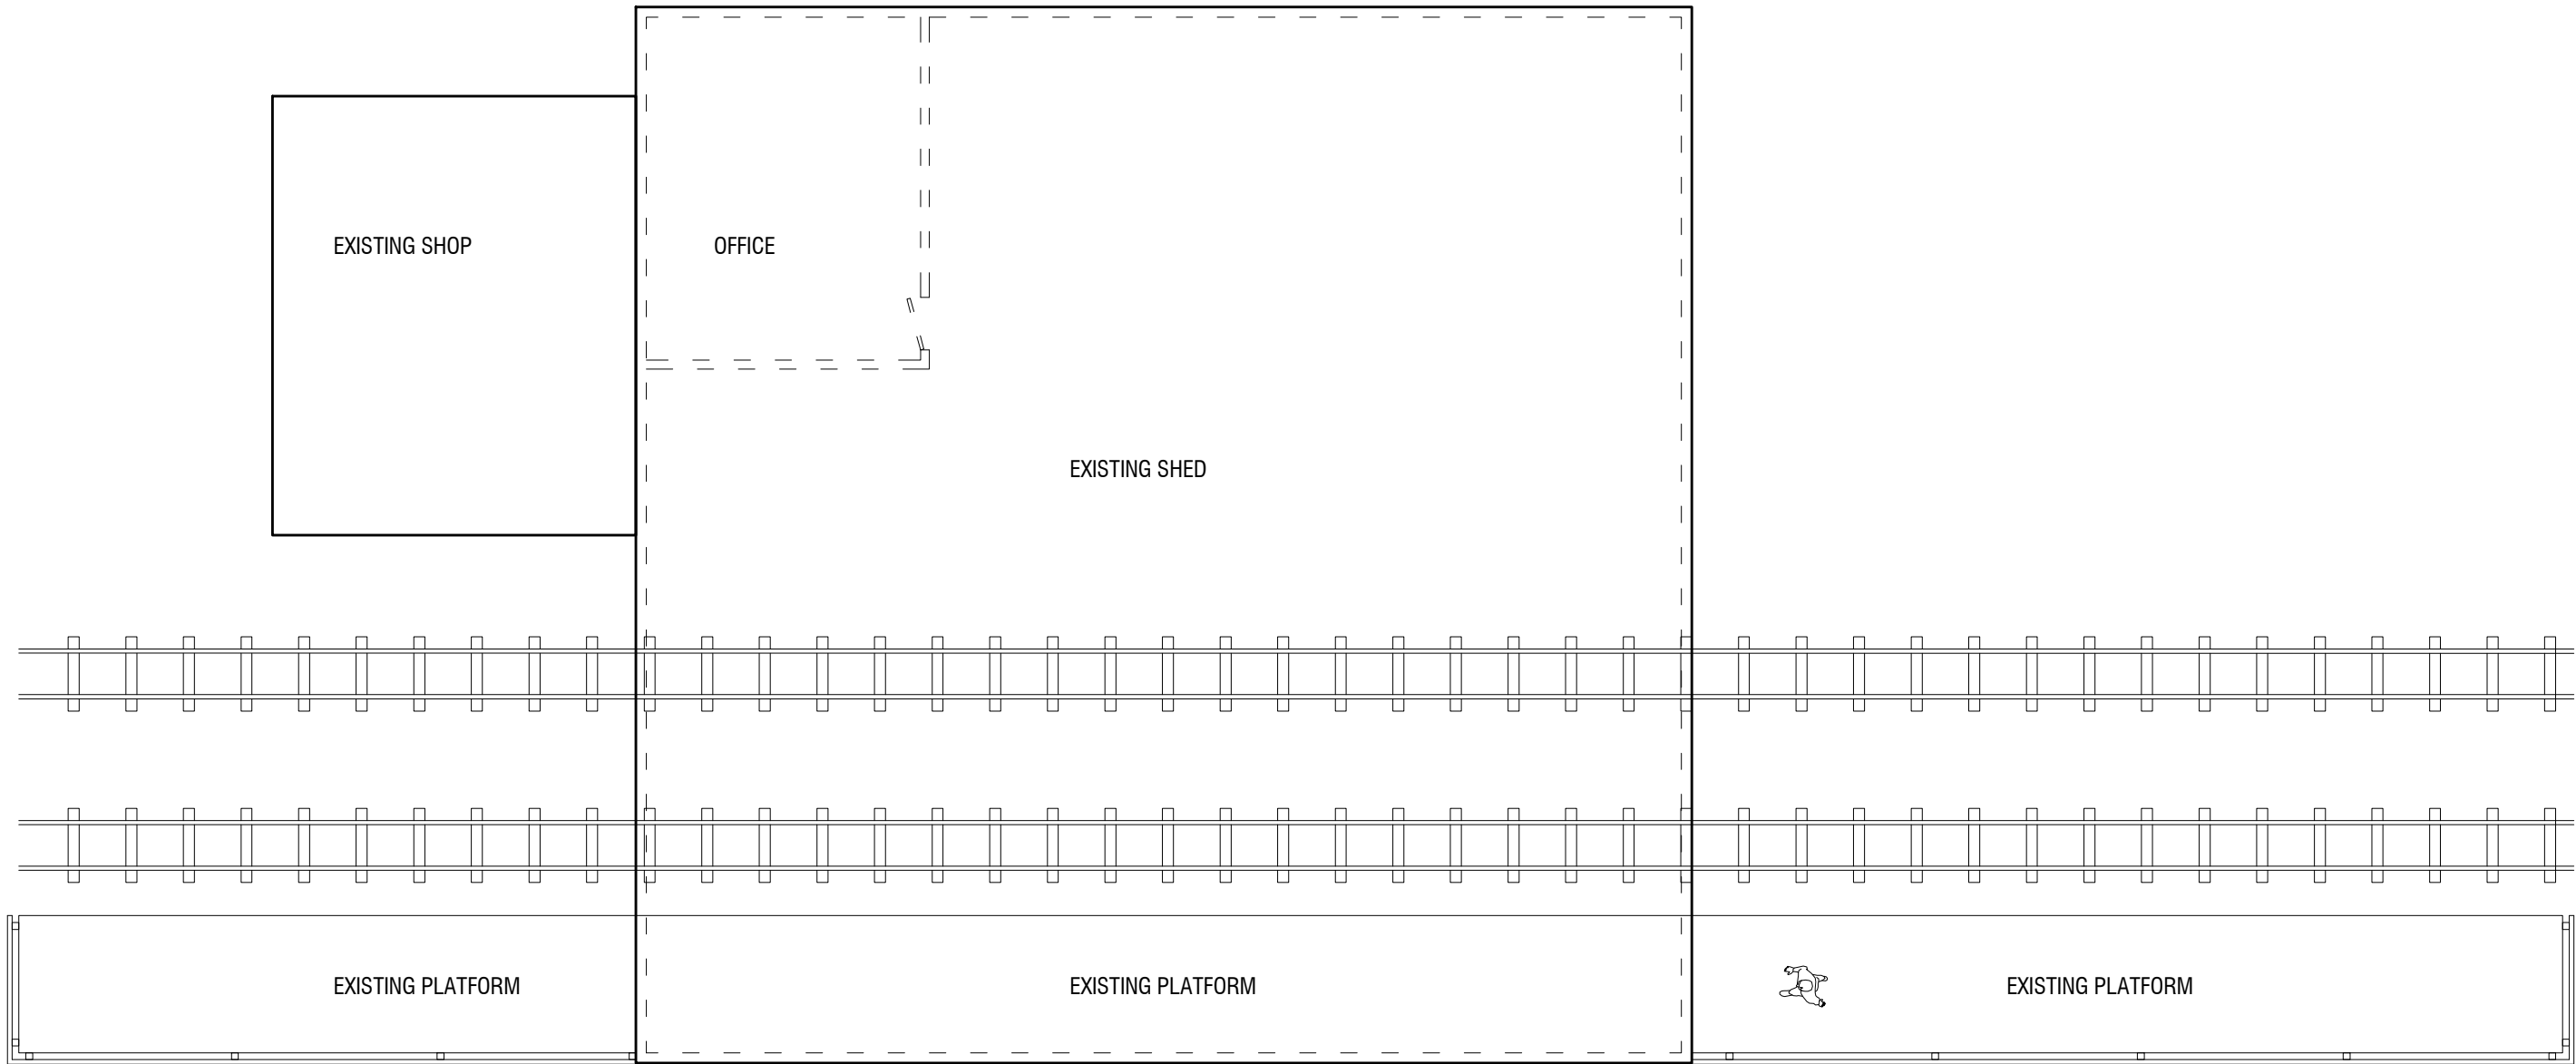

EXISTING PLAN
REF. NO.: BD533 EP01

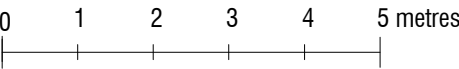

PROJECT: BEACHLANDS, HAYLING SEASIDE RAILWAY, HAYLING ISLAND, HAMPSHIRE P011 9LU			TITLE: EXISTING PLAN		
CLIENT: MR. BOB HADDOCK			JOB NO.: HR001		
			DWG. NO.: EP01		
			SCALE: 1:100 @ A3		
DATE: 05 06 2015		REV.: -	DRAWN BY: BH		