
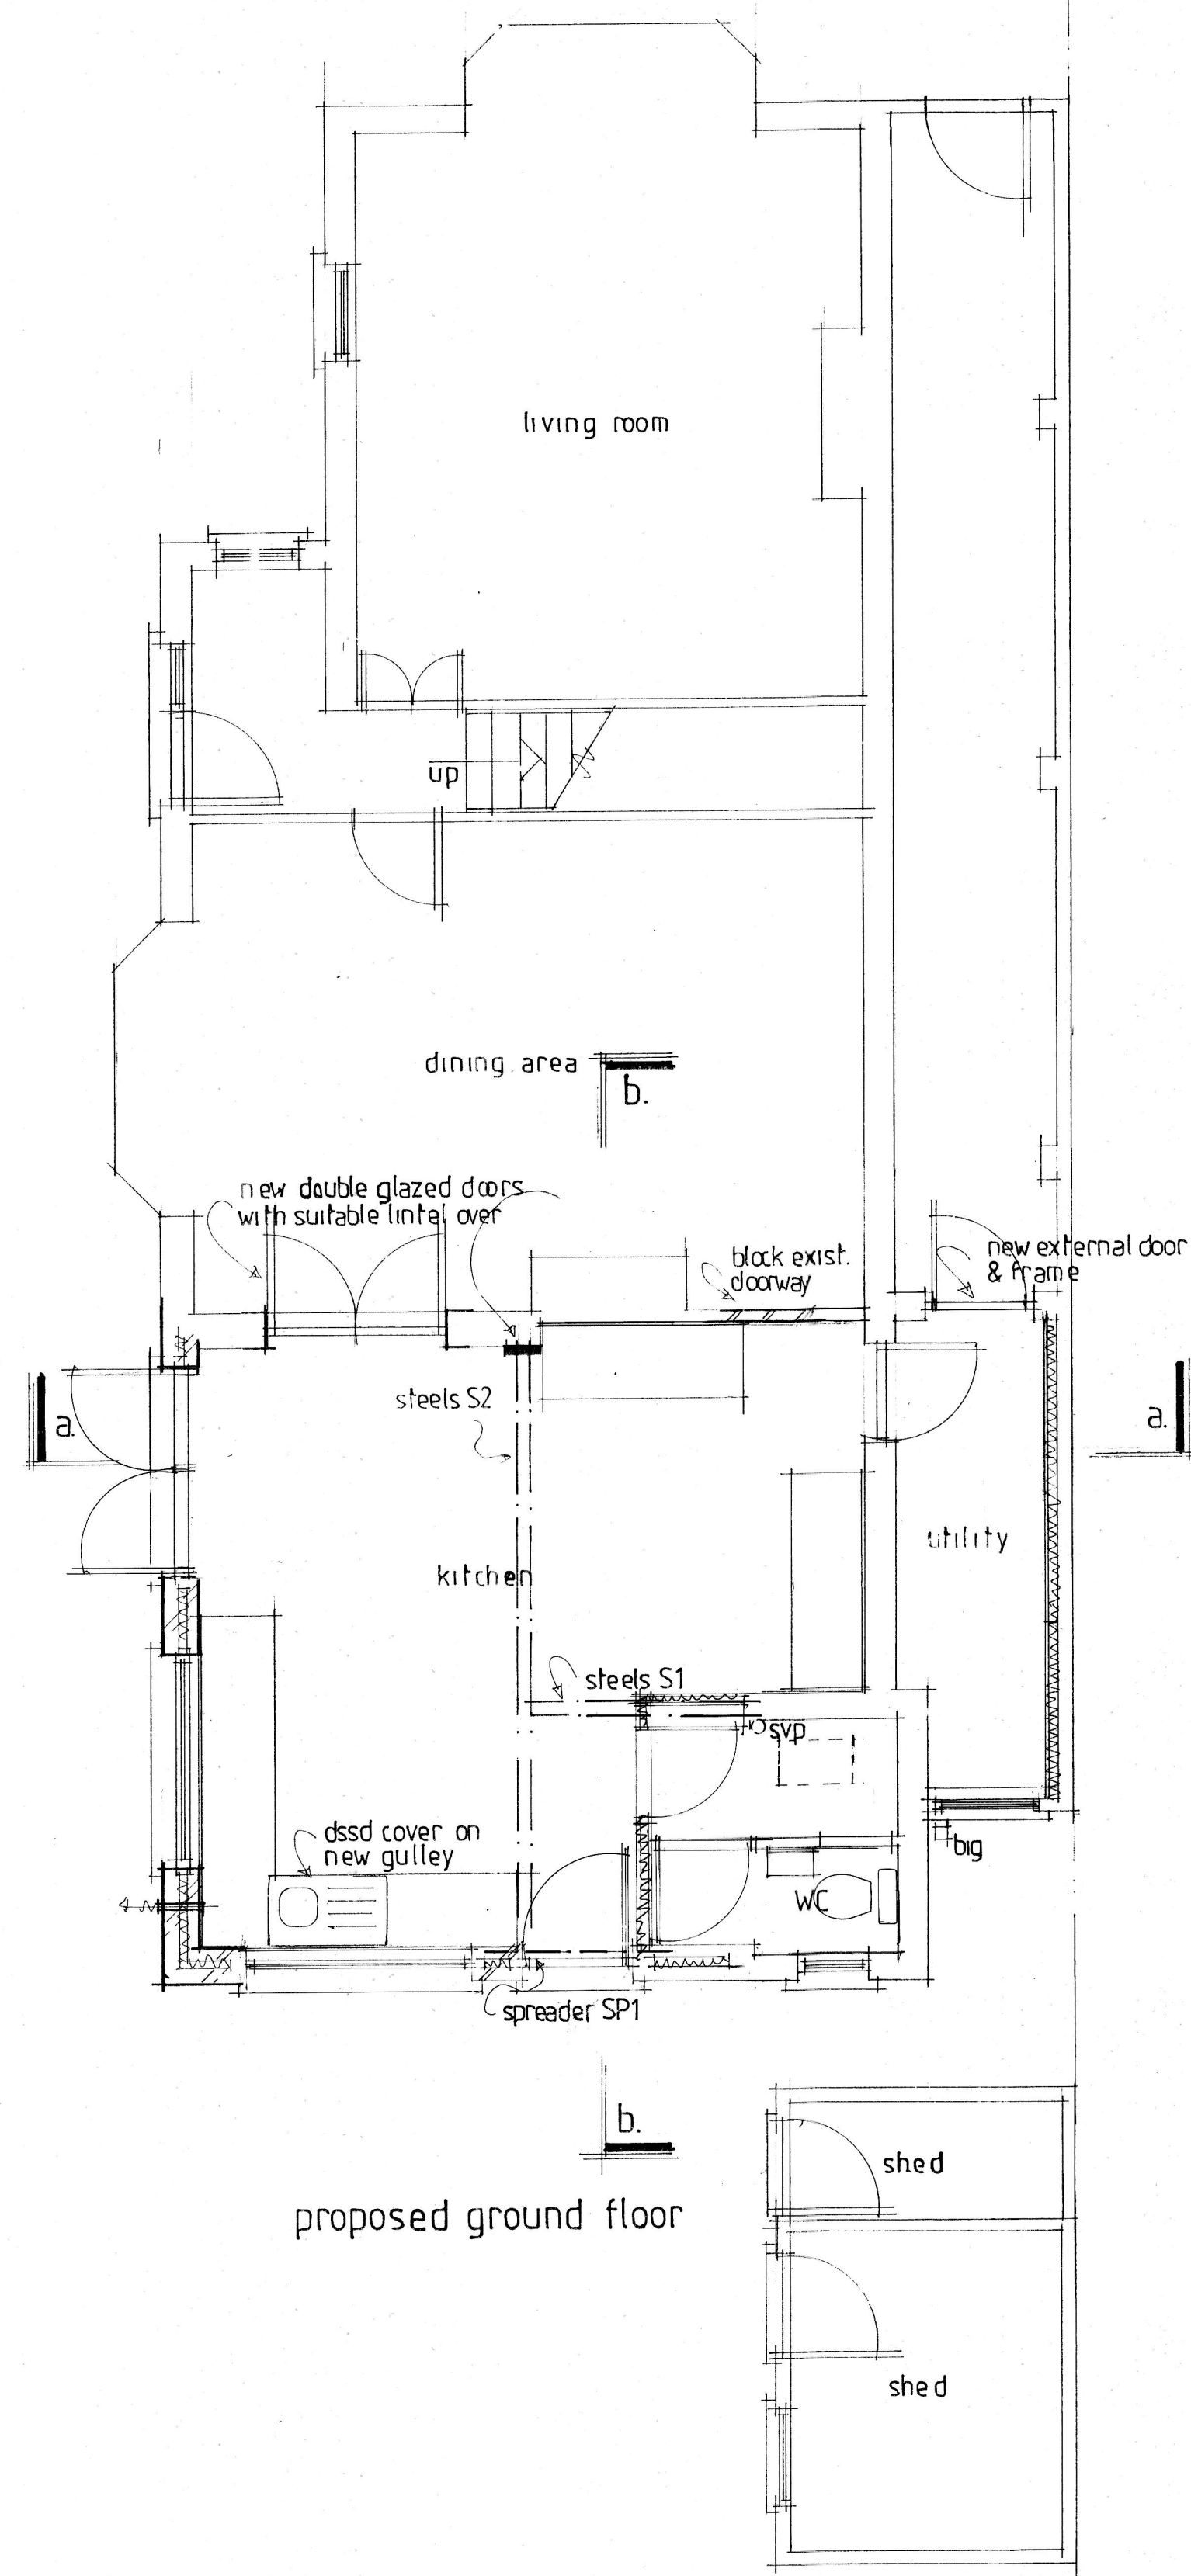
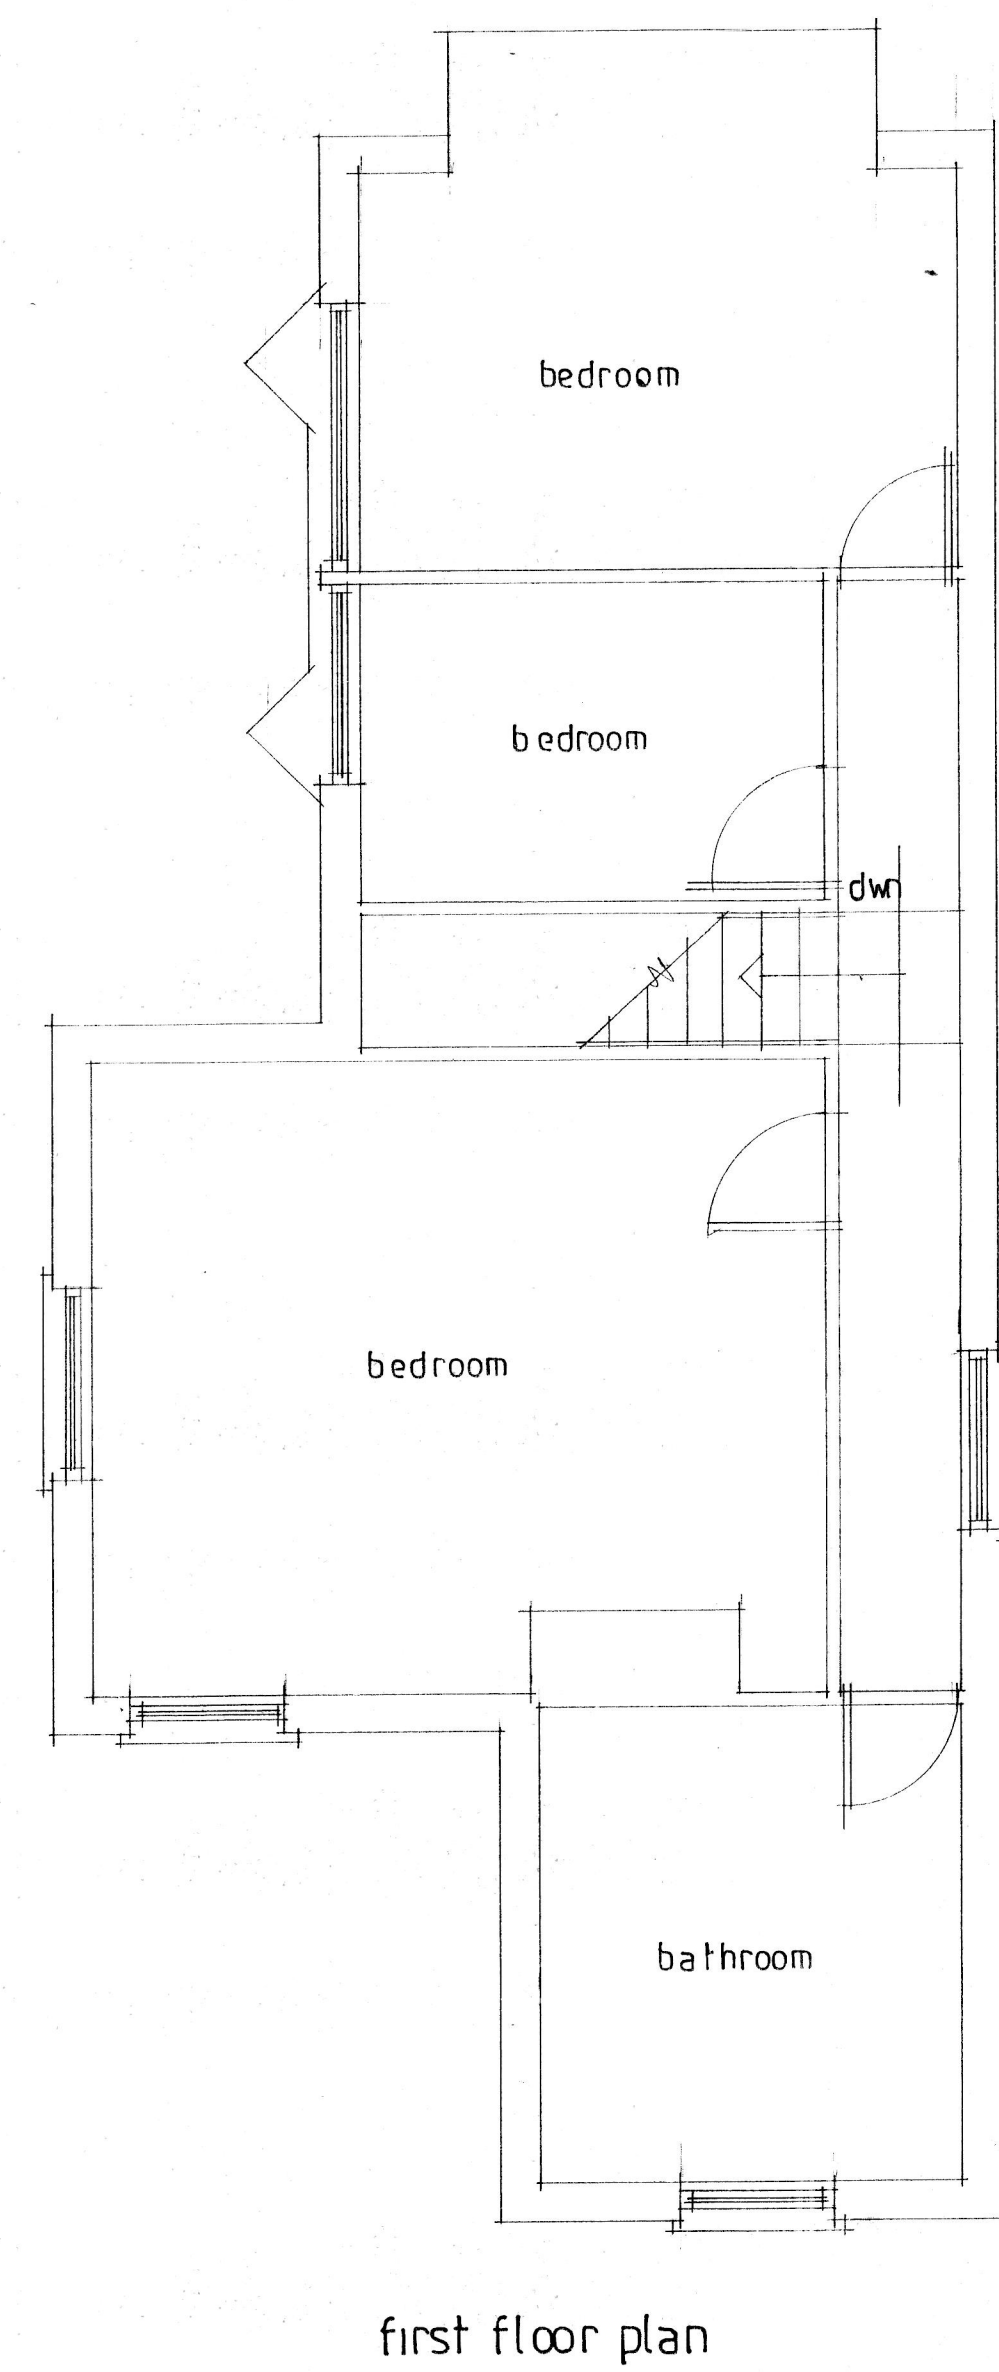


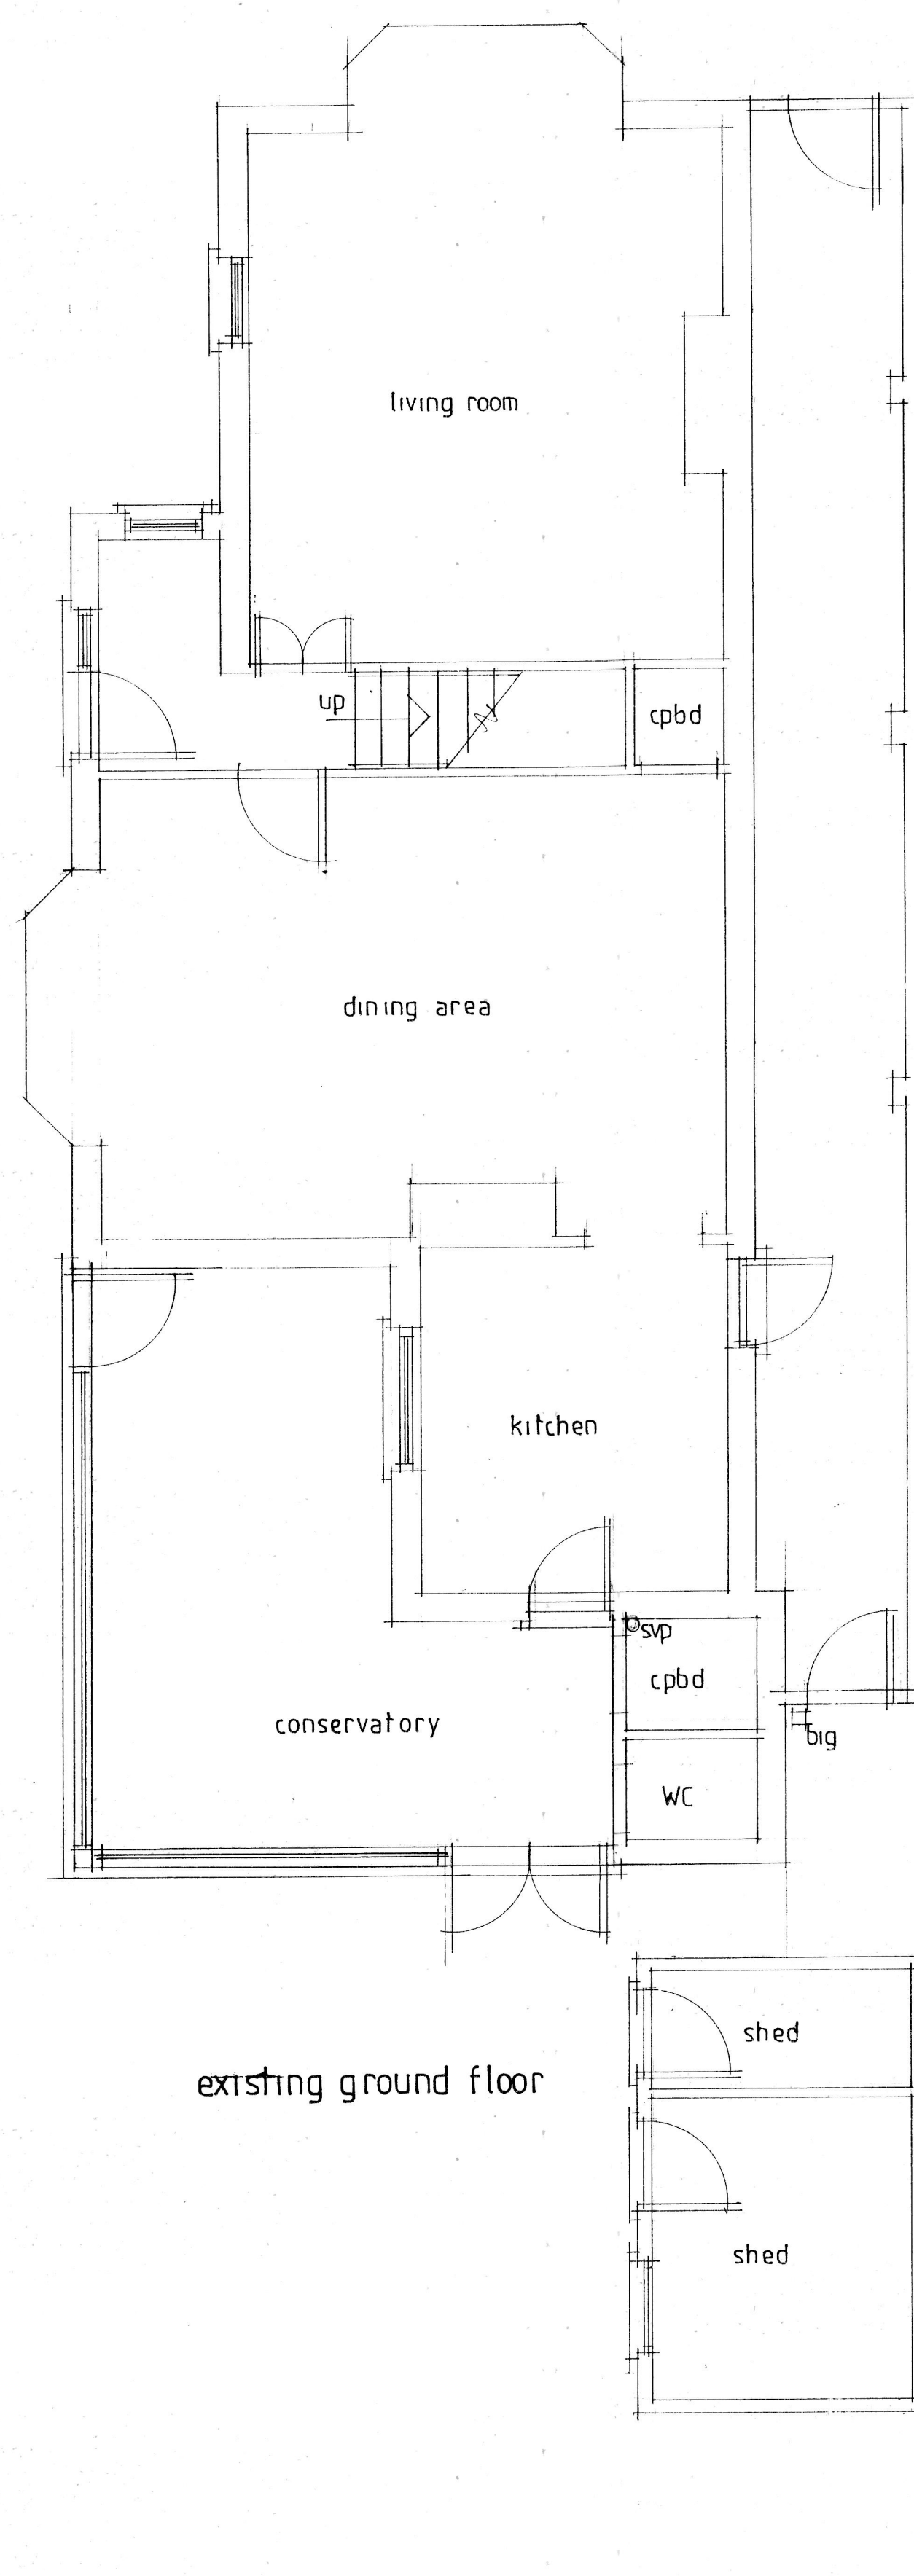

D MAY 15 CLIENT AMENDMENTS.

#	MAY 2015	CLIENT AMENDMENTS
A	APRIL 2015	BREXIT DRAWINGS
	Date	Revision

© copyright

THORNS-YOUNG
ARCHITECTURAL

THORNS-YOUNG LTD
CHARTERED BUILDING CONSULTANTS
232 London Road, North End, Portsmouth PO2 9JQ
Tel: (023) 9267 2883 Fax: (023) 9266 3457
Website: www.thornsyounge.co.uk

Client

Ms K Pratt

Job Title

22 Winifred Road
Waterlooville

Drawing Title

rear extension

Scale 1:50

Date APRIL 2015 Drawn by RN

Drg. No.	Rev.
8068-15-1	D