

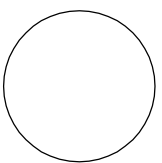


PHYSICAL SCALE IN METERS @ 1:50

HOT TUB

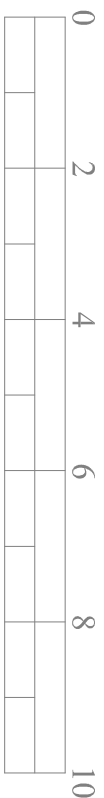

(T.1) Willow Tree

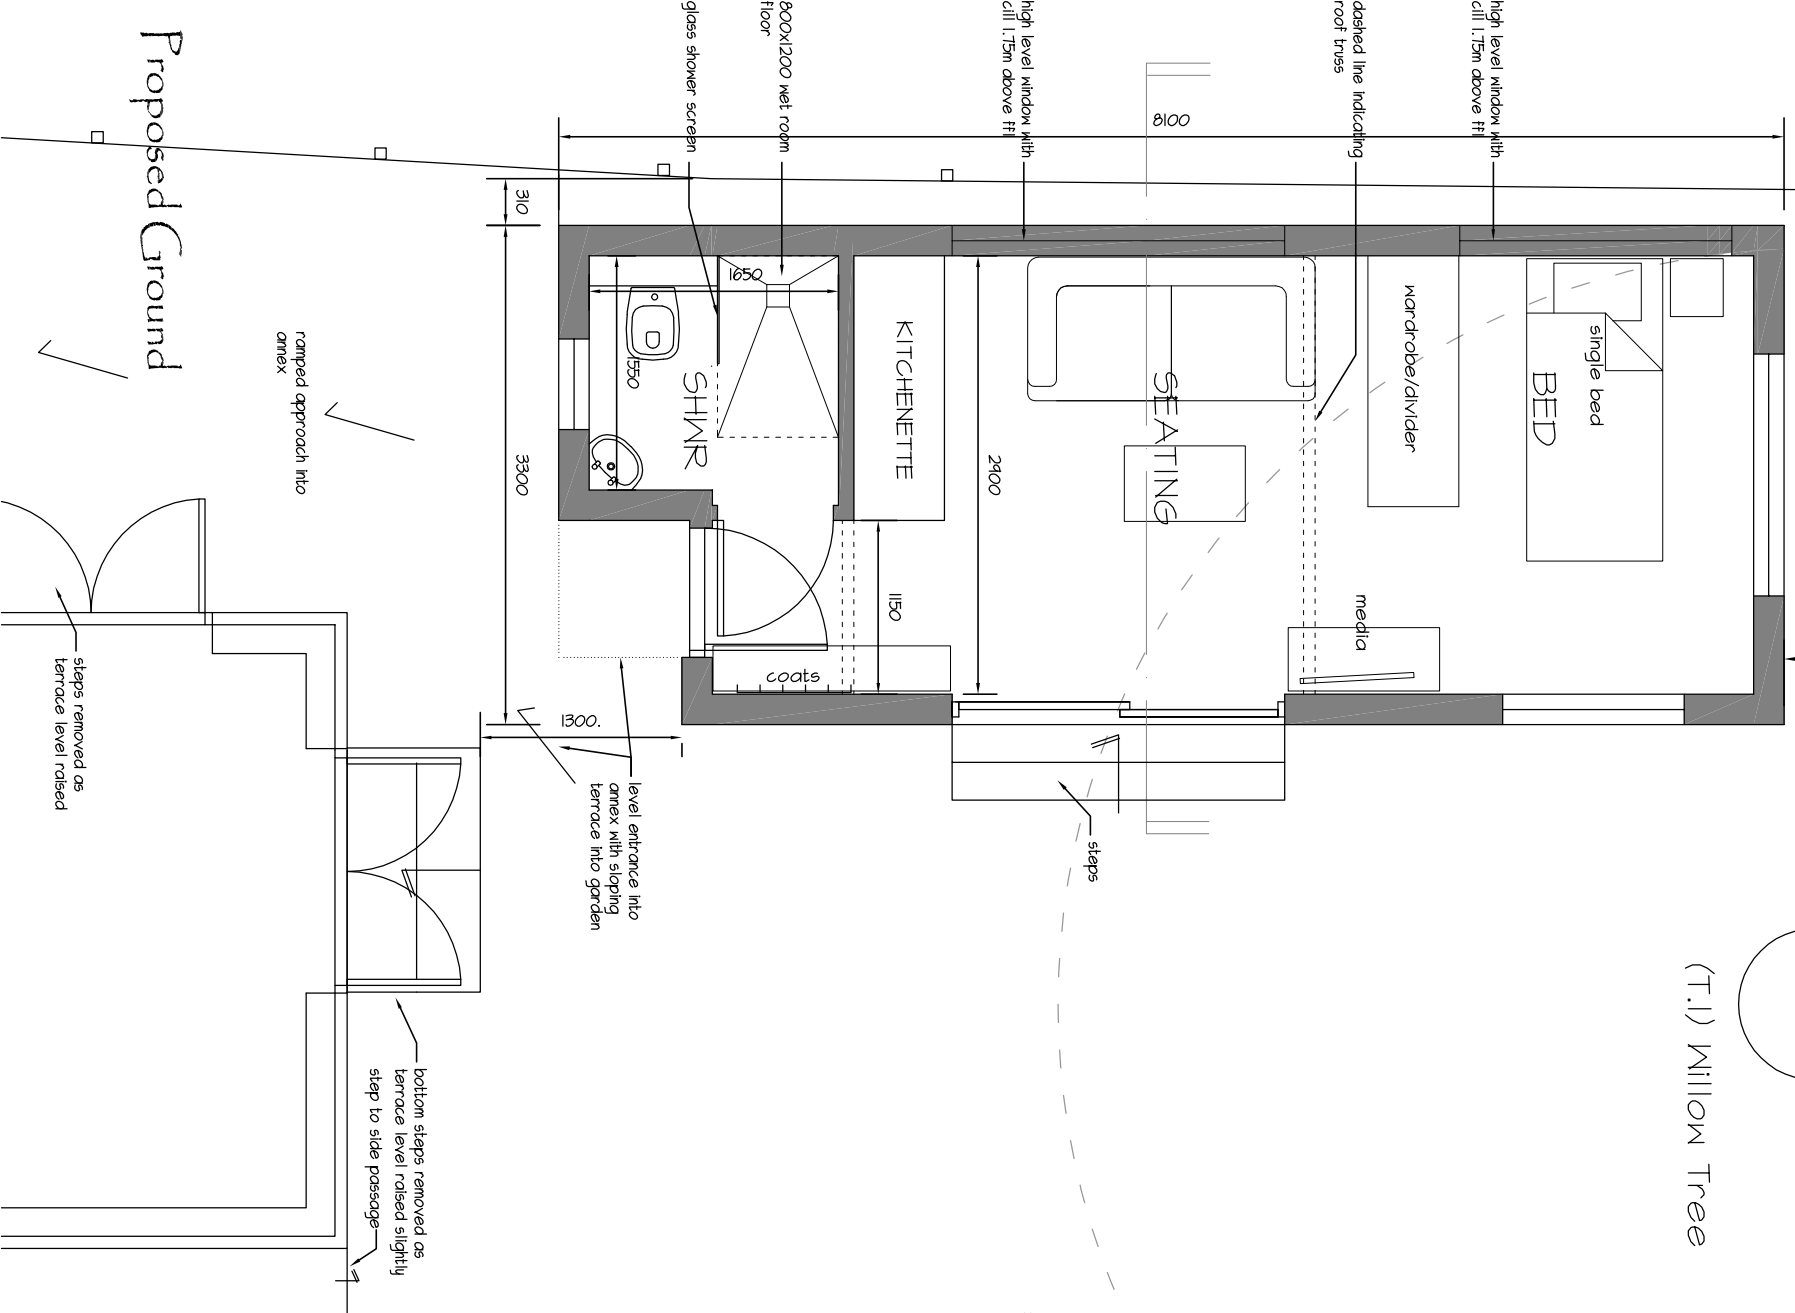


PHYSICAL SCALE IN METERS @ 1:100

NOTES:


This drawing has been produced solely for PLANNING/DESIGN. Do not Scale from this Drawing except for planning purposes. Any drainage shown is presumed and to be checked on site before commencement of works.

This drawing is the copyright of MFC Designs Ltd.


This drawing is the copyright of MF Designs Ltd.

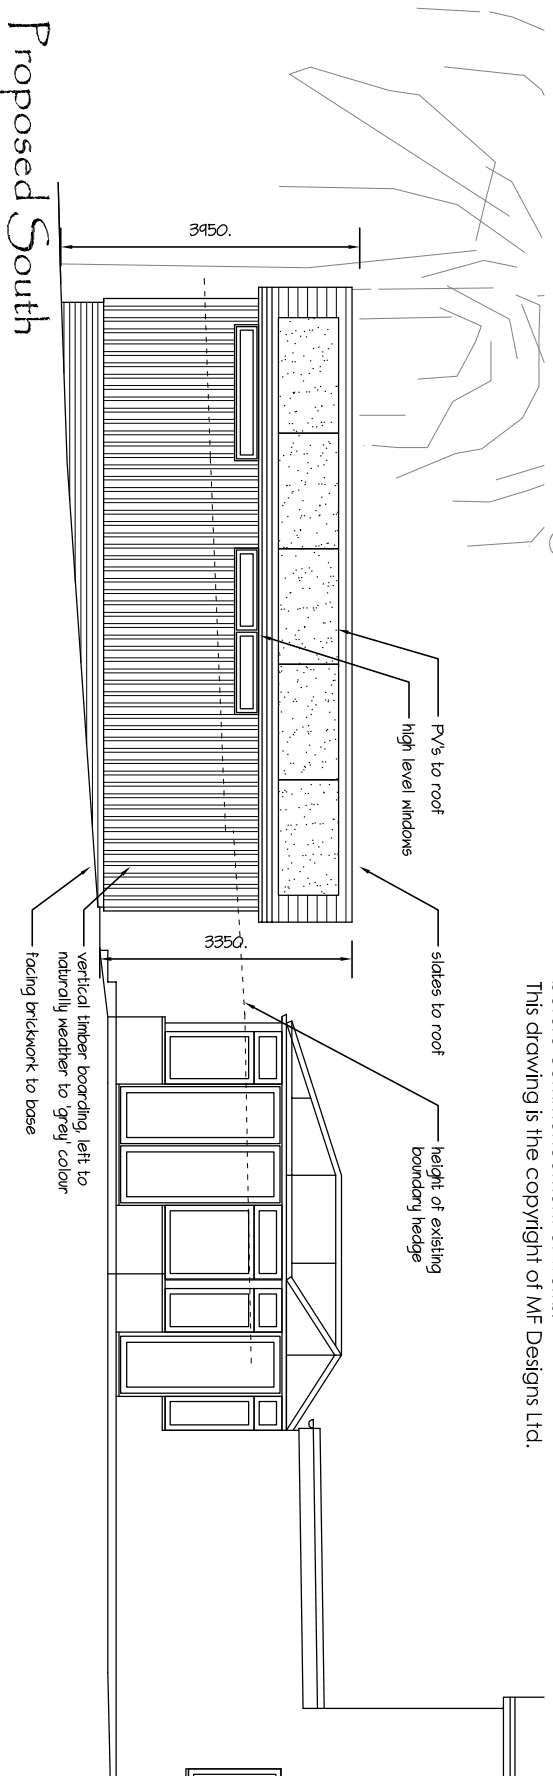

Proposed South

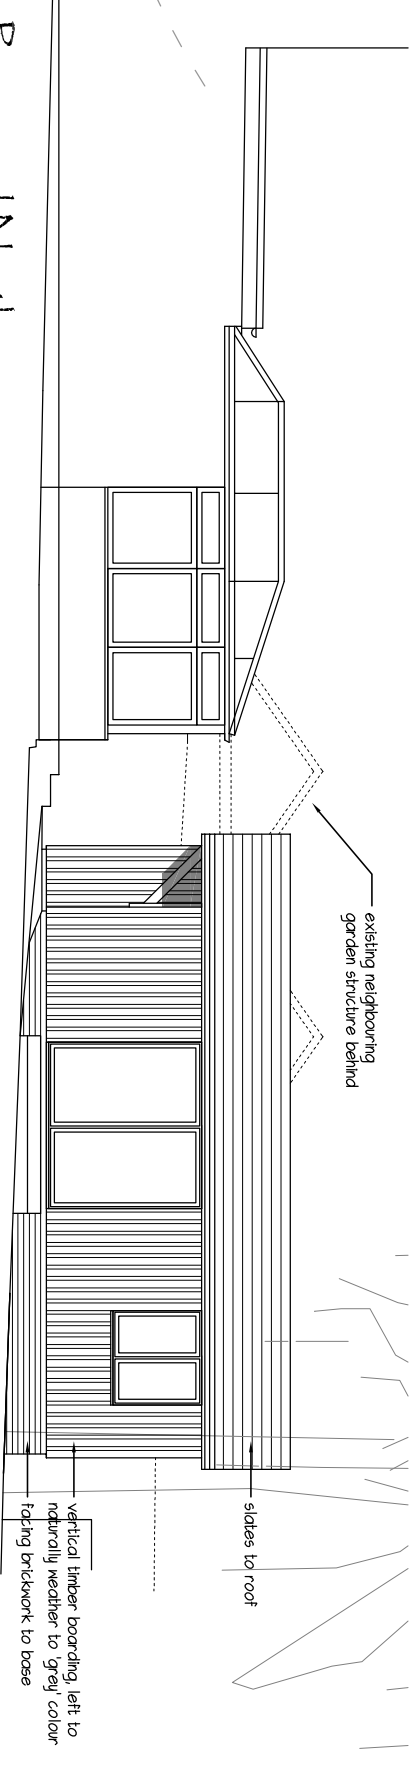

Proposed North

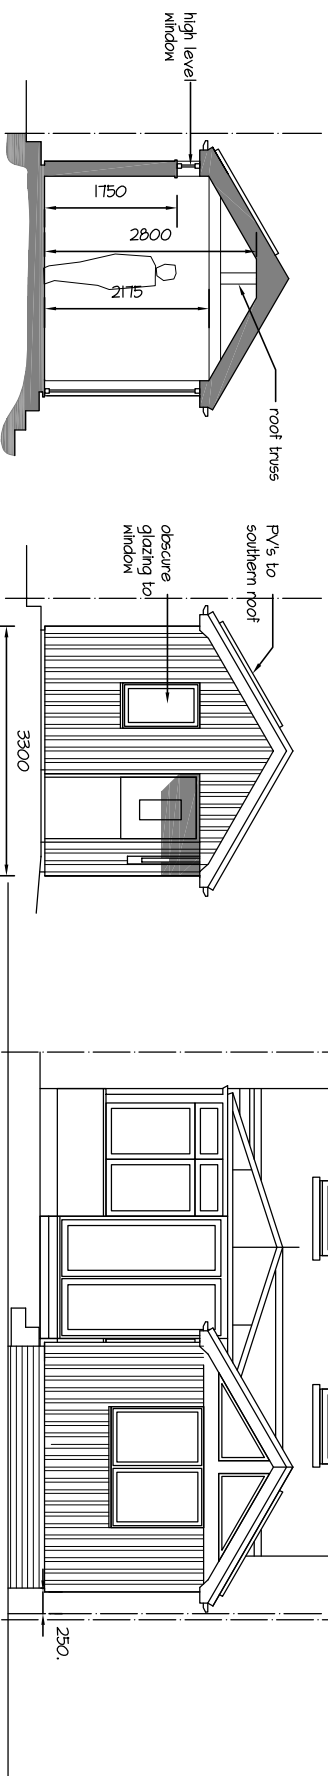

Typical Section

Proposed East

Proposed West

mf designs ltd

Chartered Architects



PROPOSED ANNEX - 21 New Brighton Road, Emsworth

Date: April 2016
Scale: 1:100/50

Job No: 3152
Drg No: P_01