


All dimensions to be checked on site prior to commencement of any construction works. Plotted dimensions are to be used in preference to scaled dimensions.

HOUSE

Electric
Sub-Station

BRAMDEAN ROAD

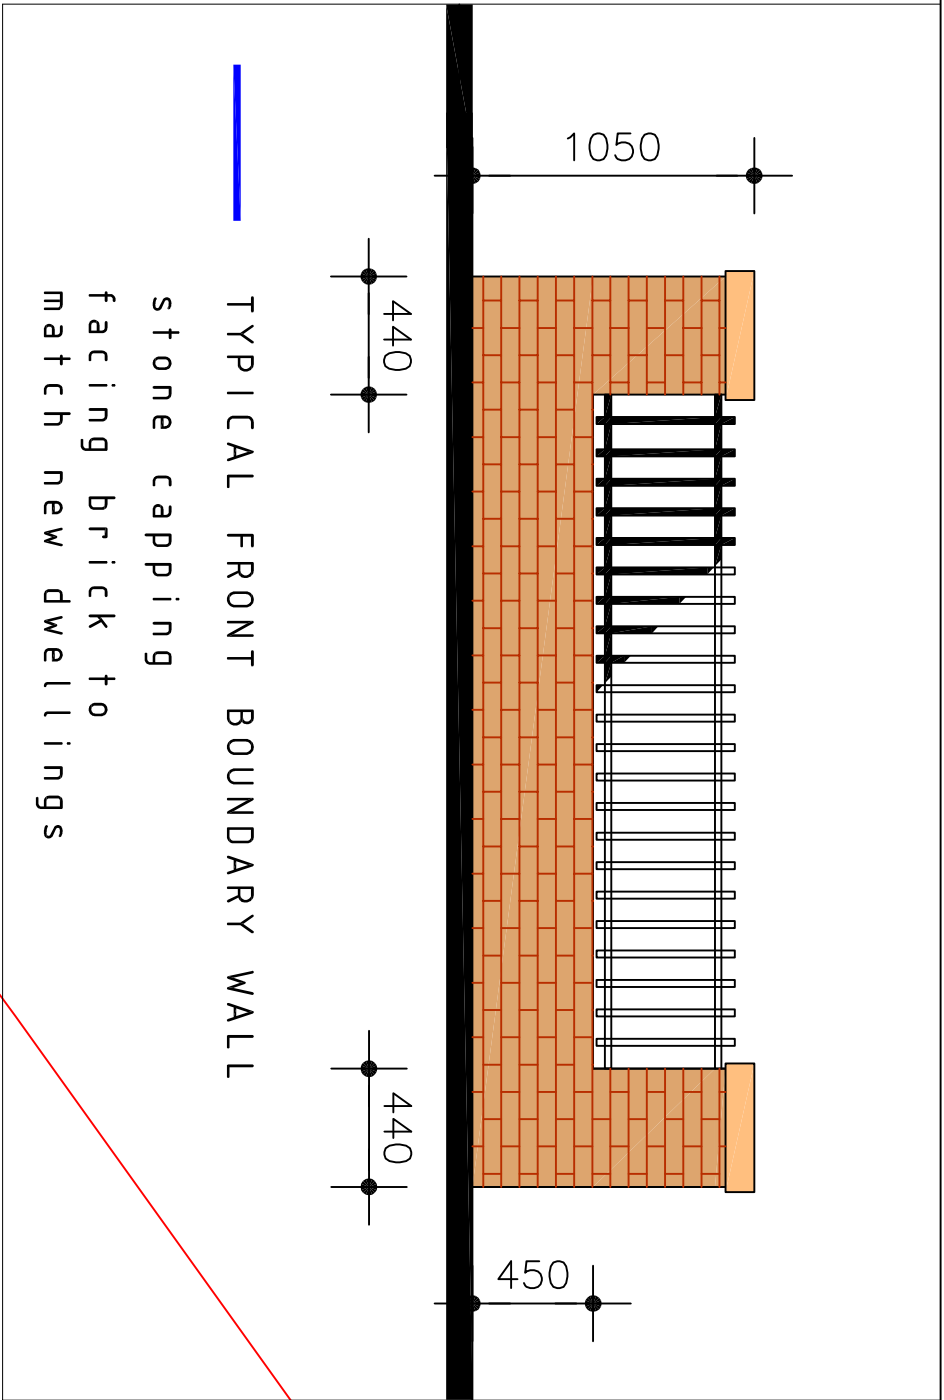

Revision	Description	Date	Drawn By

Project :
The Former Wheatstee
Bramdean Road
Leigh Park
Havant

Drawing Title :

Condition 6

Chris Flint Associates Ltd

CHARTERED SURVEYORS - PROJECT MANAGERS
DEVELOPMENT CONSULTANTS

Drawn By	Date	SHEET SIZE	Approved By
CF	24/03/16	A1	

Drawn By	Date	Scale
CFA	FULL	1:100

PLANNING

2 Emerald Close Waterlooville, Hants PO7 7XZ
Tel: 023 92 432484 Fax: 023 92 358554
Email: chris@flintassociates.co.uk