


General Arrangement

Specification

Notes :-

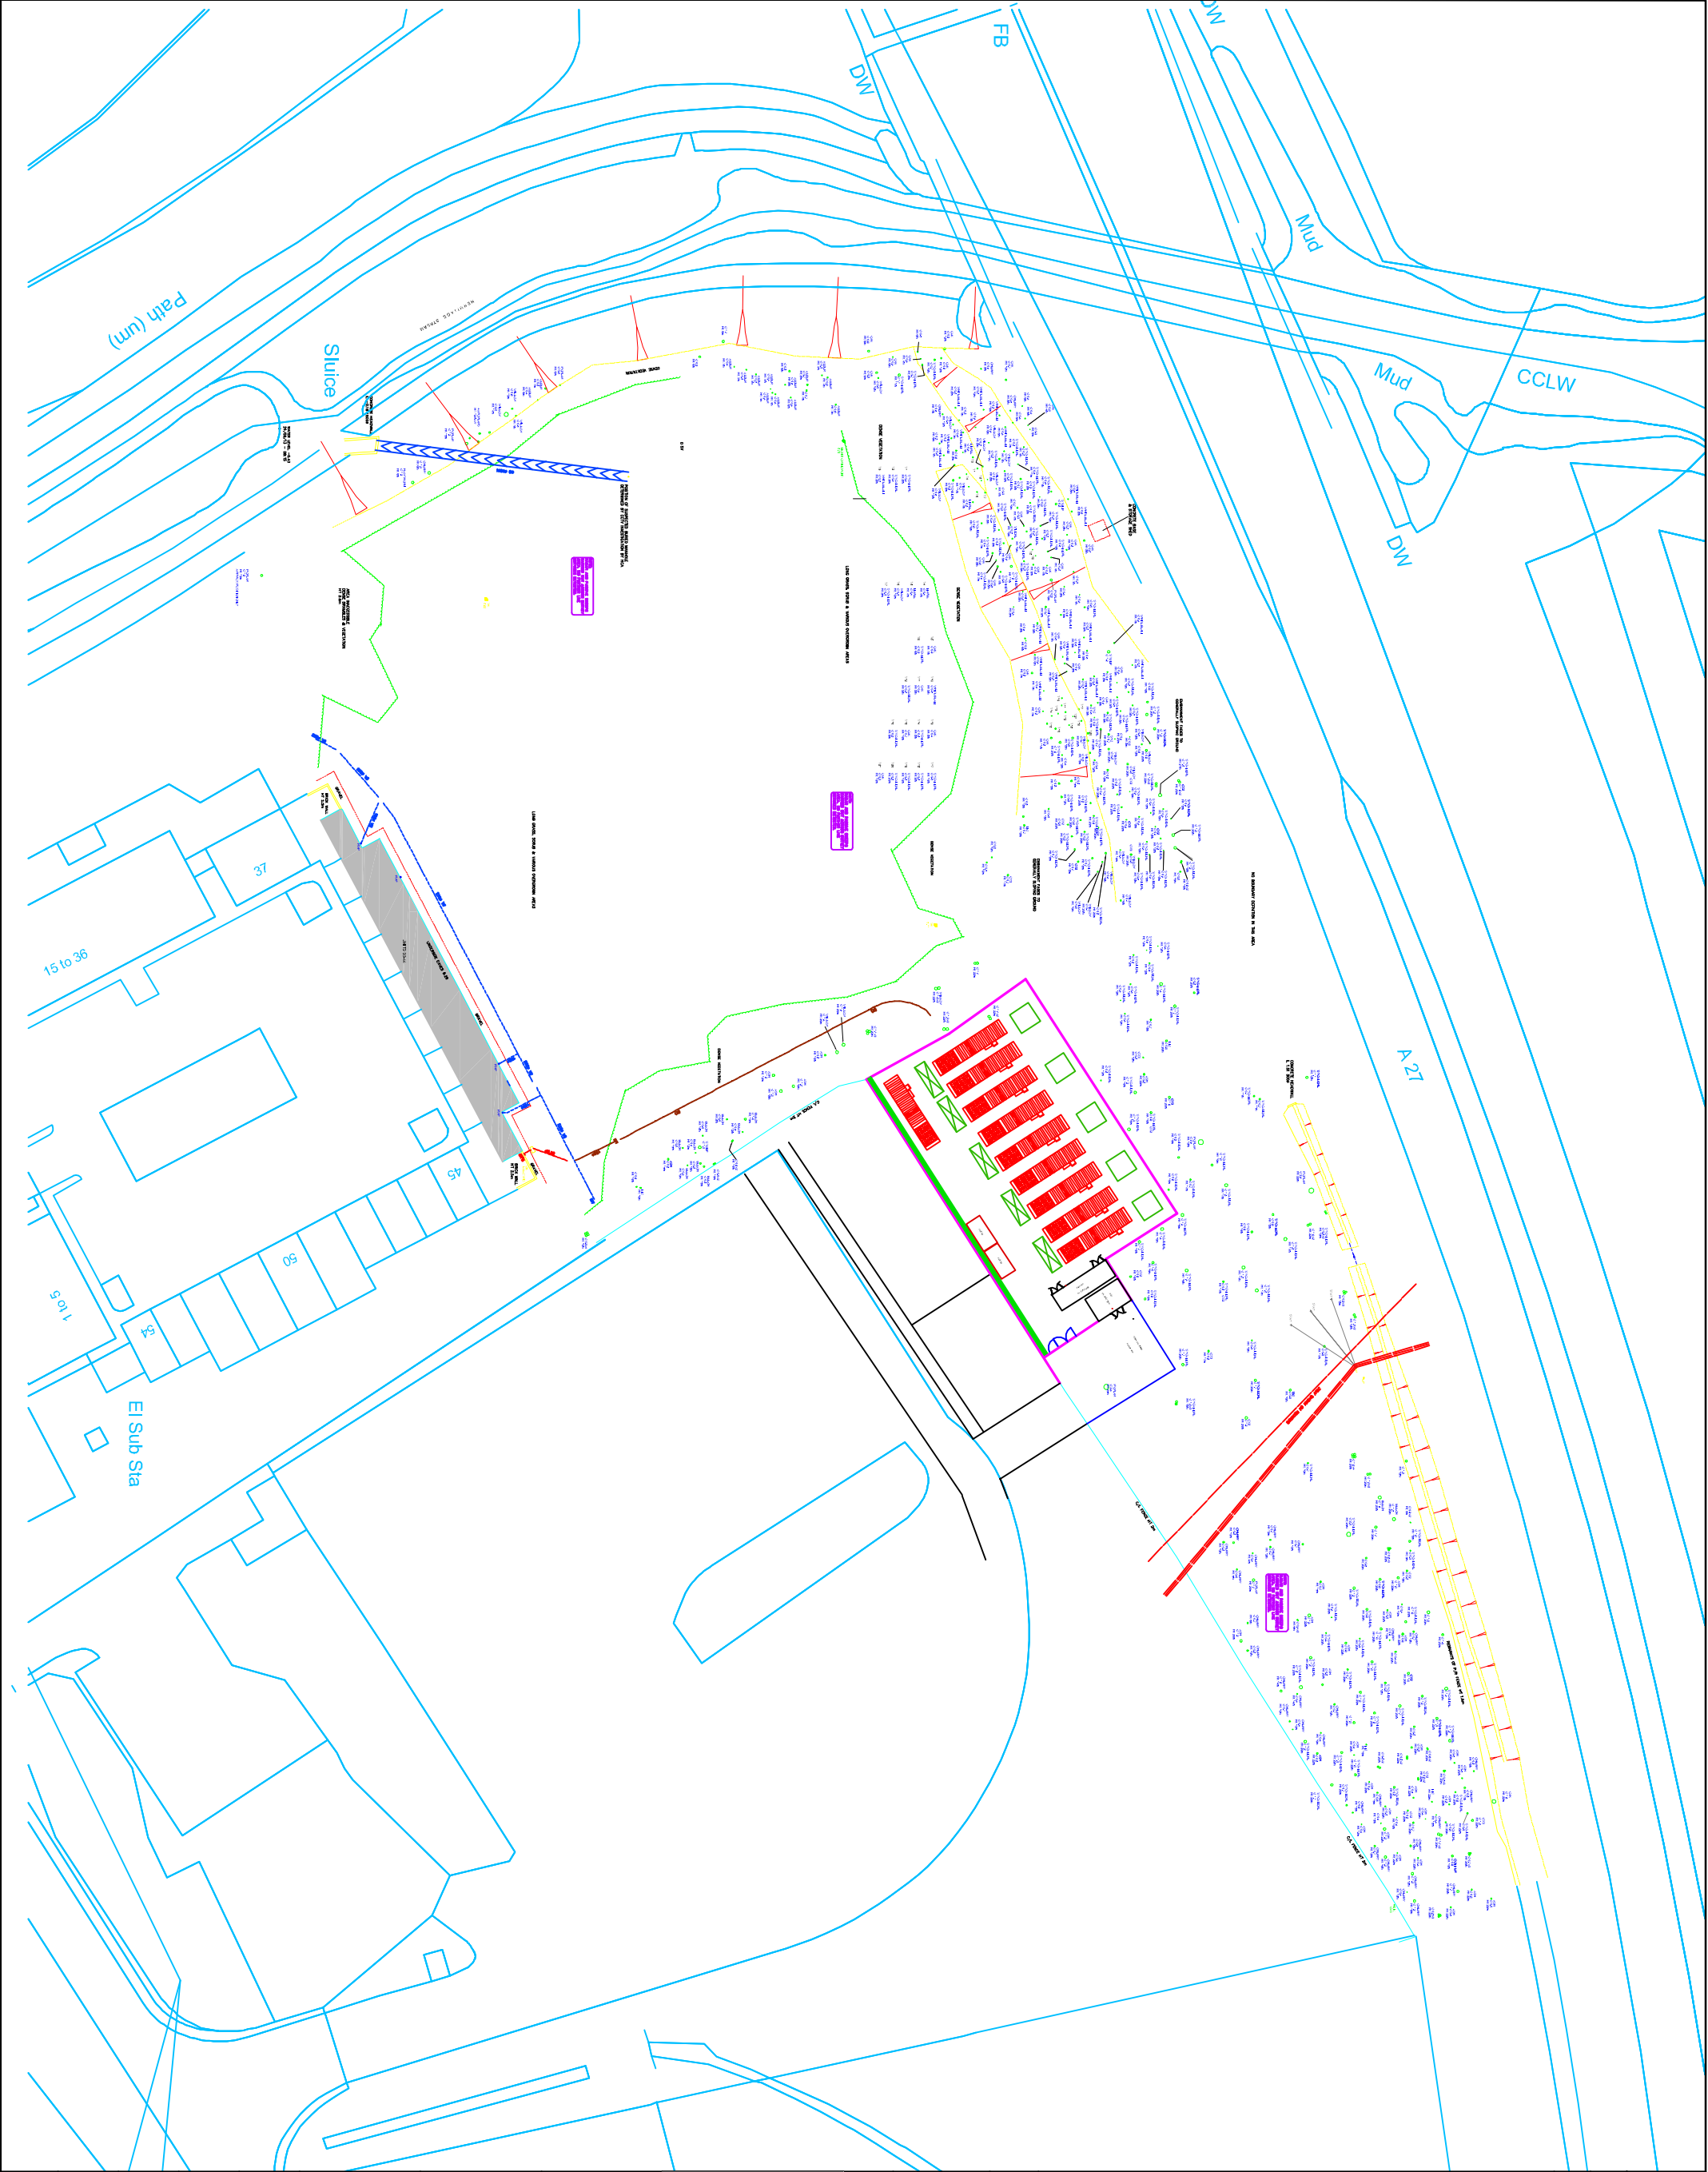

Generator



Fuel Tank



Transformer

Acoustic Fencing



New Planting Area

Rev	Date	Description



Peak Gen Power Ltd
Gables Lodge, 62 Kenilworth Road
Leamington Spa
CV32 6JX

Project

PeakGen Havant

Drawing Title

Compound Location A3

Client

Drawn By	Date	Scale
AIH	29/09/14	NTS
Checked By	Date	Ref
MRD	29/09/14	
Drawing Number		Rev
HV-SP-02		F