

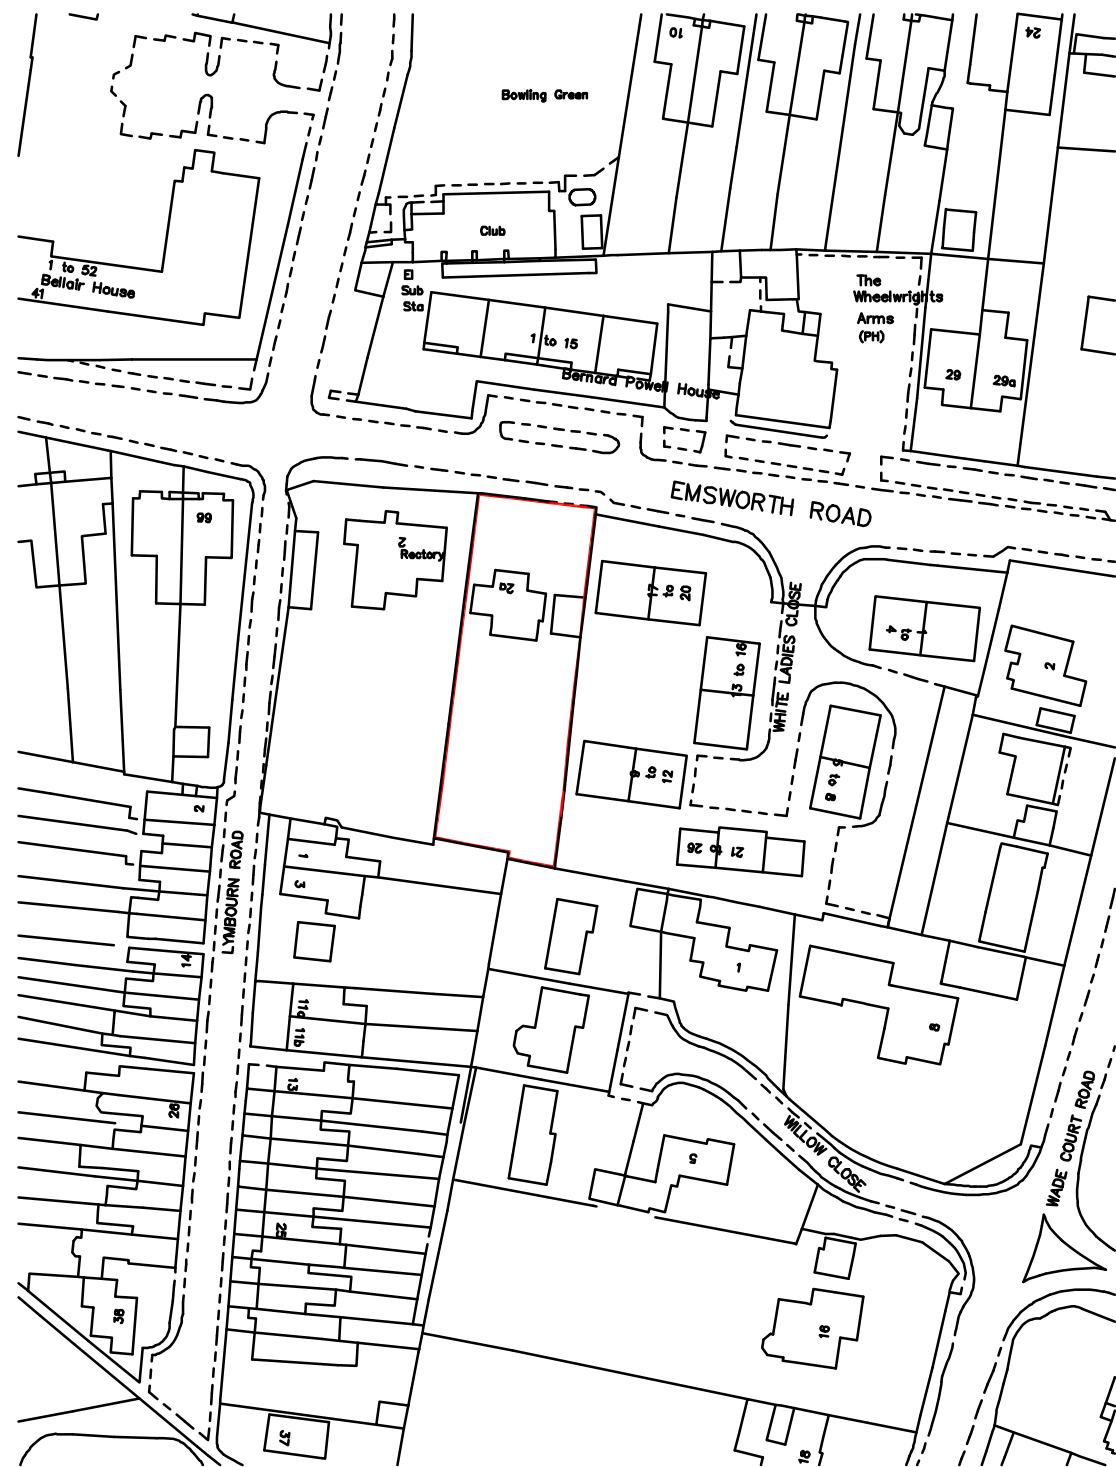


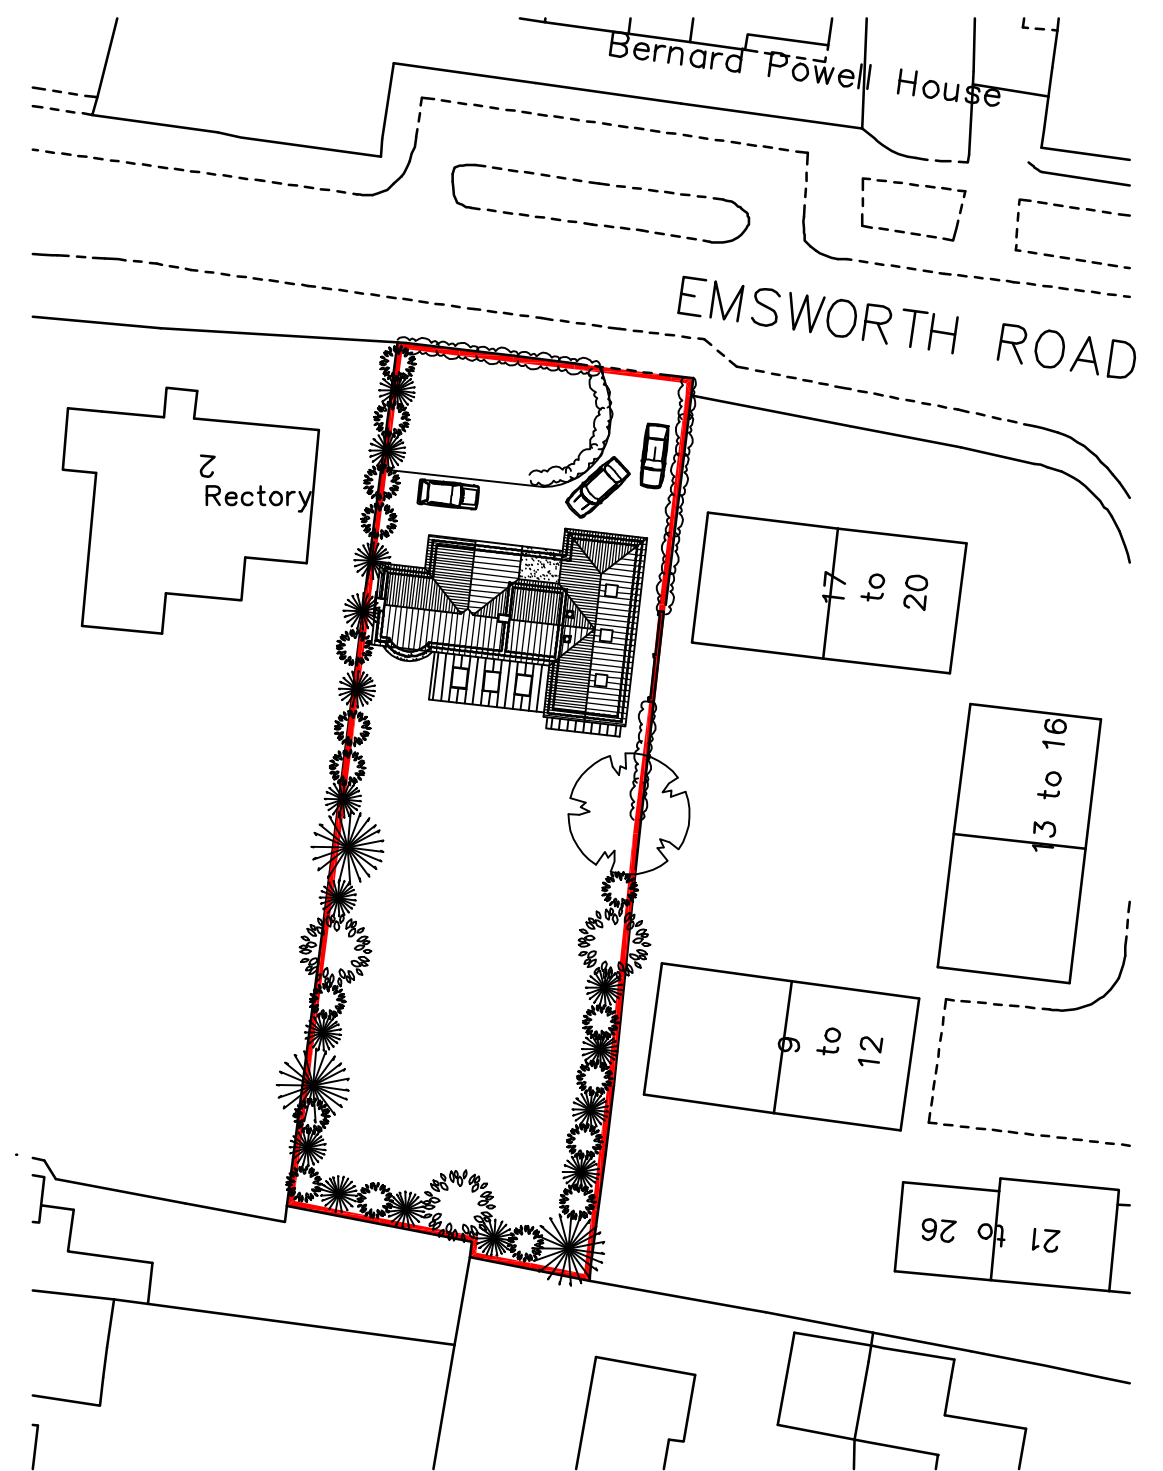

LOCATION PLAN 1:1250

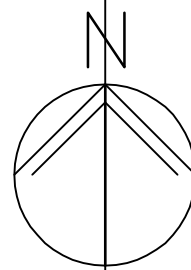

BLOCK PLAN 1:500

m 10 20 30 40


metres 10 20 30 40

2A Emsworth Road
Havant
PO9 2SR

SITE PLANS

Revisions

- A. Planning revisions. 22/03/16
- B.
- C.
- D.

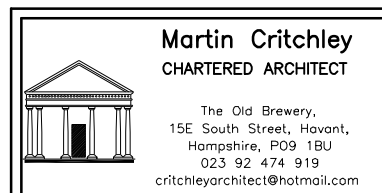

Scale A3 = AS SHOWN
Date 06/01/16
Drawn OS

1581-101^A

© Crown Copyright
All rights reserved.
Reproduced by Permission.
Licence No. 100046837