




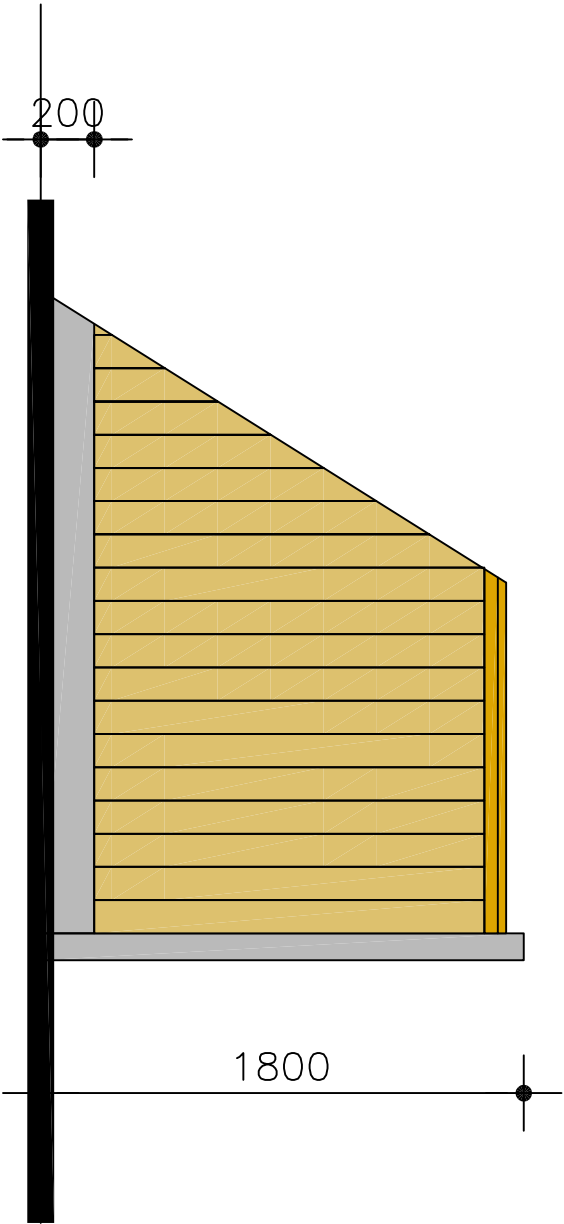

TYPICAL BOUNDARY FENCE
1.8M HIGH closeboarded fencing
with concrete post & gravel board

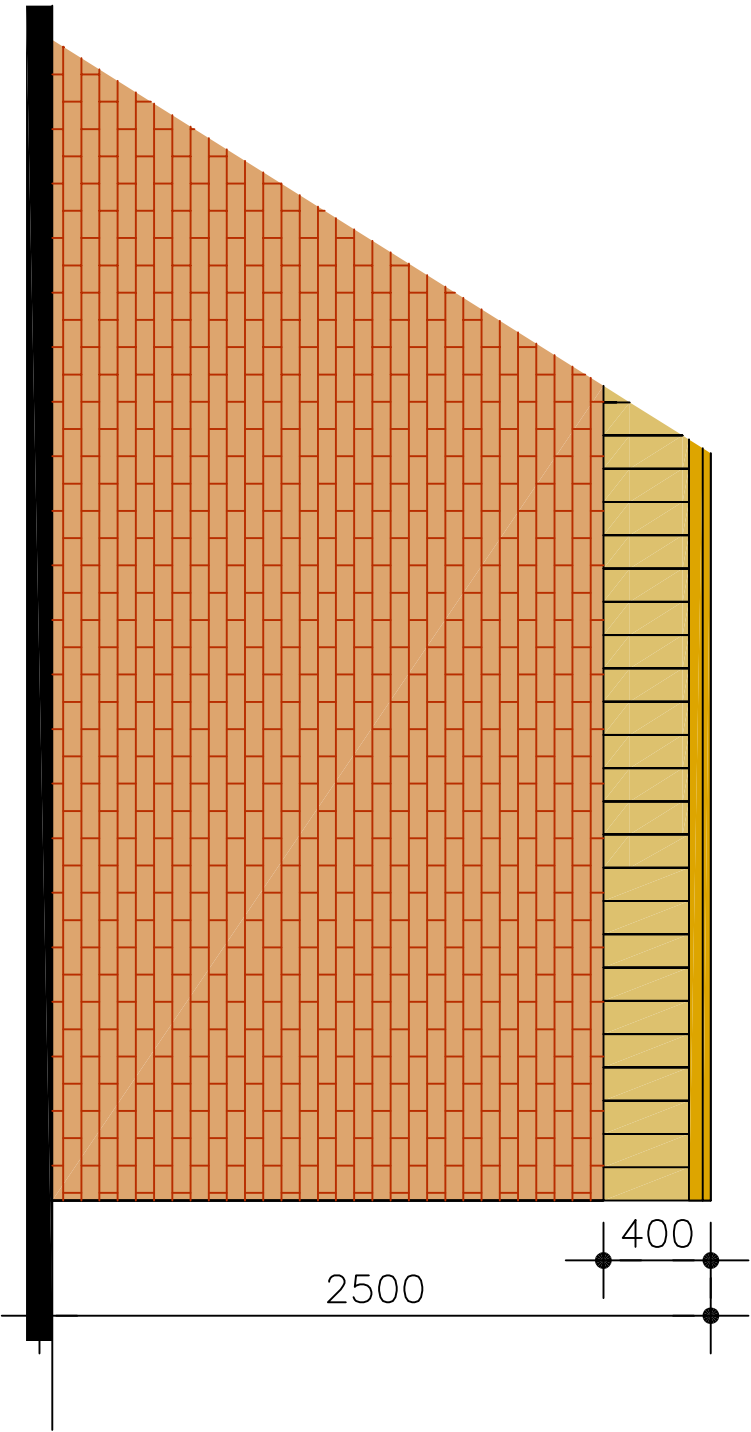

BOUNDARY WALL TO PLOT 6
facing brick to
match new dwellings
400mm timber panel capping

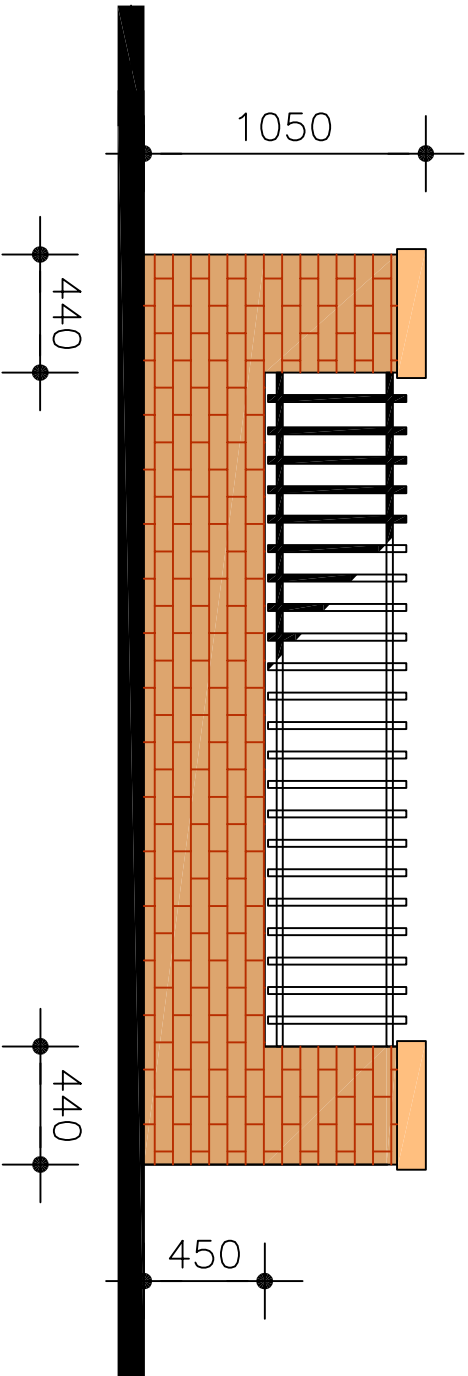

TYPICAL FRONT BOUNDARY WALL
stone capping
facing brick to
match new dwellings

Refer to approval of reserved matters
Landscaping 1013-5300 for position of boundary
walls in relation to timber fencing and
brick walls.
Existing boundaries to east and south to remain
as existing

Revision	Description	Date	Drawn
----------	-------------	------	-------

The Former Wheatsheaf
Brandeau Road
Leigh Park
Havant

Drawing Title:
Condition 6

Drawing No.	Date	Sheet Size	Revised	Approved By	Date
CFA FULL 011	01/01/16	A3	NTS		

PLANNING

2 Emerald Close, Bournemouth, Dorset, PO2 8NZ
Tel: 01392 432184, Fax: 01392 338554
Email: chris@flintassociates.co.uk

Chris Flint Associates Ltd
CHARTERED SURVEYORS - PROJECT MANAGERS
DEVELOPMENT CONSULTANTS