




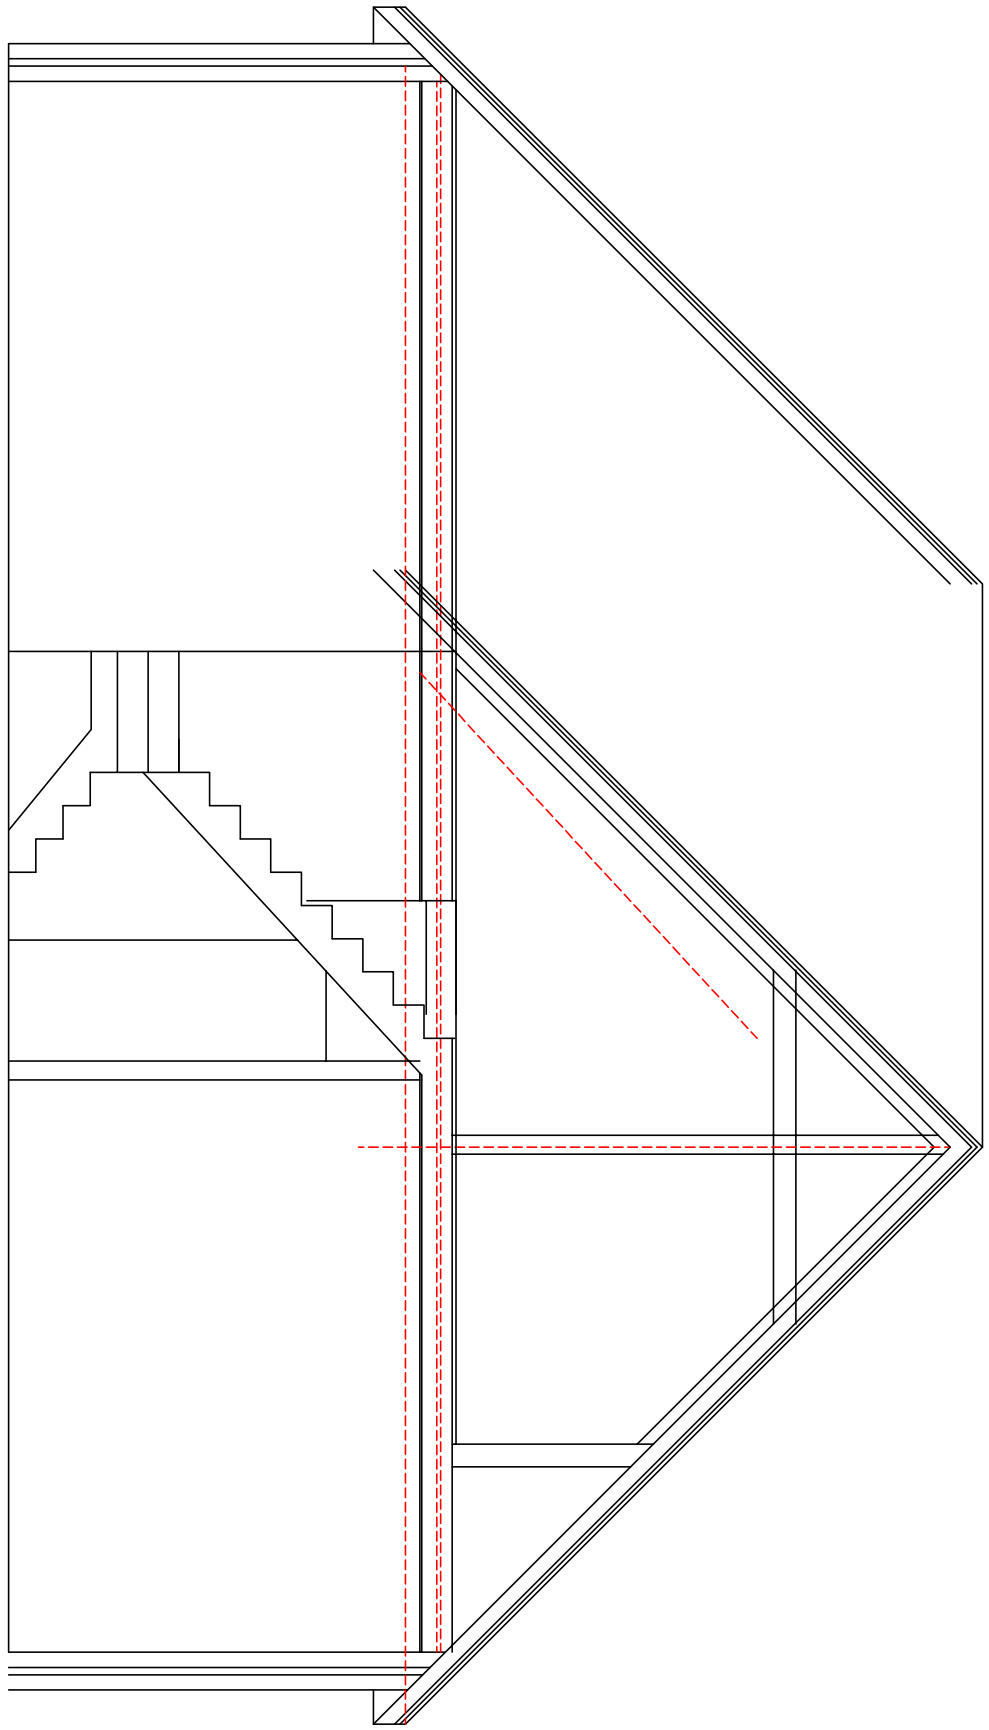


PROPOSED SECTION A-A 1/50

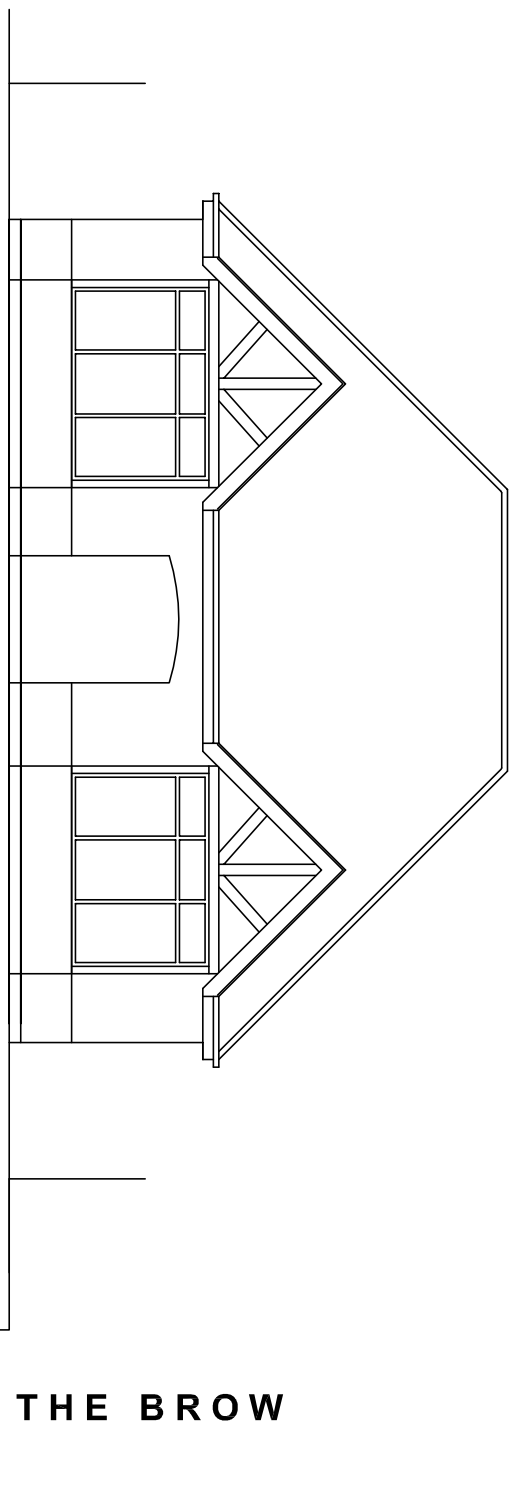


EXISTING FRONT (WEST) ELEVATION

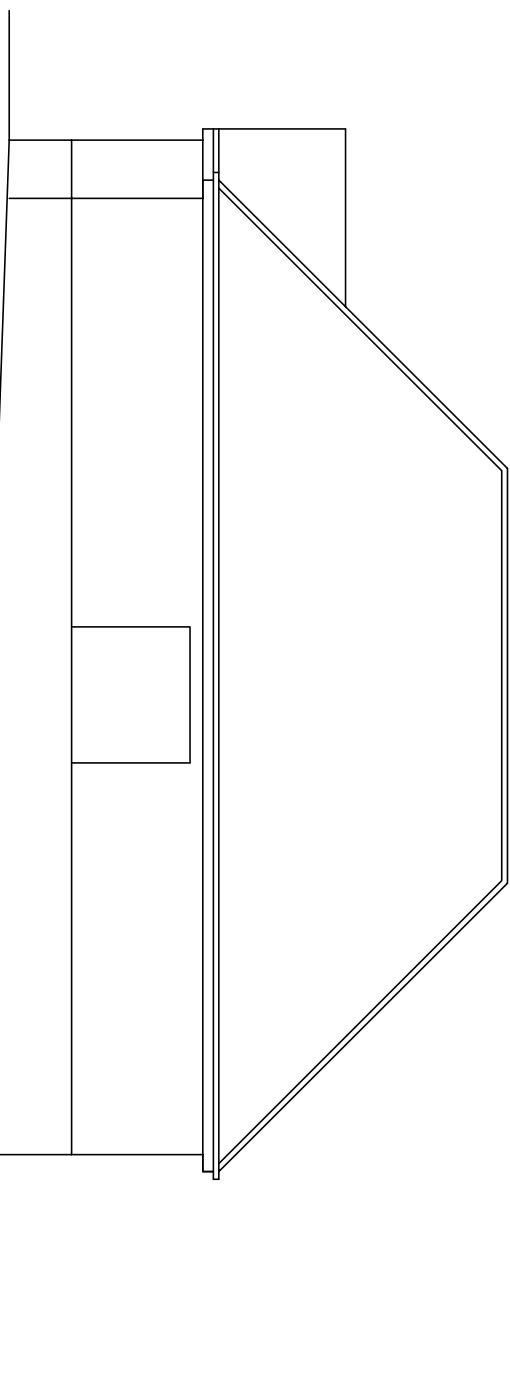


EXISTING SIDE (SOUTH) ELEVATION

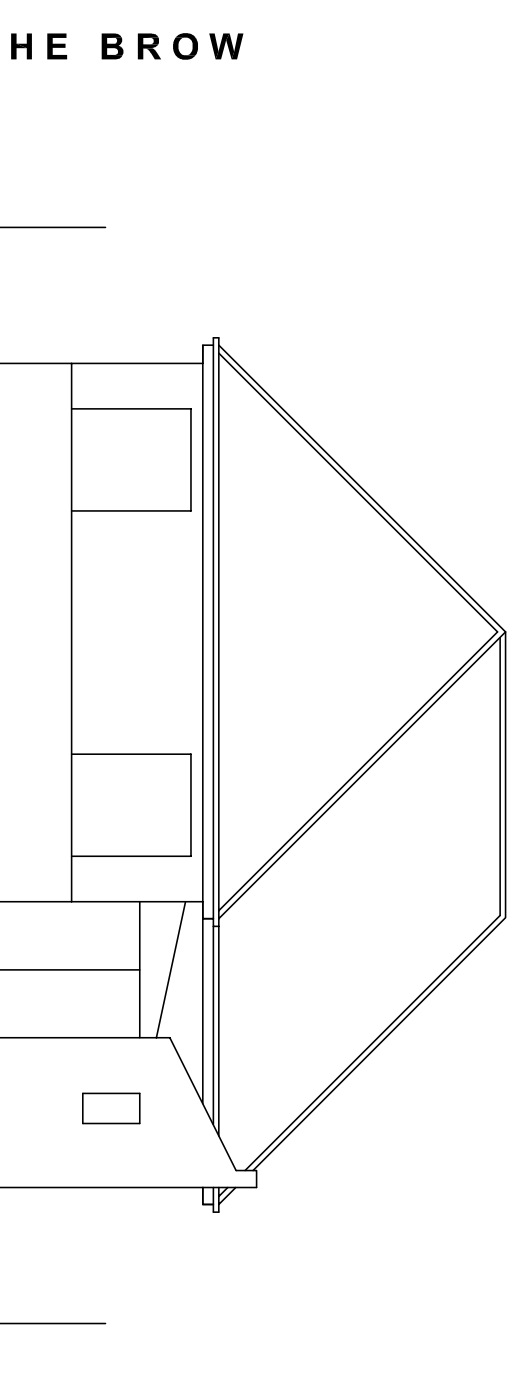


EXISTING REAR (EAST) ELEVATION

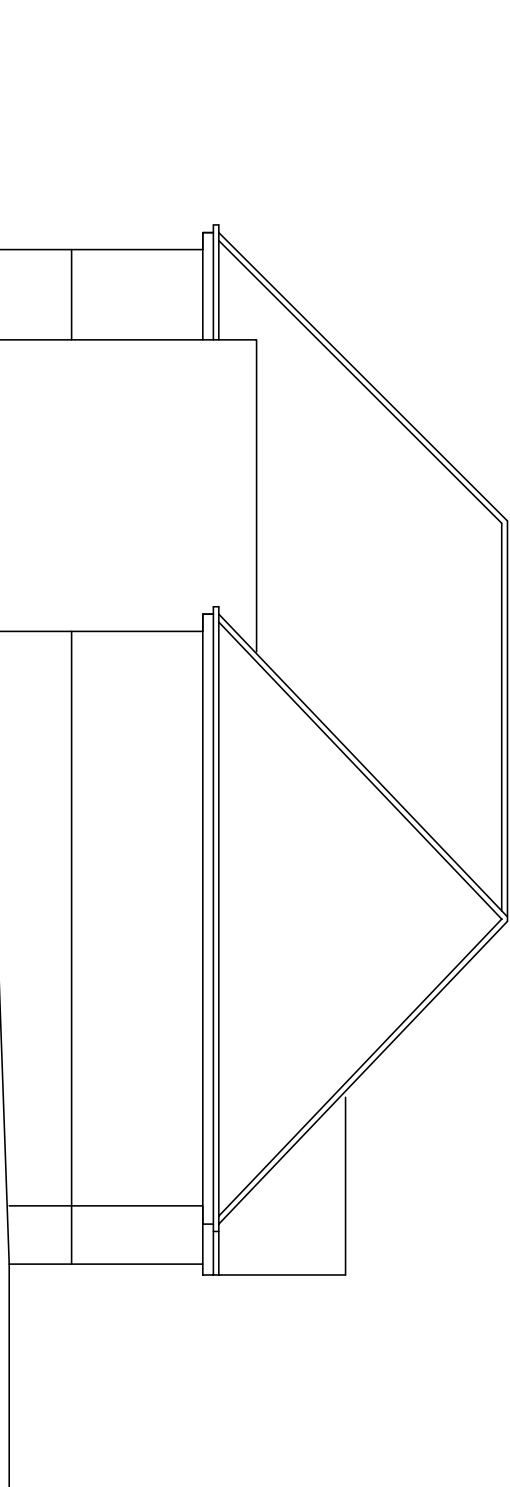


EXISTING SIDE (NORTH) ELEVATION

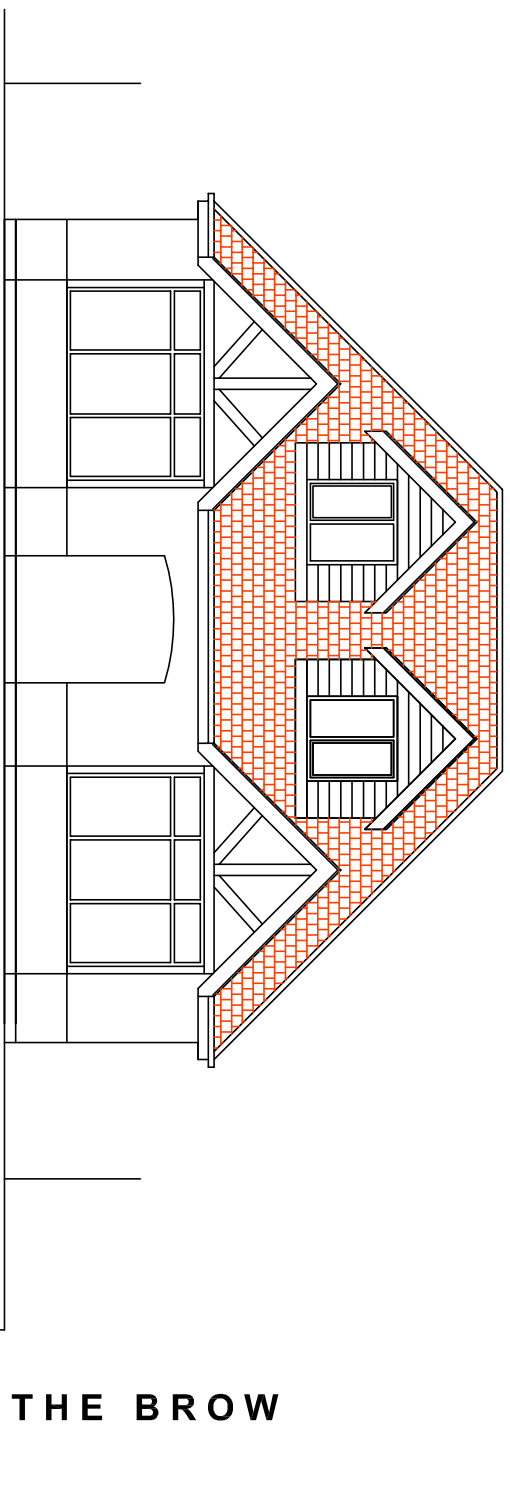


PROPOSED FRONT ELEVATION

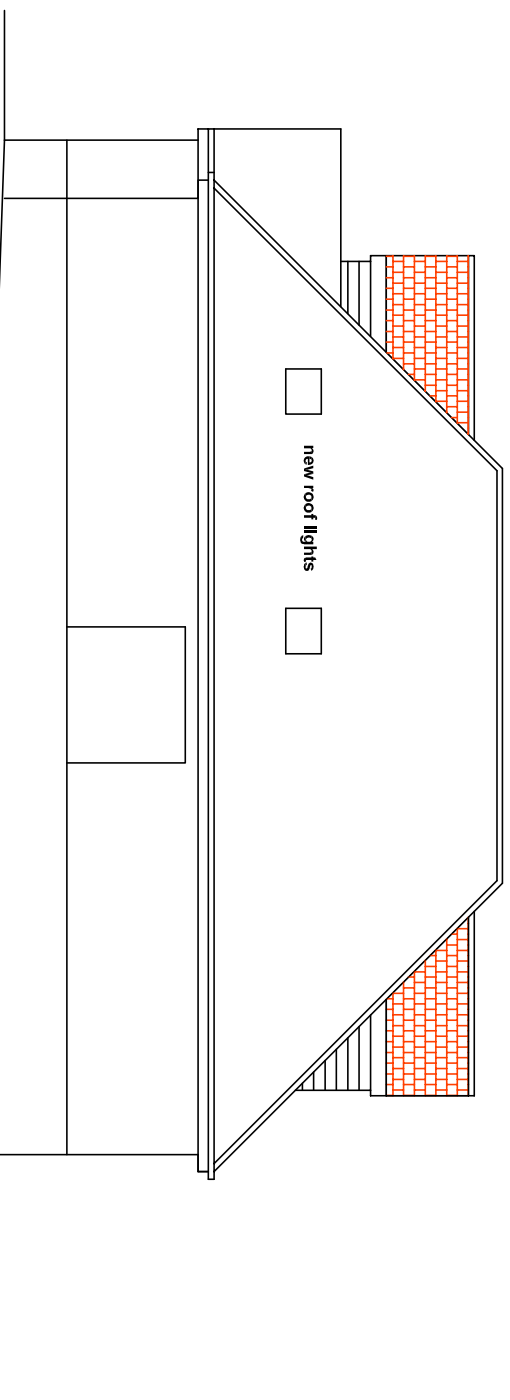

PROPOSED SIDE (SOUTH) ELEVATION

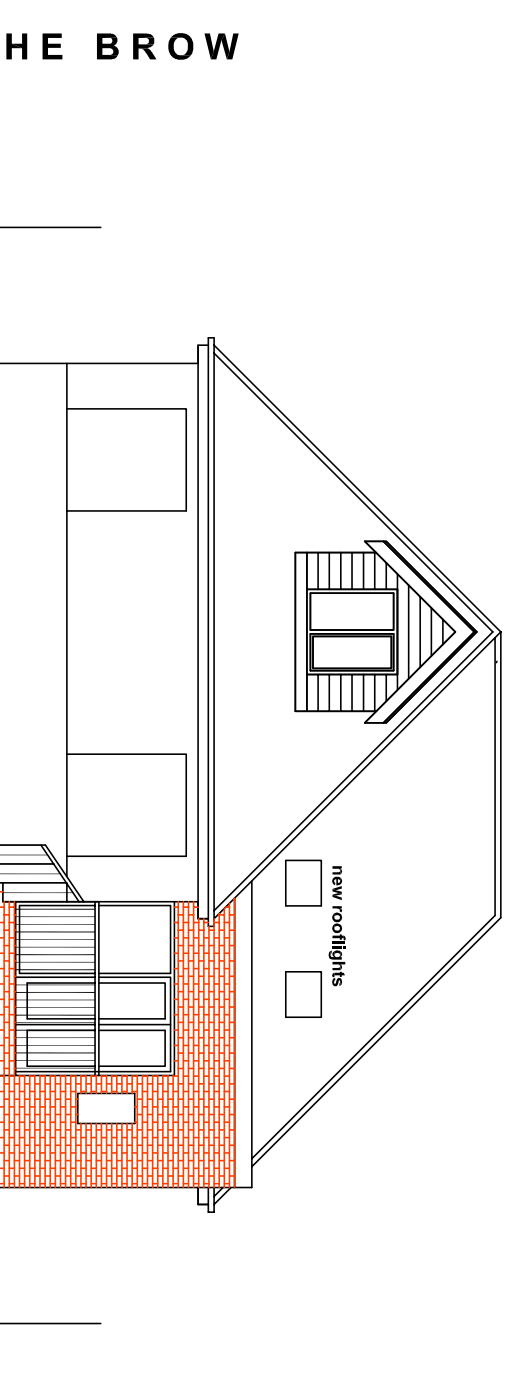

PROPOSED REAR (EAST) ELEVATION

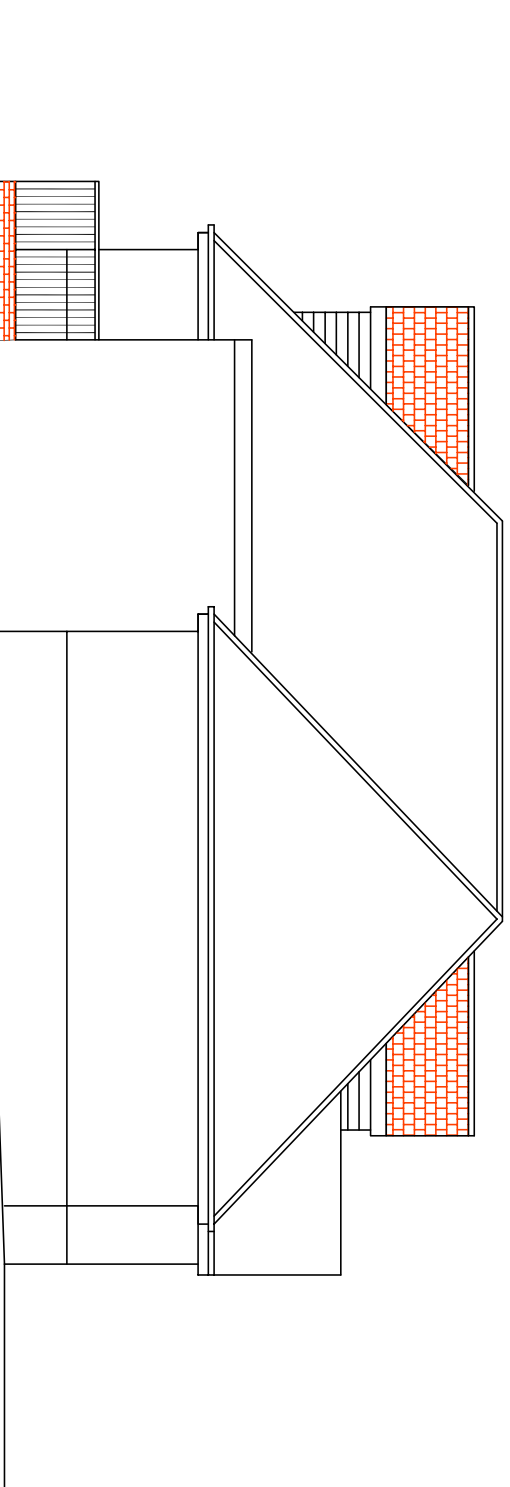

PROPOSED SIDE (NORTH) ELEVATION

