


RECEIVED
- 9 MAR 2016
HBC Development Control

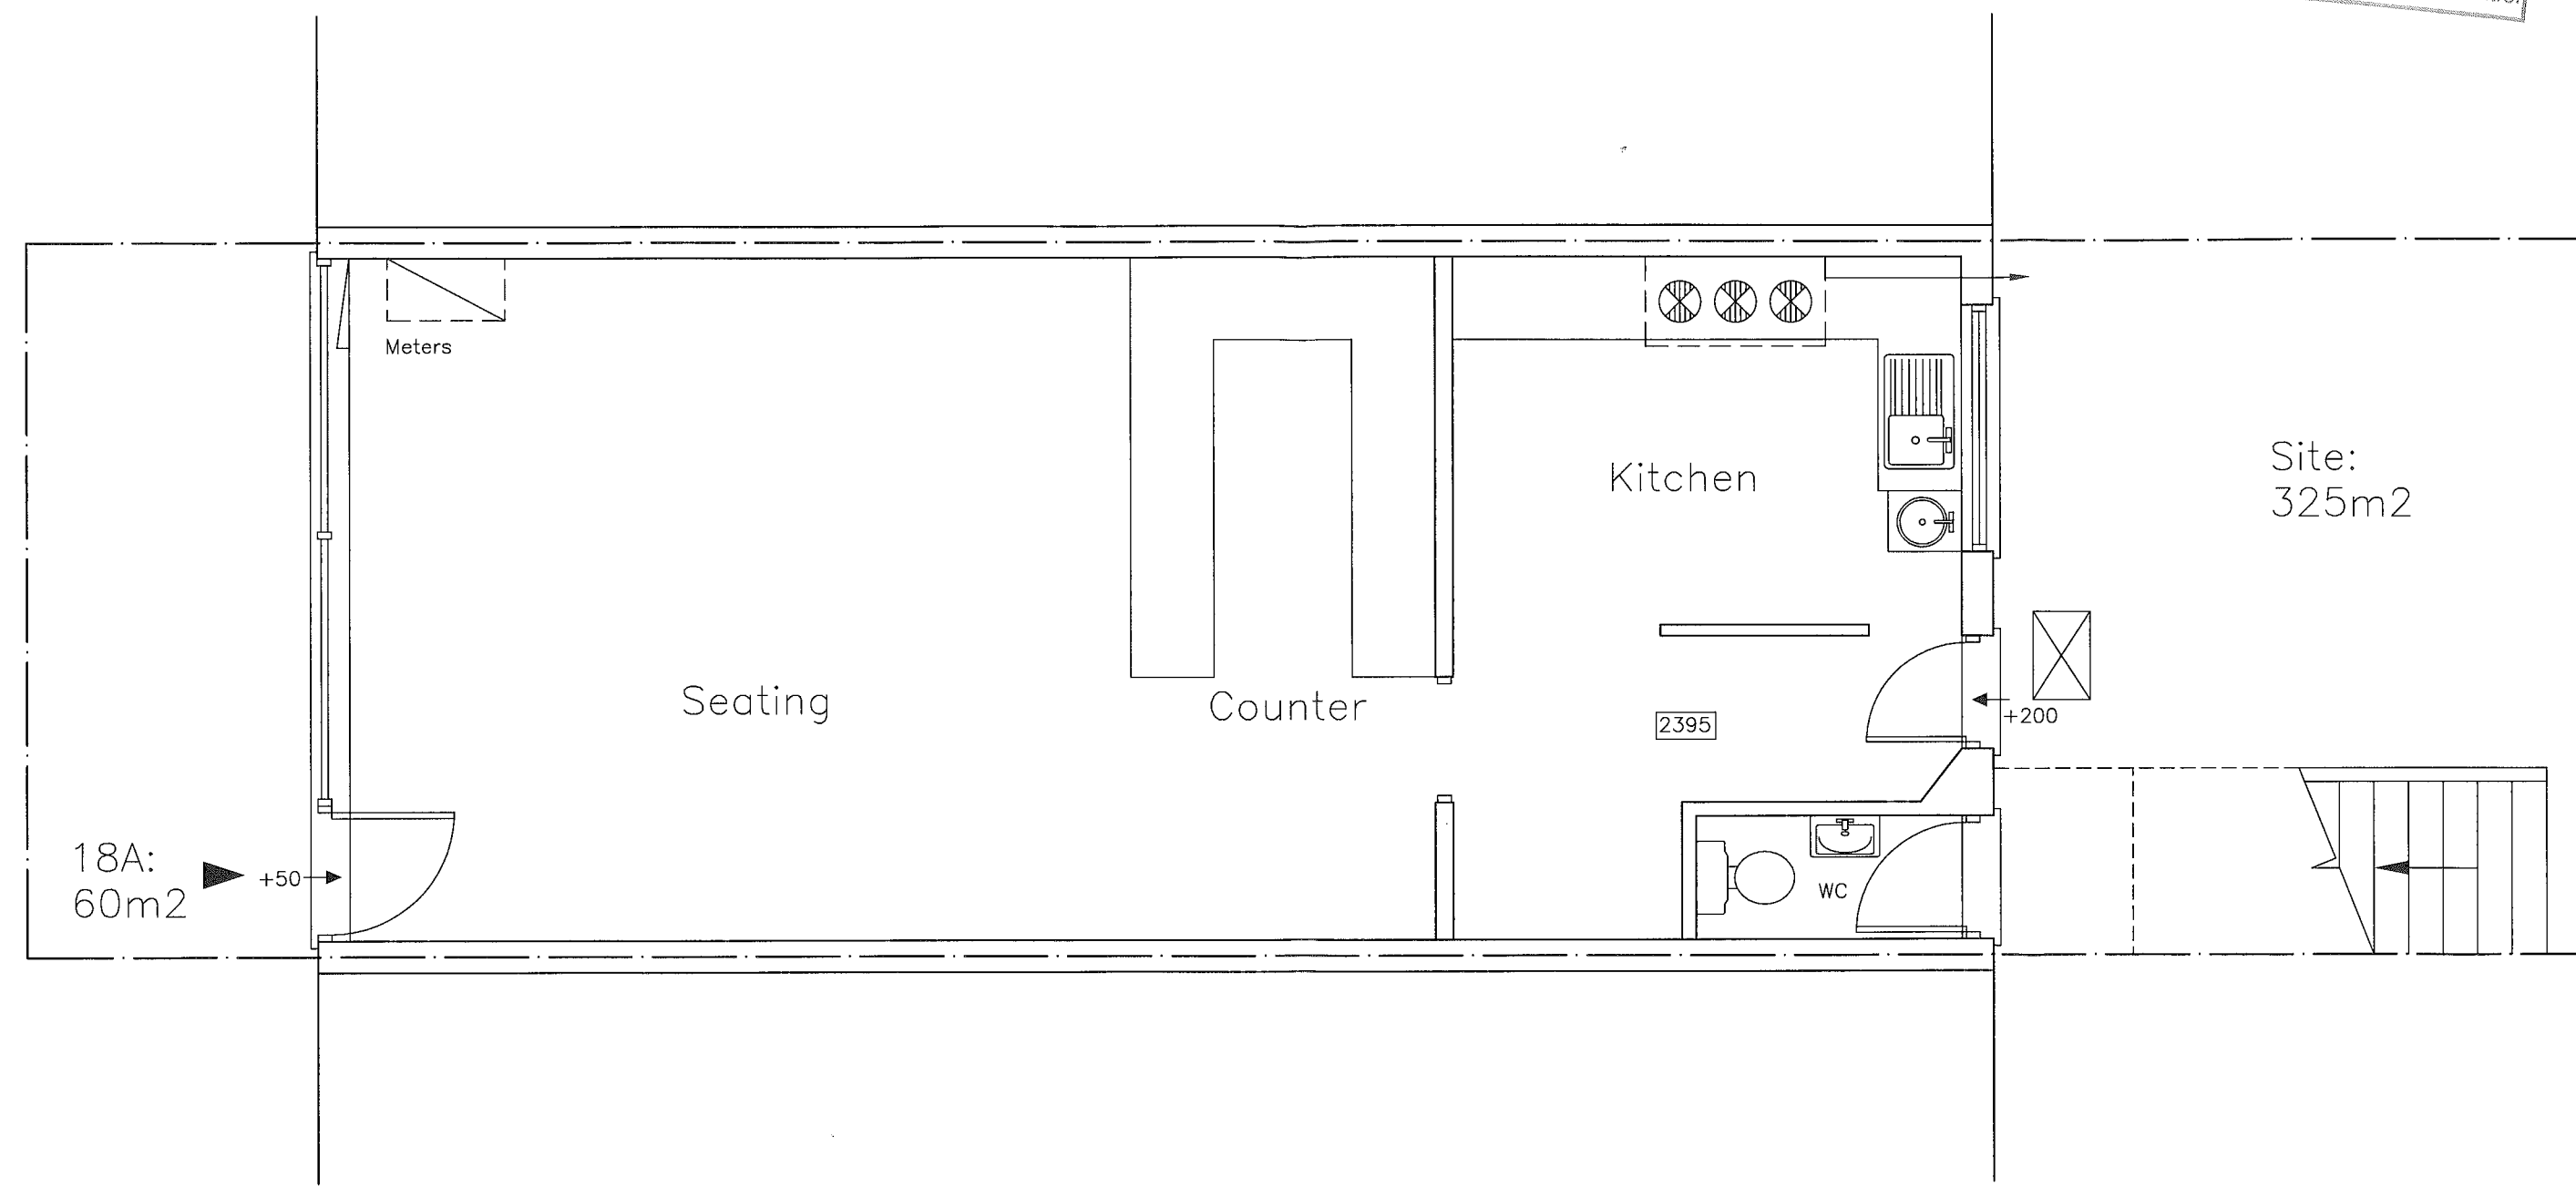


18A Elm Grove
Hayling Island
PO11 9EF
metres

SURVEY PLAN

Revisions
A.

10

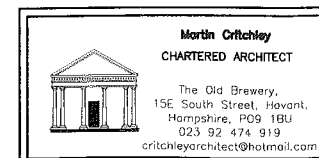

Scale A3 = 1:50
Drawn SAR
Date 09/03/16

1621-201⁰