


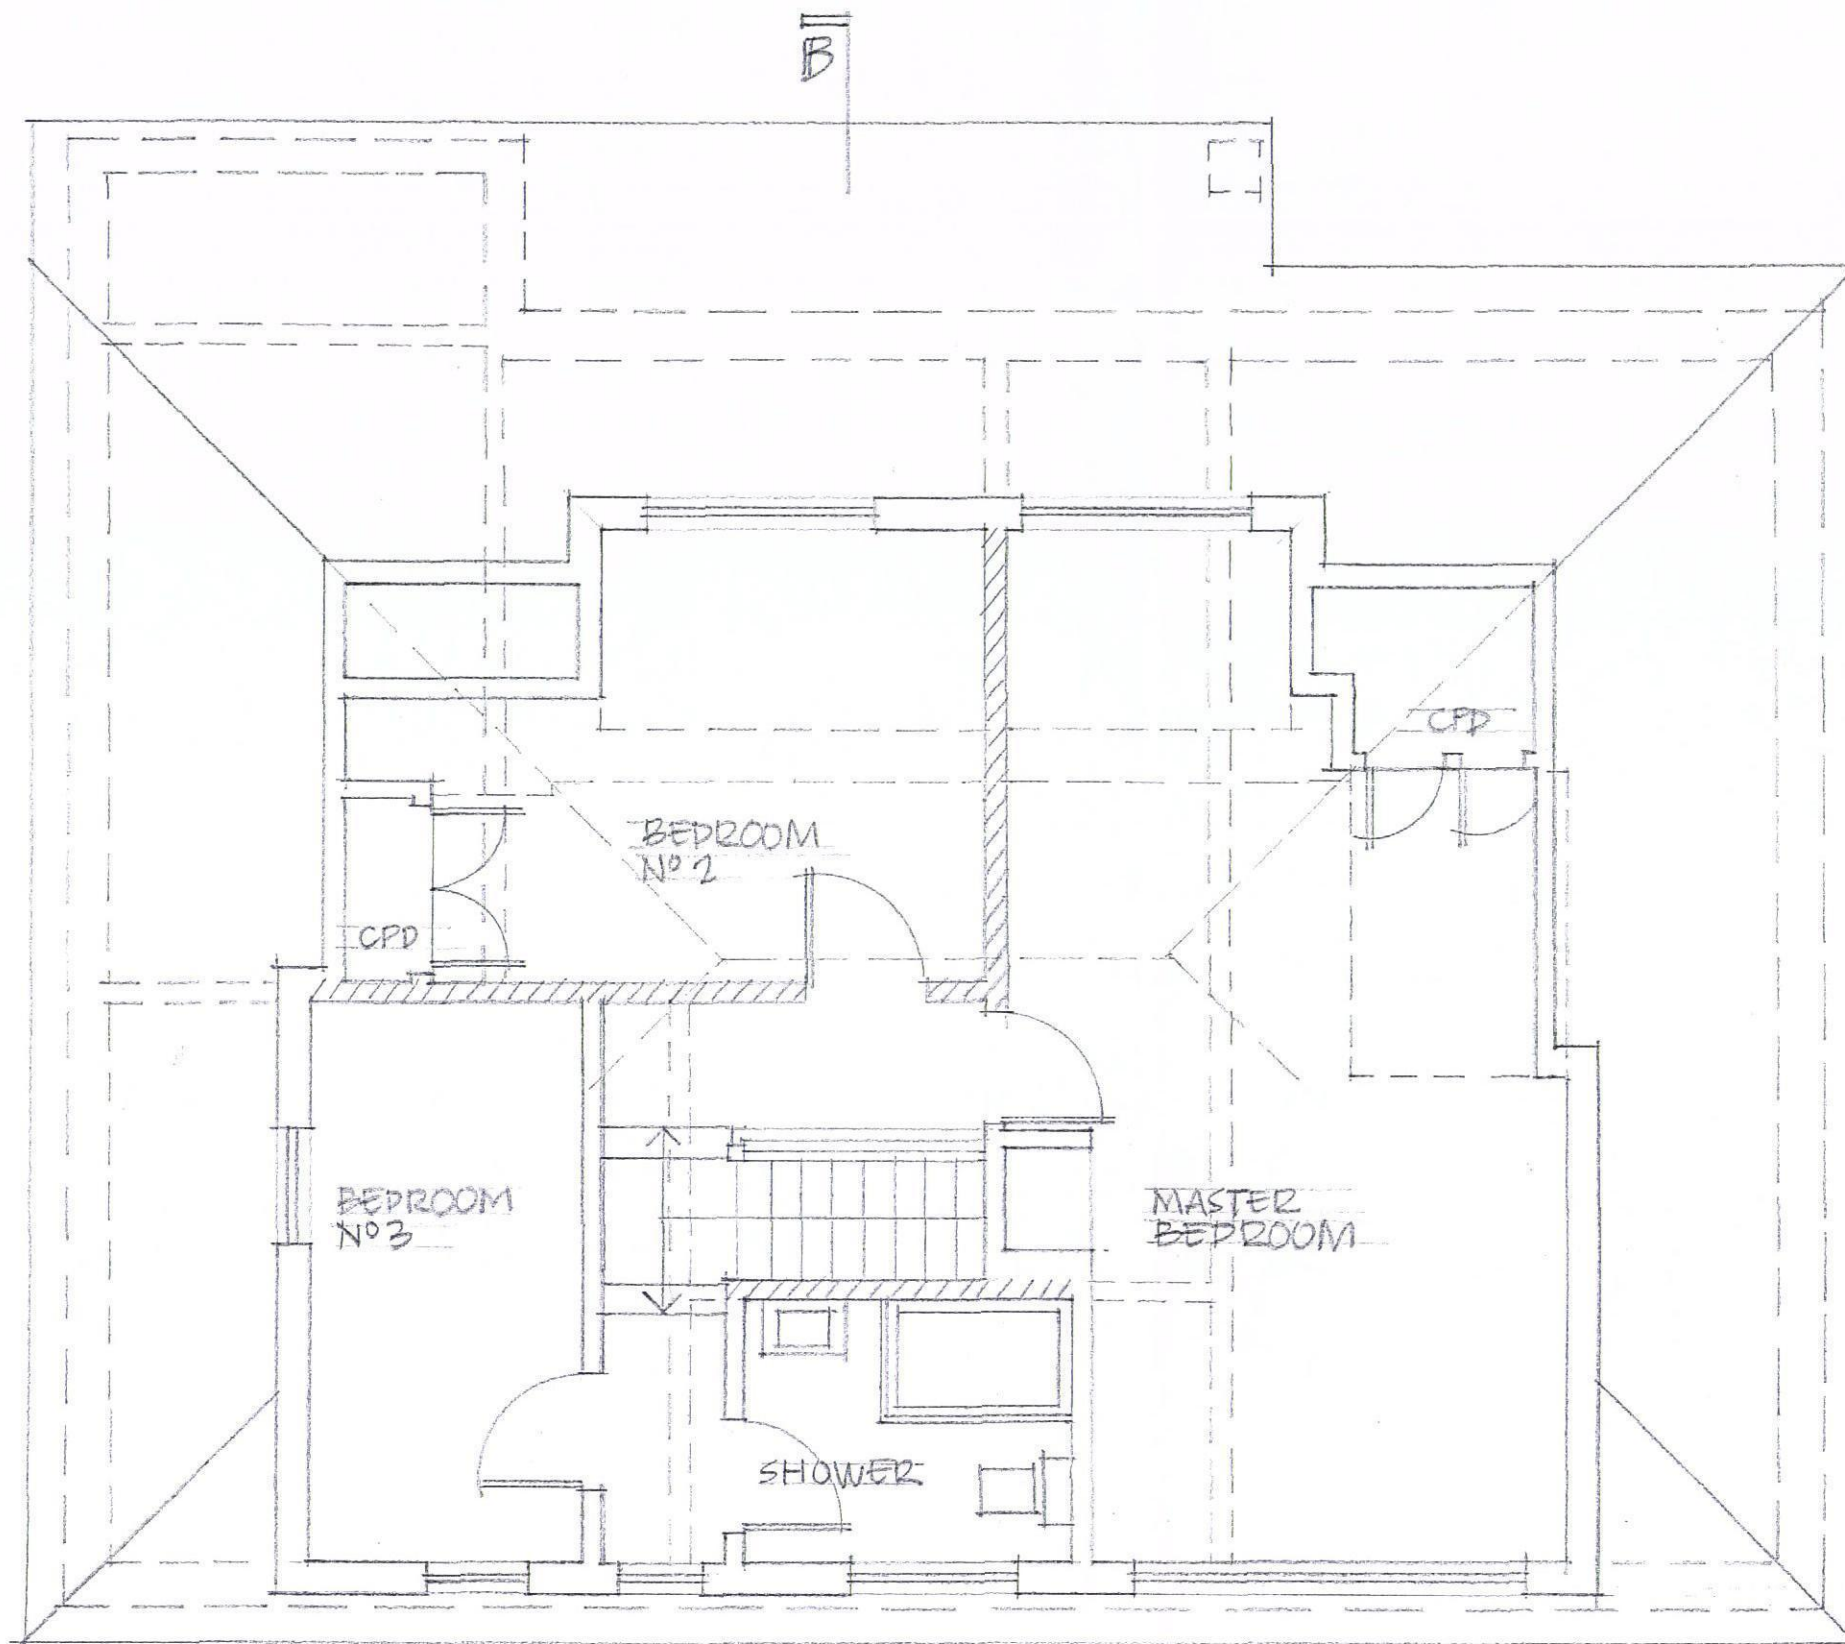

HAVANT BOROUGH
COUNCIL
27 JUL 2015
RECEIVED

H A L E
23 FERNDALE
WATERLOOVILLE
AS EXISTING
FIRST FLOOR

SCALE 1:50
JUNE 2015

DWG NO

\$2