




- Notes
1. This drawing is the copyright of MH Architects Ltd
 2. Do not scale this drawing except for local authority planning purposes
 3. All dimensions must be checked on site by the contractor prior to commencement of the works.


Rev.	Revision	By	Date	Check	Date
A	Sub-Station relocated	CK	26.06.15	PV	26.06.15

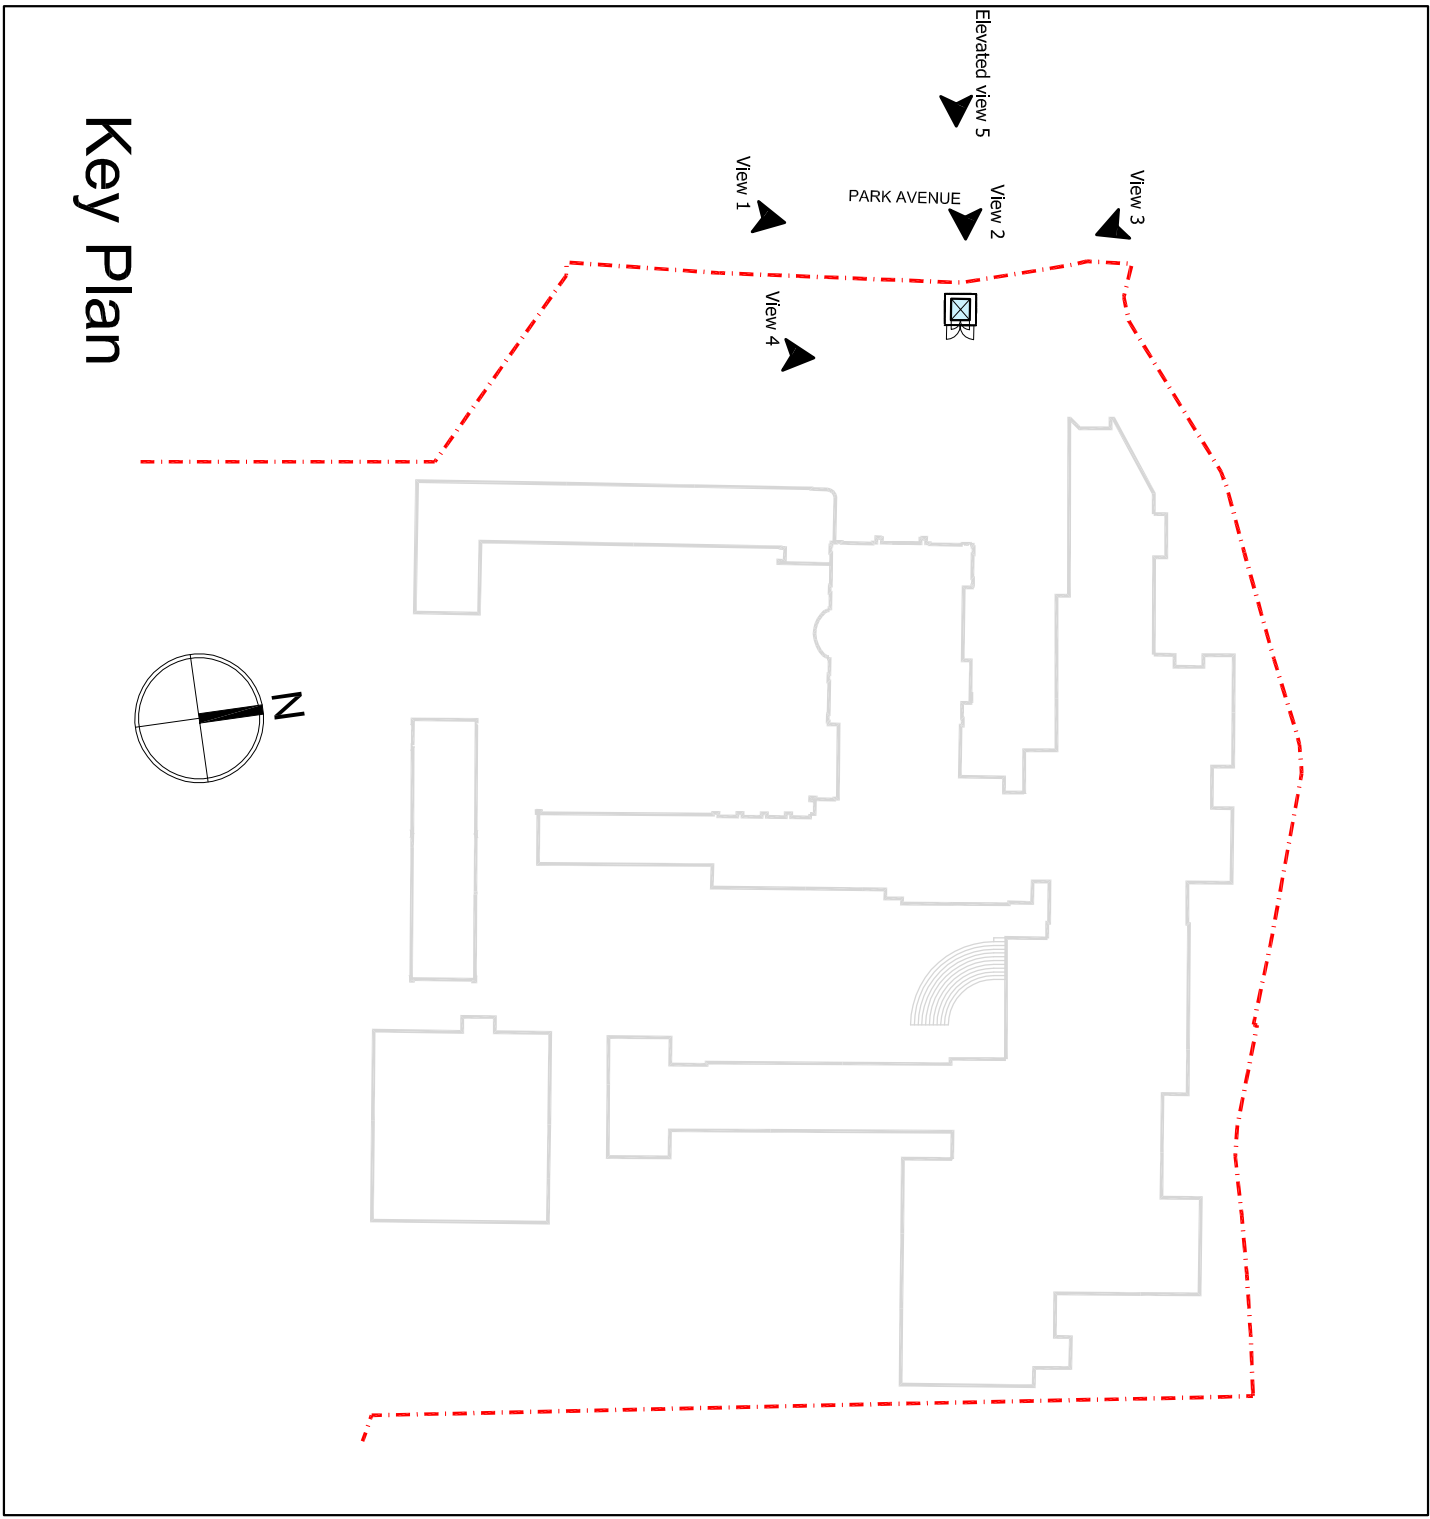

Key Plan



View 3: From Park Avenue looking South (existing Gas Governor enclosure in foreground).

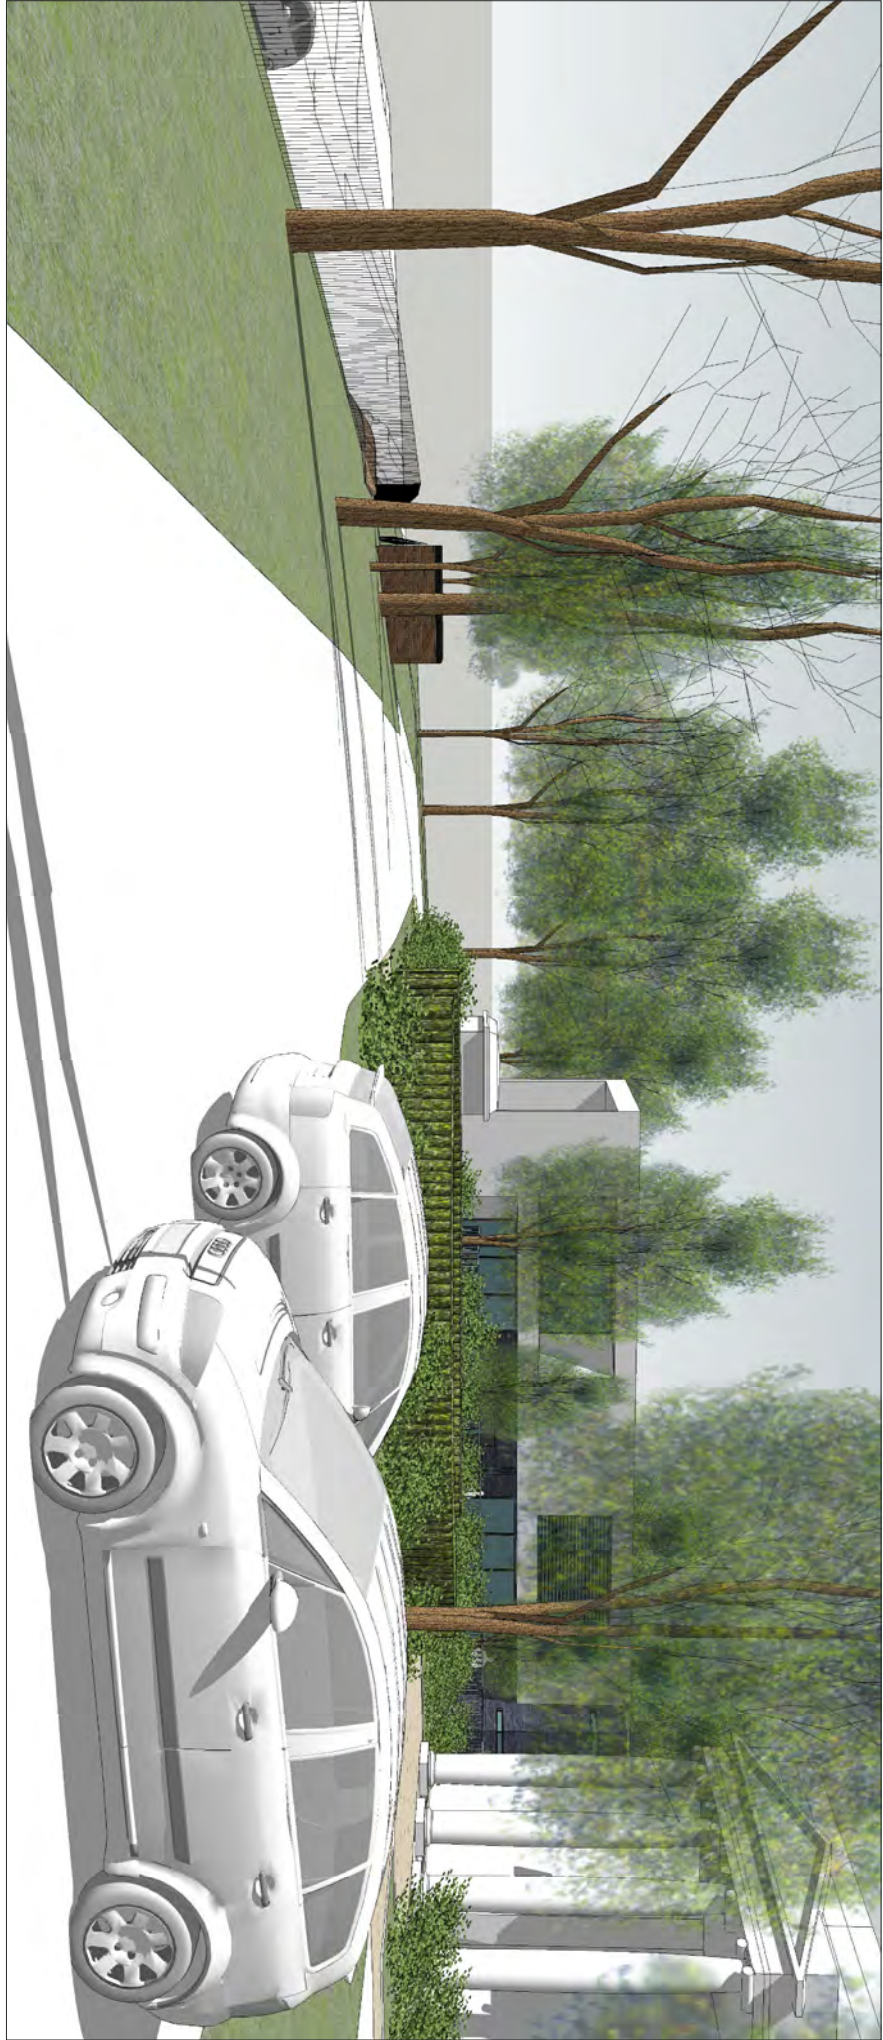


View 4: From internal site road looking North



View 5: Elevated view from Park Avenue looking East



View 1: From Park Avenue looking North

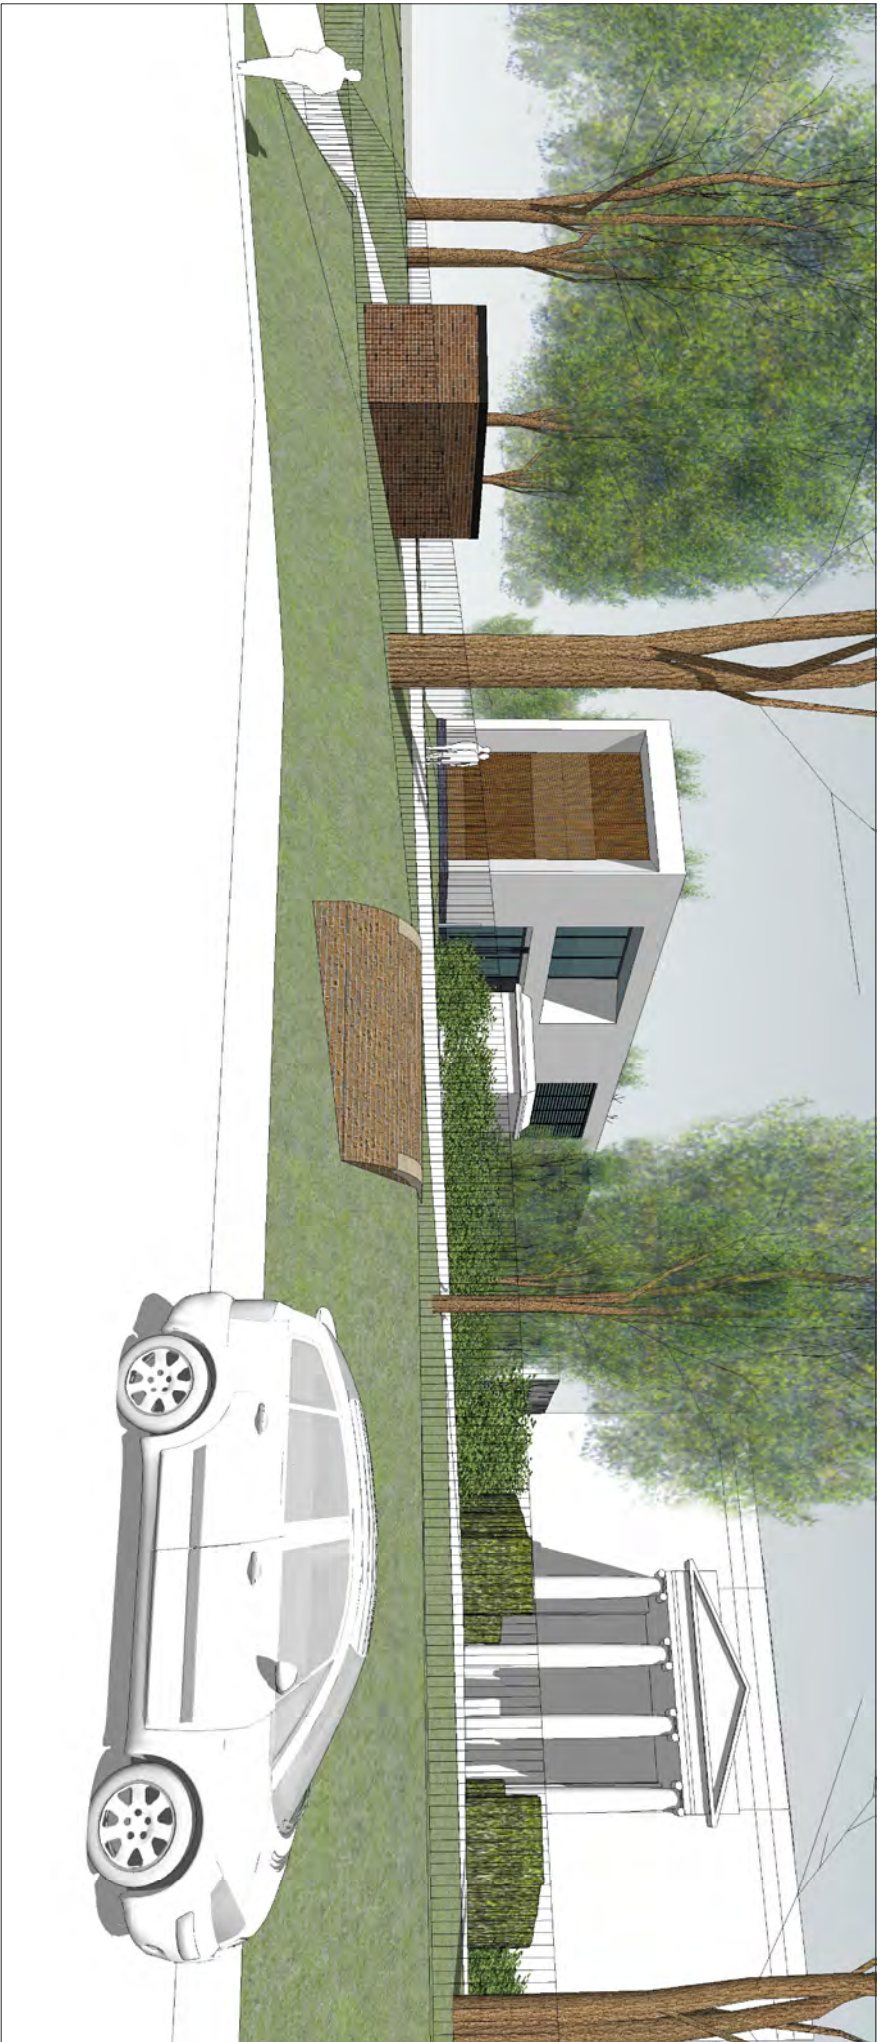

View 2: From Park Avenue looking East

3D Model images- showing Electrical Sub-station position

Purbrook Park School

Extensions, Internal Remodelling and External Works
Purbrook Park School, Waterlooville
Purbrook Park School Trust

Project & Drawing title					
Electrical Sub-Station as Proposed					
Model Views					
Drawn	Date	Checked	Date	Scale	At
TGA	19.03.15	PT	20.03.15	ms	ms
Job N°	Drawing N°	Rev.			
13 083	PL-25	A			
Status					
PLANNING					

Ground floor Remedial Building
Southern Gate, Chichester
West Sussex PO19 8LE
t: 01243 772748
e: info@mharchitects.co.uk
www.mharchitects.co.uk
limited company
Registered in England (no. 099443)

