
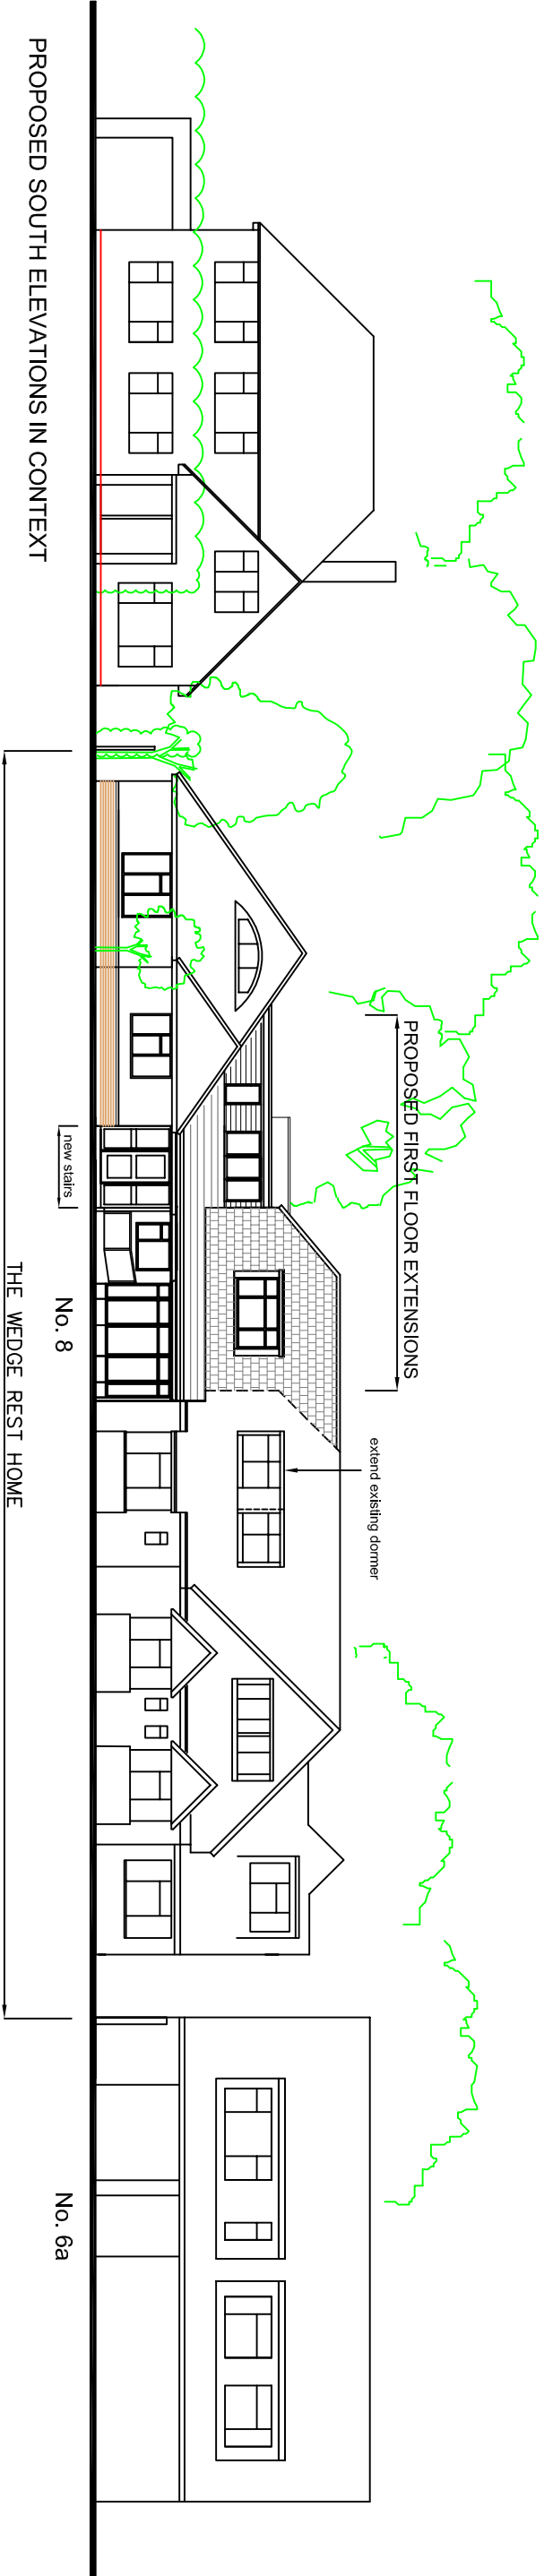
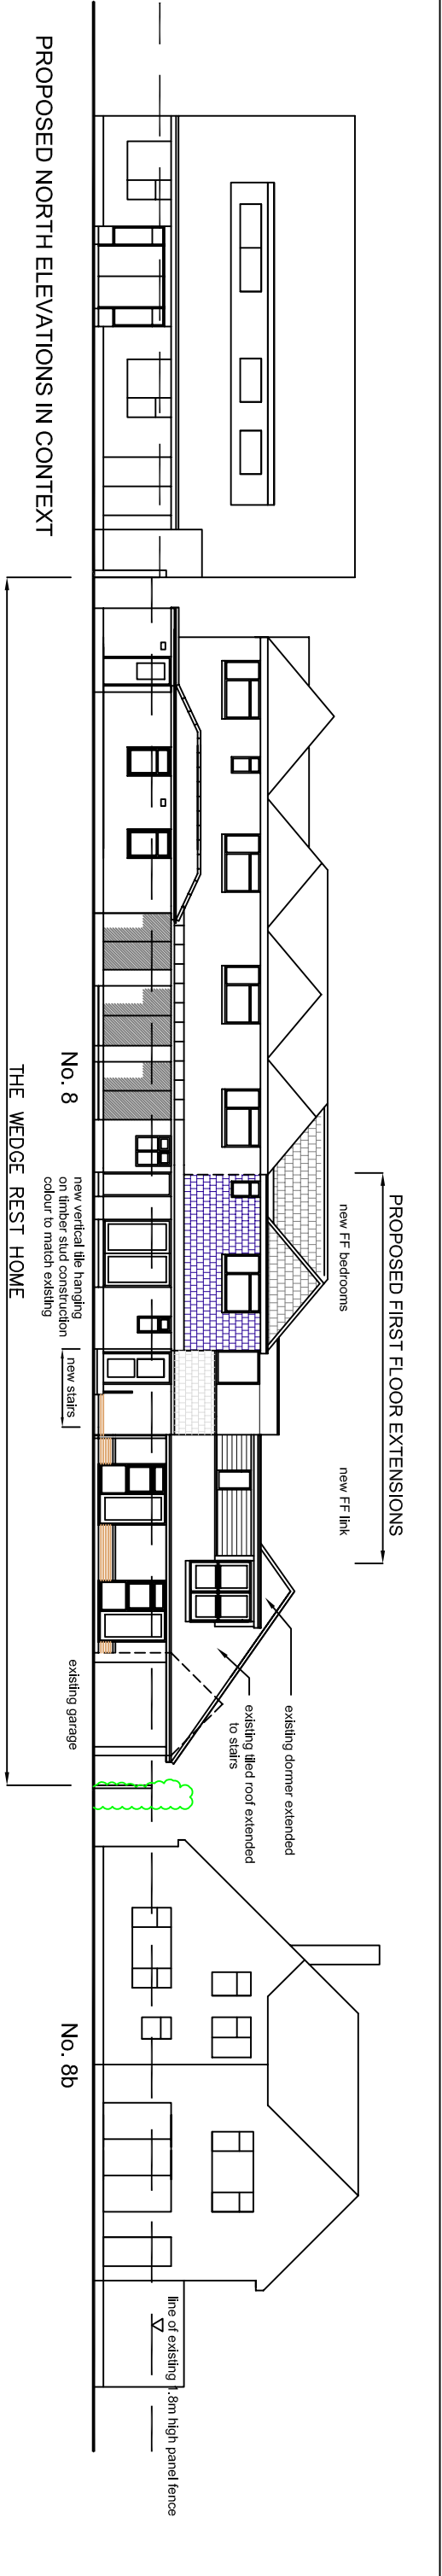


EXTERNAL FINISHES:

All finishes generally to match existing

- | | |
|-----------------------|-----------------------------|
| Roofs: | Doors & windows: |
| plain tiles | upvc frames |
| colour: brown | colour: white |
| Walls: | Fascia and soffits: |
| pointed render | pvc |
| colour: white | colour: white |
| vertical tile hanging | Gutters & downpipes: |
| colour: blue/grey | pvc |
| upvc boarding | colour: white |
| colour: white | |

Proposed Alterations at 8 Park Road, Hayling Island

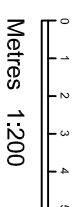

CHRIS. RUSSELL
ARCHITECTURAL CONSULTANT
M: 07958 548597 E: chrissrussell@outlook.com

DETAIL Proposed Elevations

SCALE 1:200 SHEET A3
DATE October 2015

DRAWING NO 15/010/03

This drawing is copyright and must not be reproduced
copied or handed to a third party without written consent