
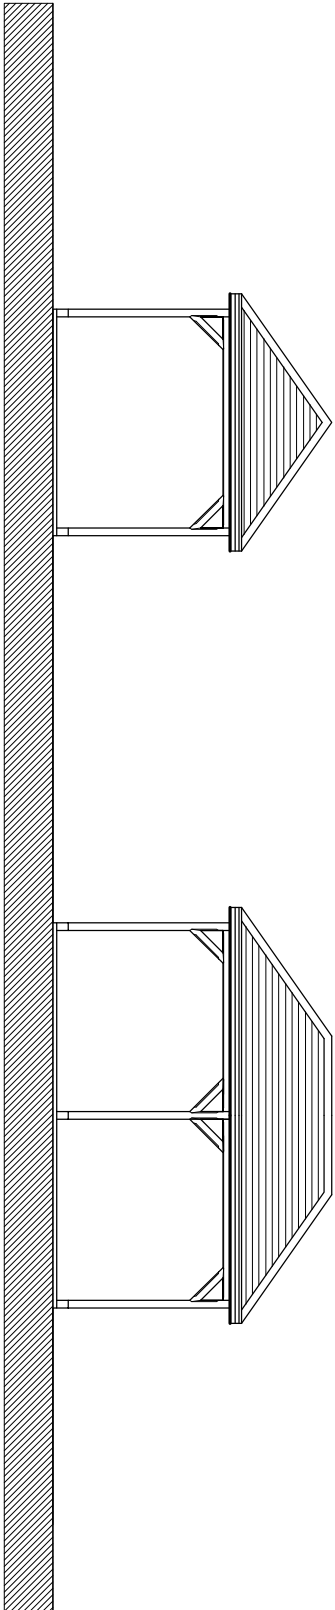


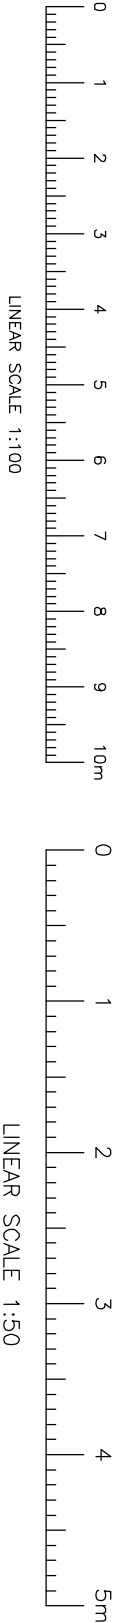


Front & Rear Elevations 1:100


Side Elevations

RWP's for guidance only:
see external works plan
for final positions

100x100mm posts
indicated subject to
eng. design

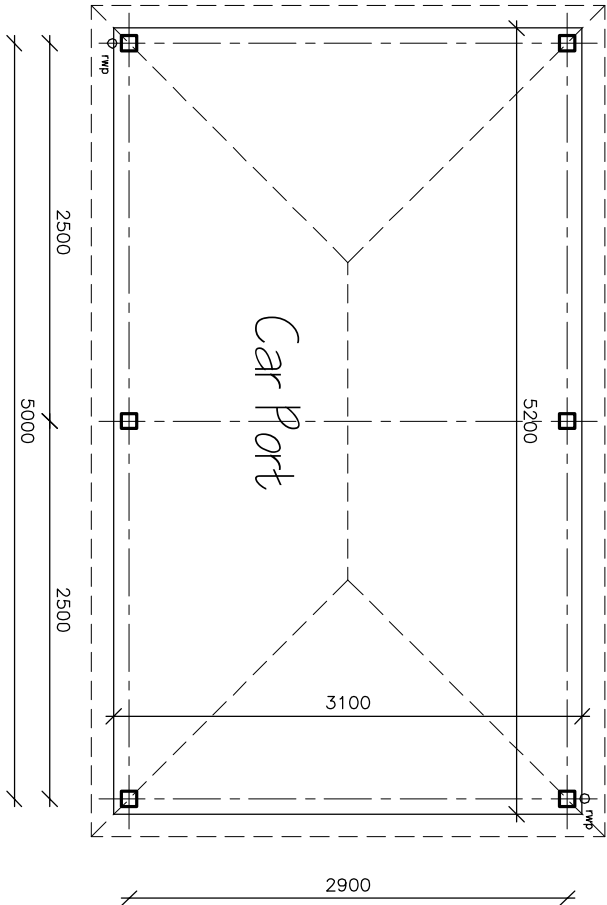

Floor Plan 1:50

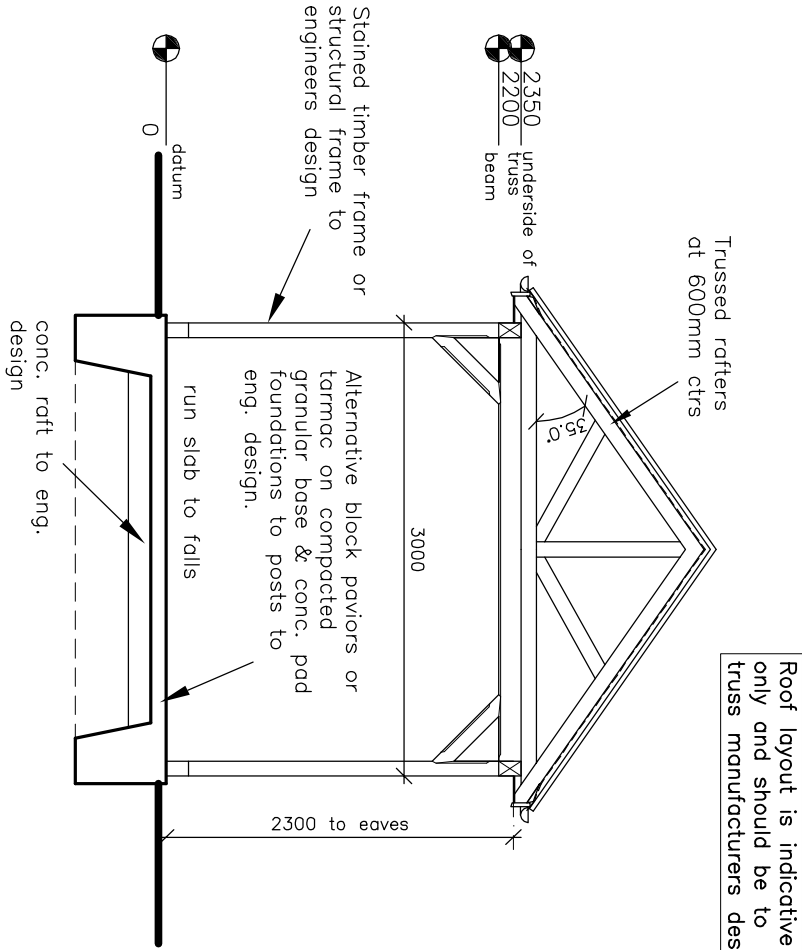

Section

Foundations are indicative only and must be designed to suit soil conditions and satisfy NHBC/LA/structural engineers requirements