


**PROPOSED SINGLE STOREY REAR ADDITION.
28, ST. THOMAS AVENUE, HAYLING I. HANTS.
FOR MRS A. M. SAMBLES.**

.NOTE CHECK ALL MEASUREMENTS ON SITE PRIOR TO
THE COMMENCEMENT OF WORK.

WALLS TO BE FULLY BONDED TO THE EXISTING CAVITIES
AND DAMP-PROOF COURSES TO BE MAINTAINED
CONTINUOUS. CLOSE ALL REVEALS WITH INSULATED
CAVITY CLOSERS.

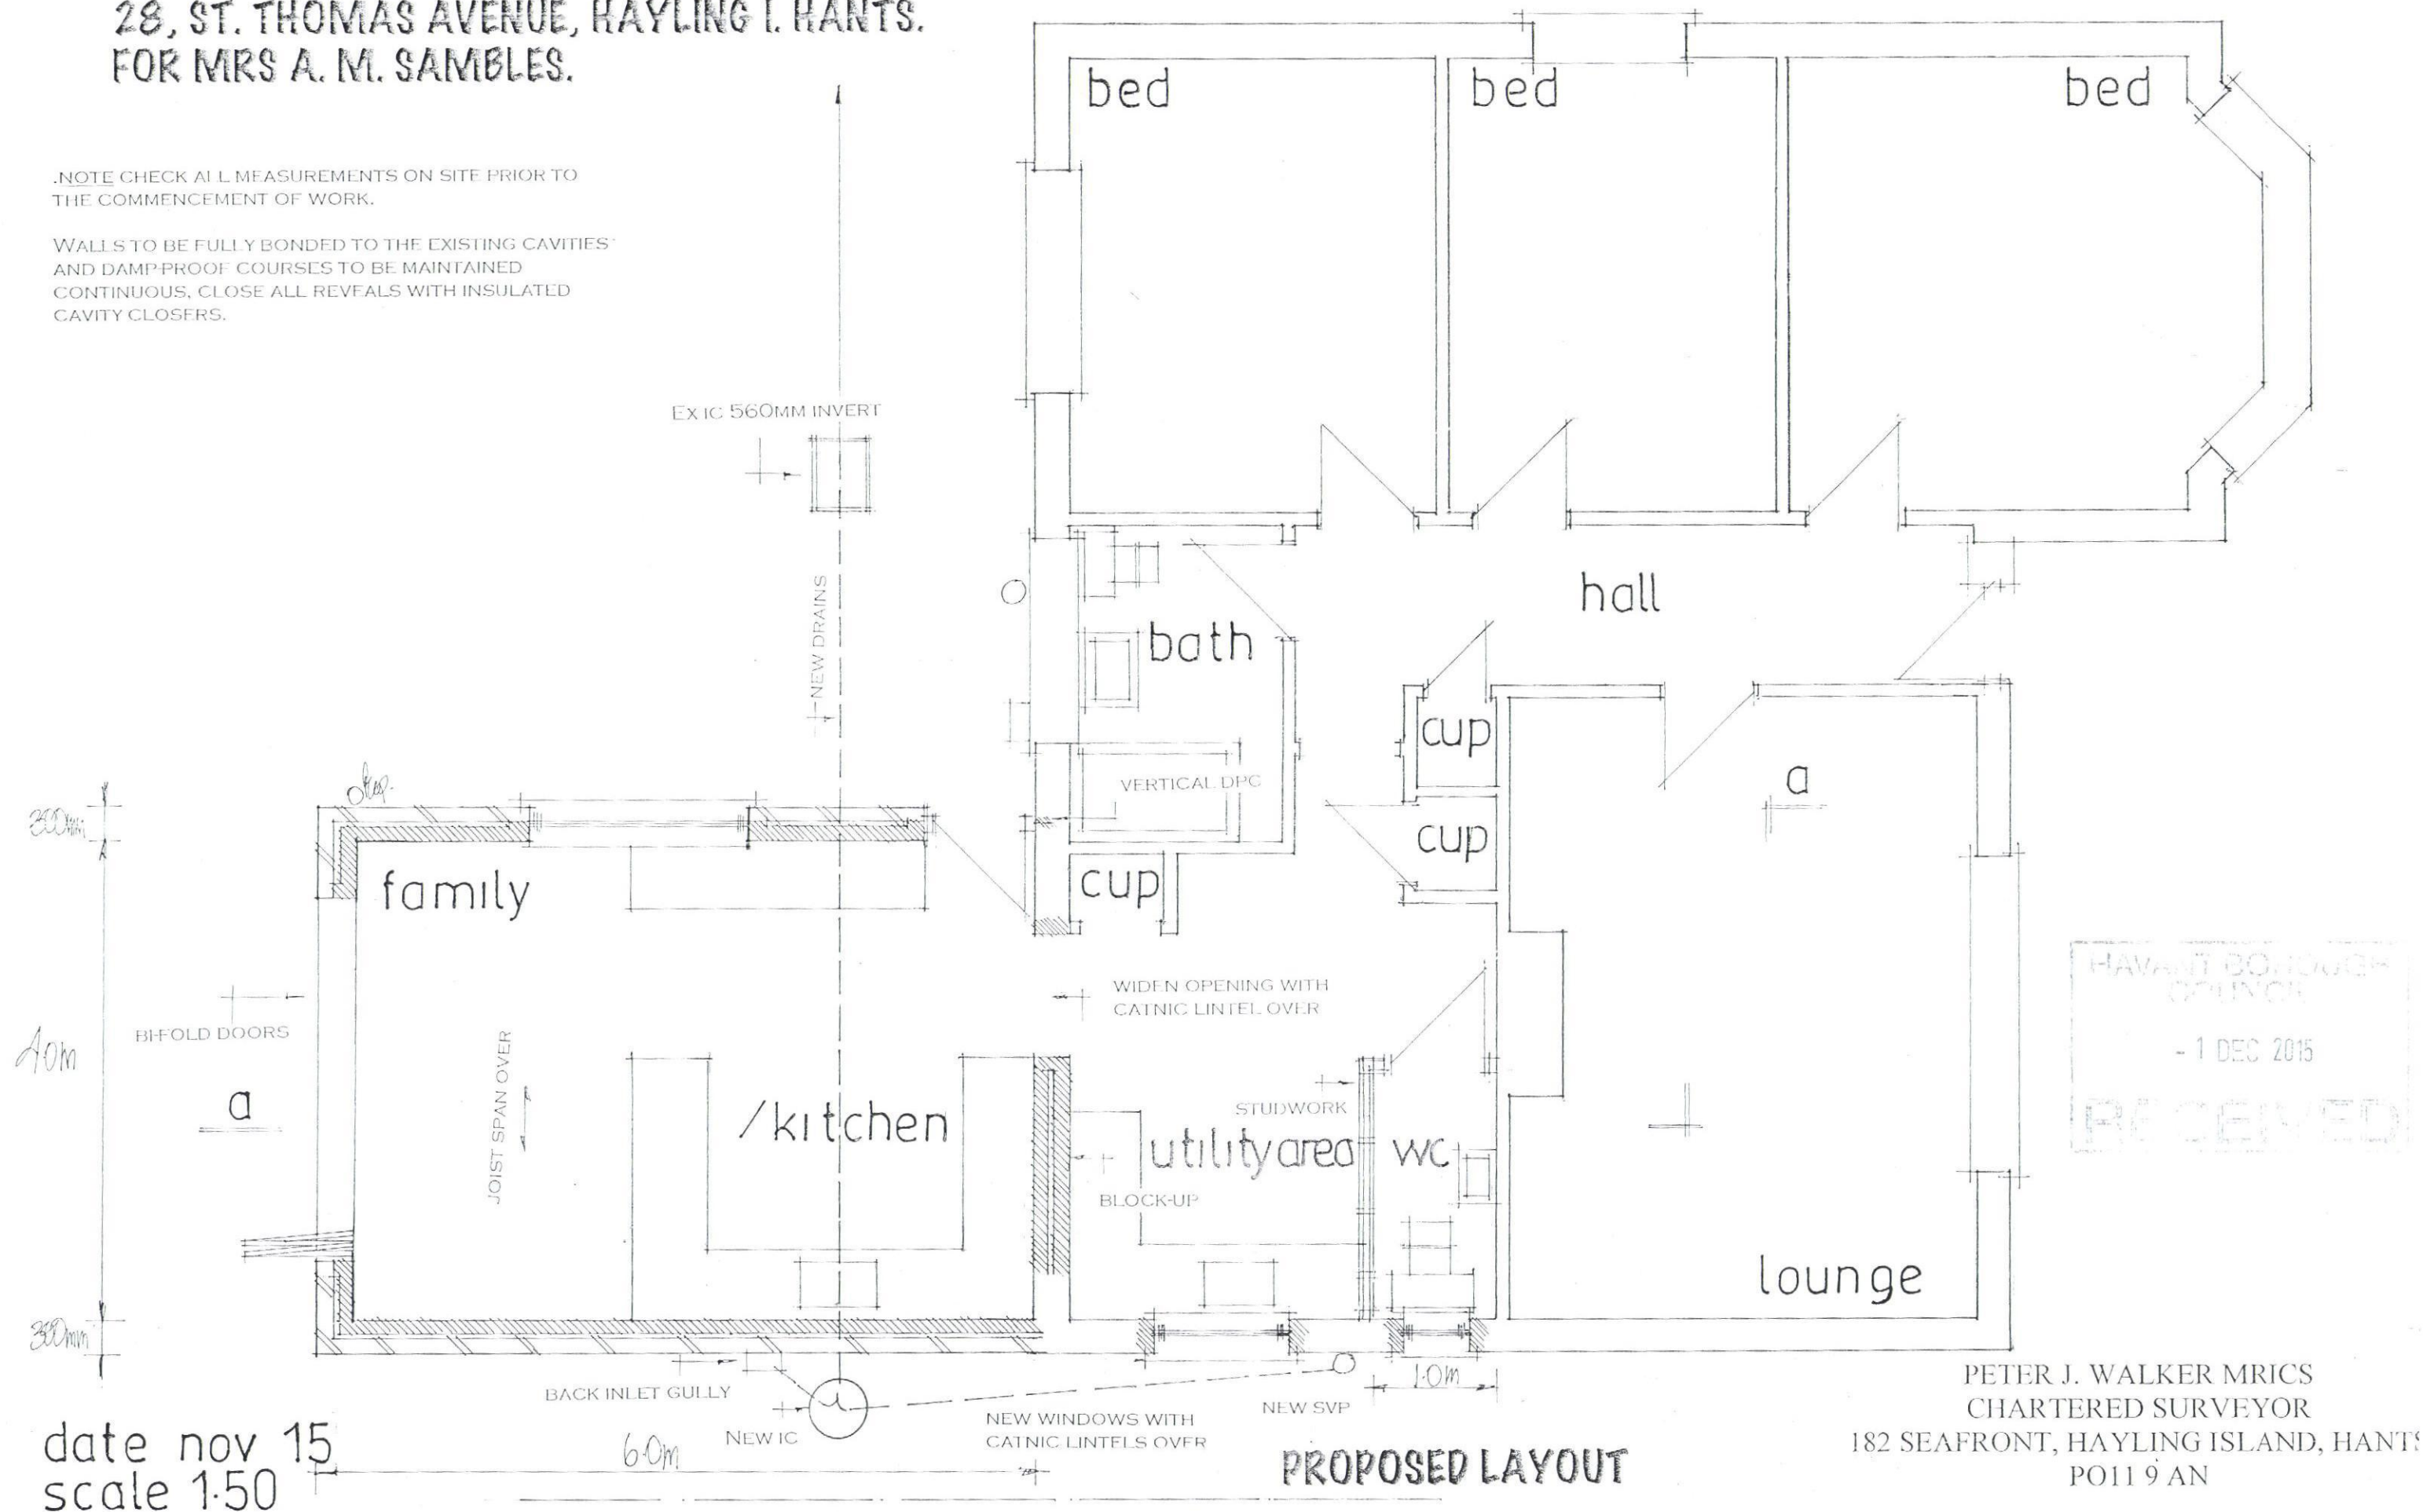

HAVANT BOROUGH
COUNCIL
- 1 DEC 2015
RECEIVED

PETER J. WALKER MRICS
CHARTERED SURVEYOR
182 SEAFRONT, HAYLING ISLAND, HANTS
PO11 9 AN

TEL: 02392467571