


PROPOSED TWO STOREY REAR ADDITION.
97, CHURCH ROAD, HAYLING ISLAND, HANTS.
FOR P. HAWKER & R. DAVIES.

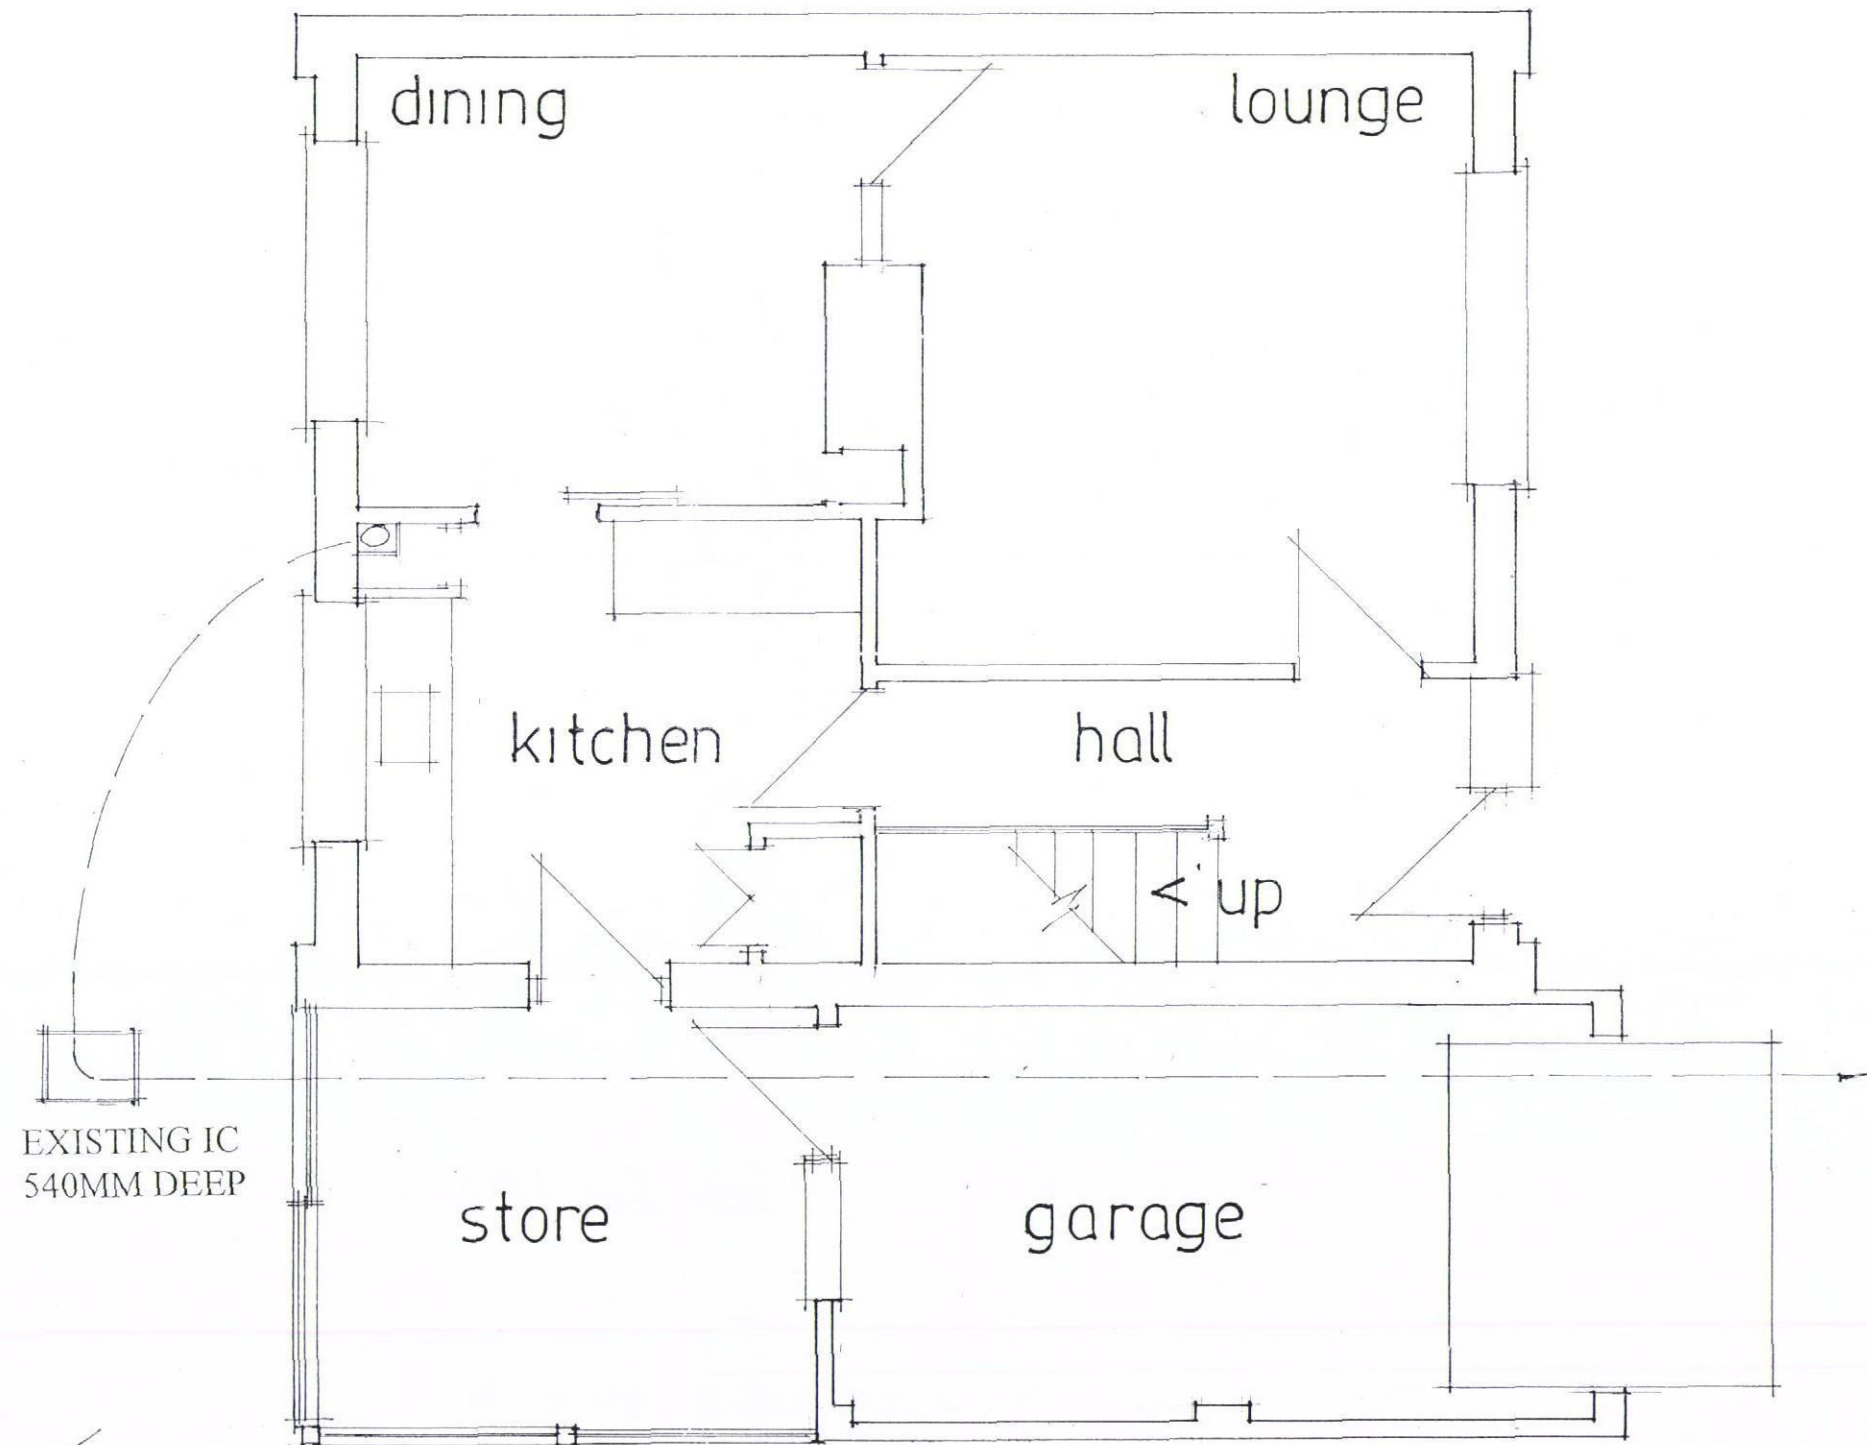

date oct 15
scale 1:50

EXISTING SURFACE WATER
CATCHPIT/DRAIN 900MM APPX

EXISTING GROUND FLOOR