
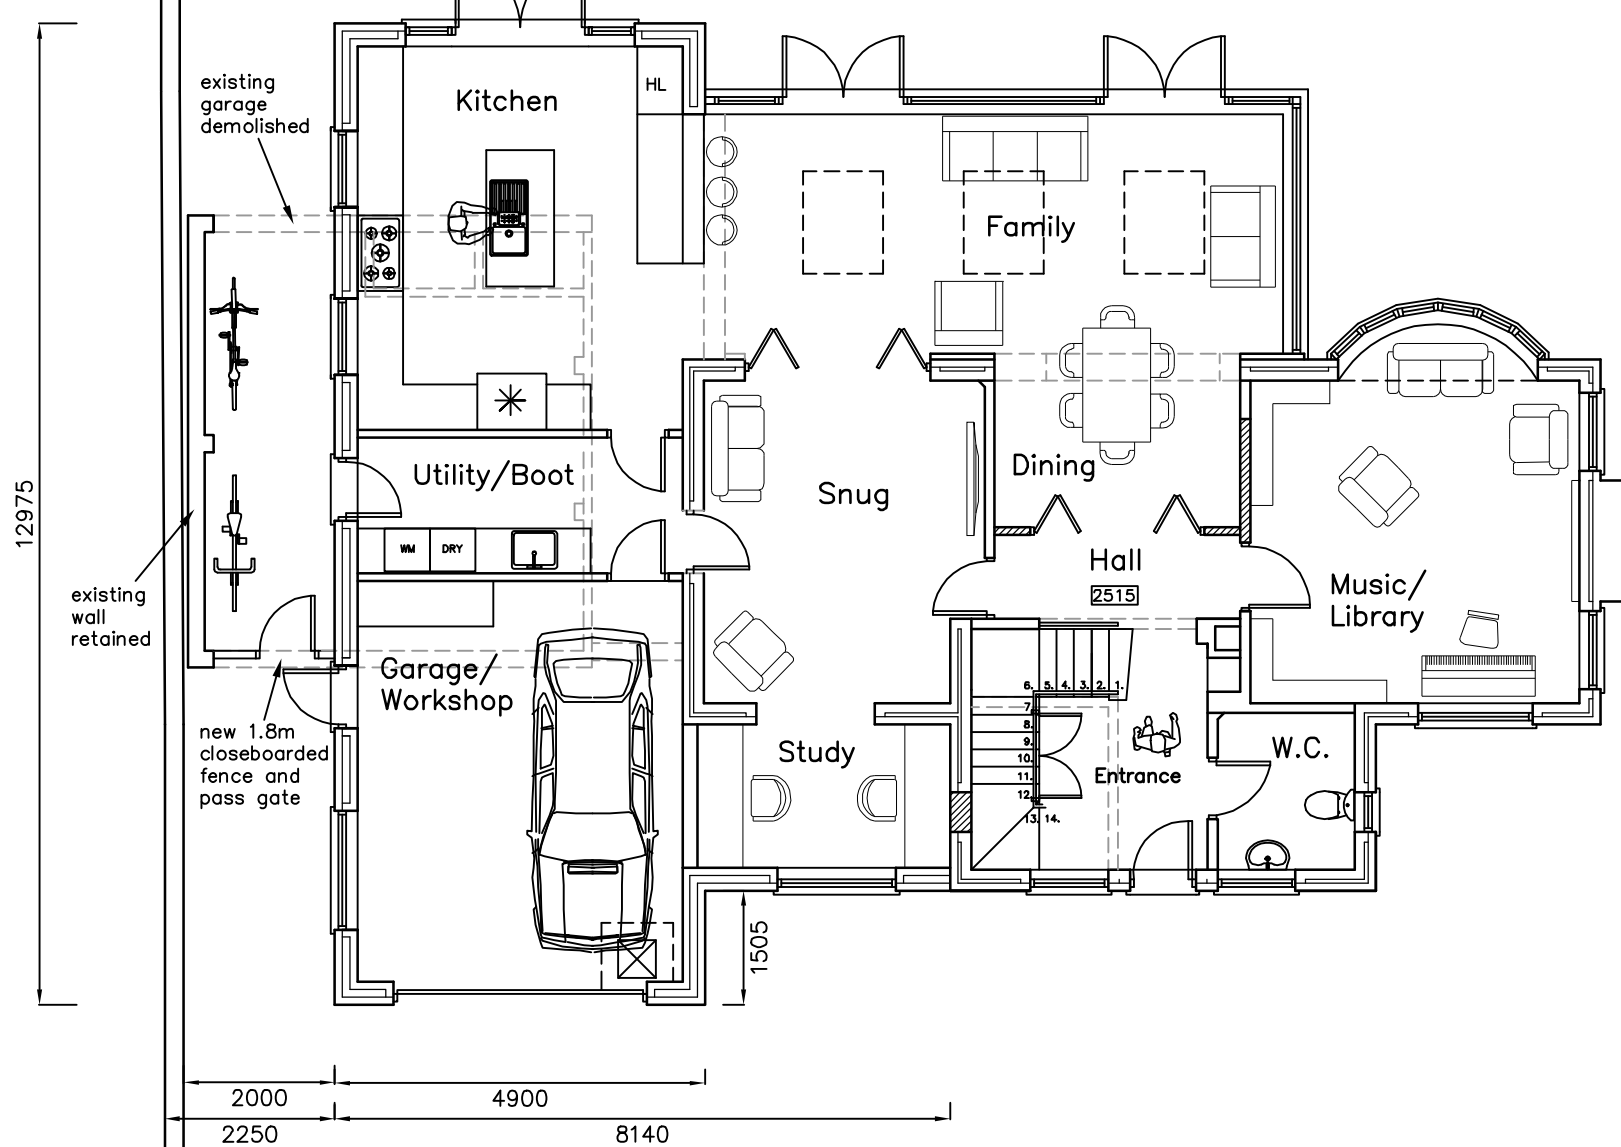
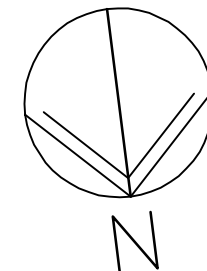


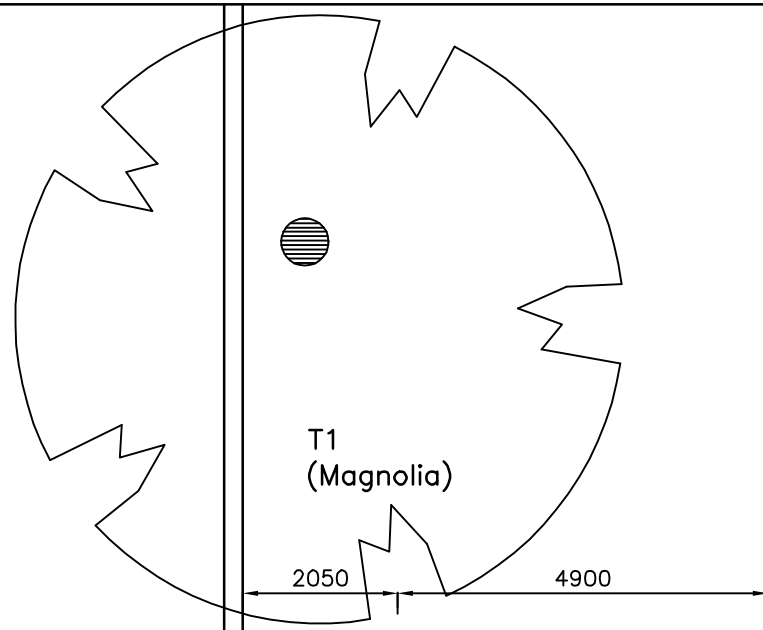

2A Emsworth Road,
Havant,
PO9 2SR

PROPOSAL PLANS — GROUND FLOOR

- Revisions
- A. Porch revised. 16/03/16
 - B. Plan reduced. 21/03/16
 - C. Boundary dimensions added. 11/04/16
 - D.

Martin Critchley
CHARTERED ARCHITECT

The Old Brewery,
15E South Street, Havant,
Hampshire, PO9 1BU
023 92 474 919
critchleyarchitect@hotmail.com

Scale A1 = 1:50, A3 = 1:100
Date 14/03/16
Drawn SAR/JHL

metres

10

20

30

1581-404^C