

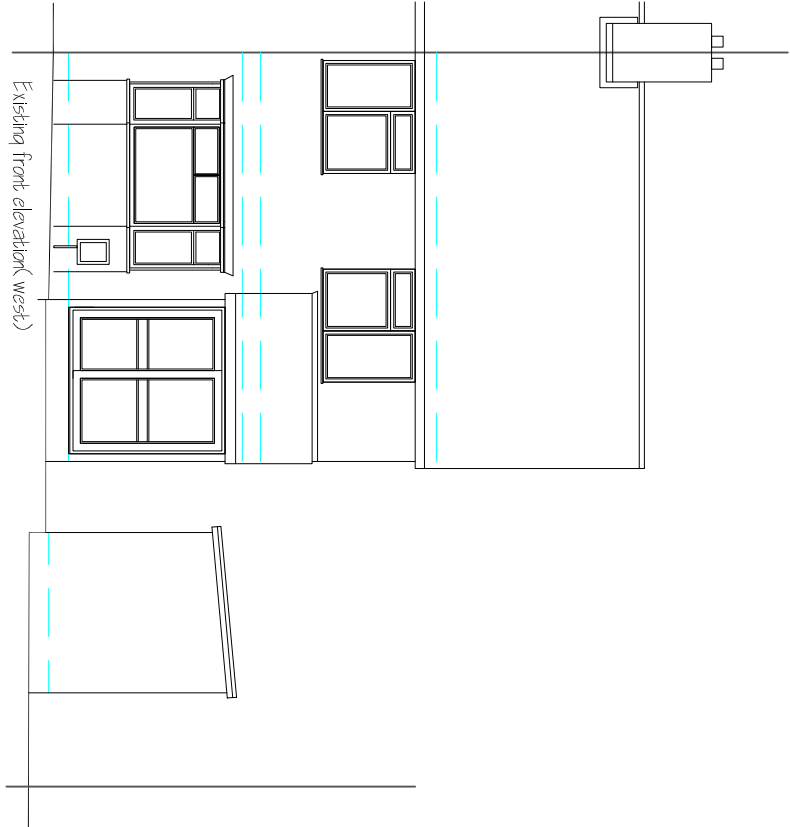
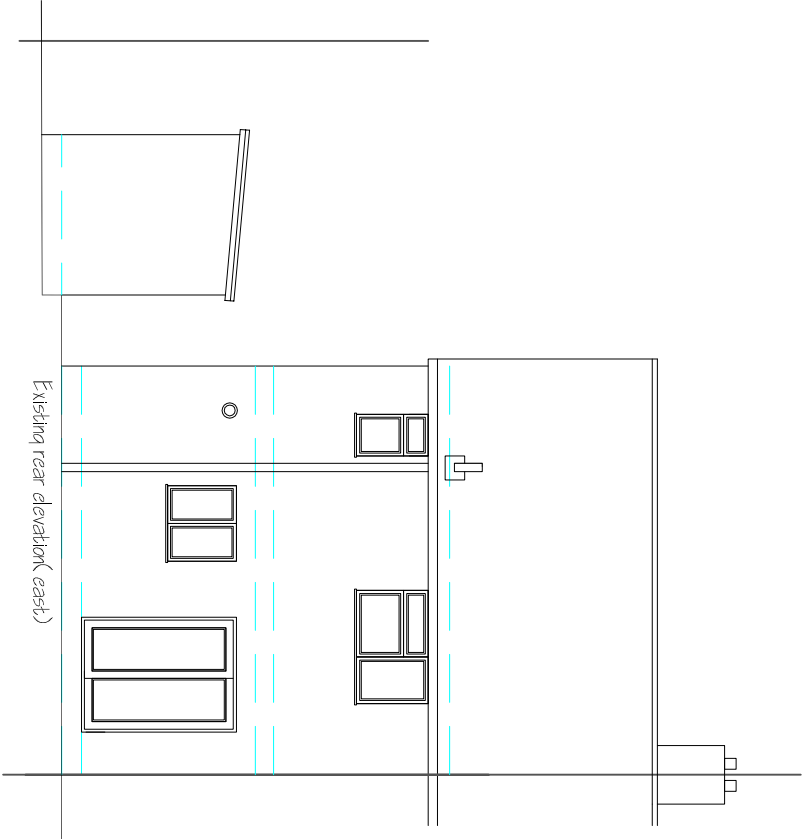


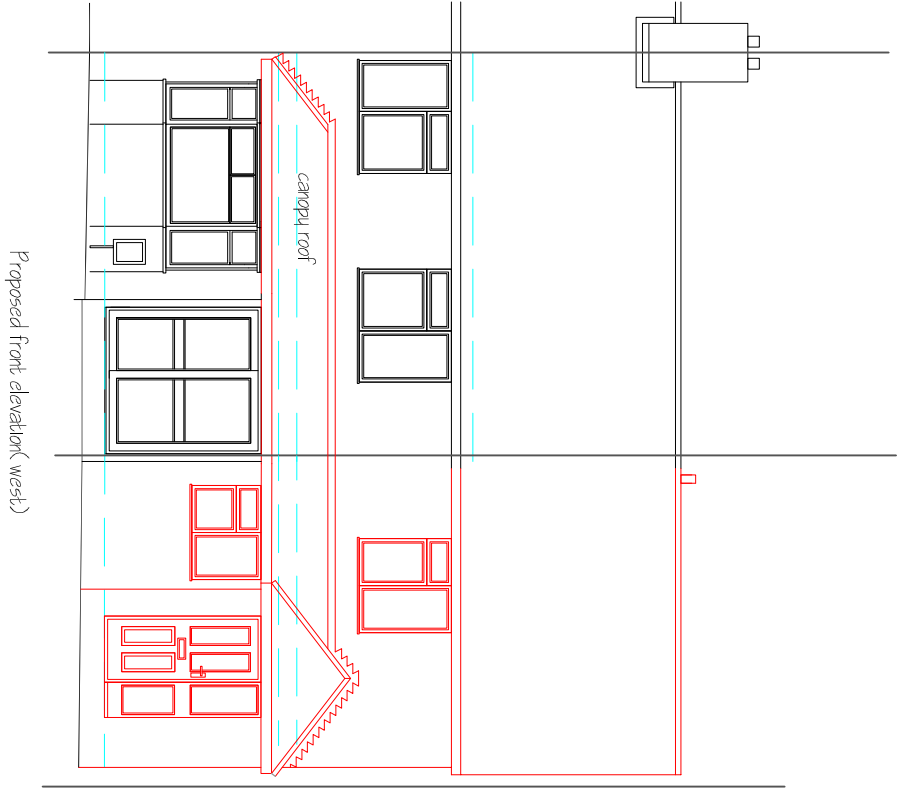

SCALE 1:100

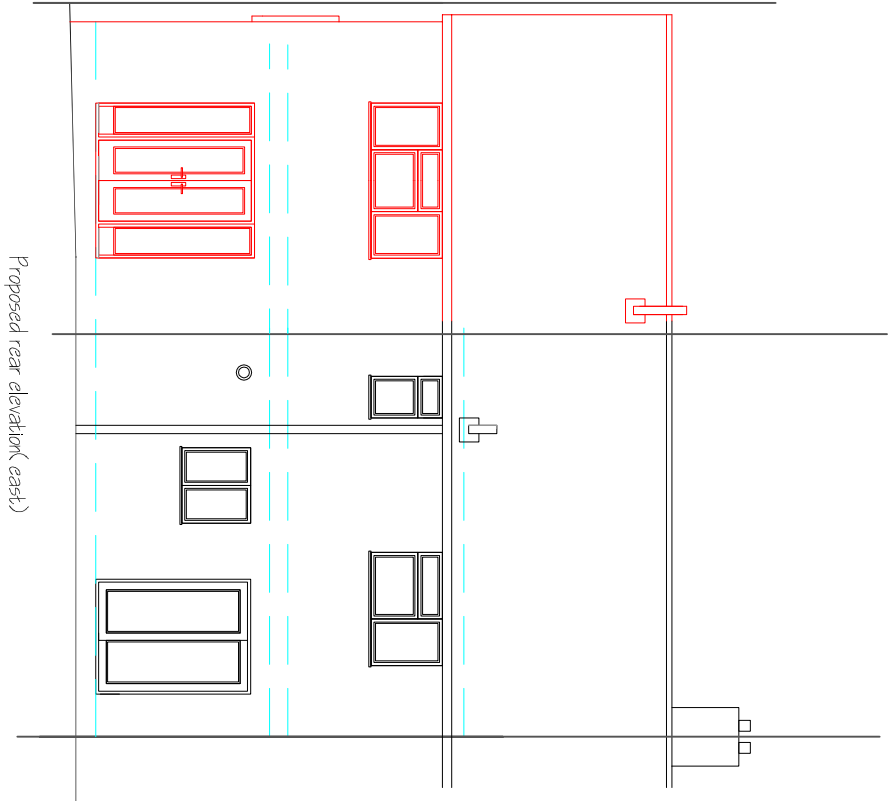

MR&MRS COOK 7 JAMES RD BEDHAMPTON PO9 3EJ		DRAWING NUMBER: 103		DATE 27/10/14	
TITLE: EXISTING AND PROPOSED ELEVATION 1				SCALE 1:100	